Main Entrance Totem

Sign A

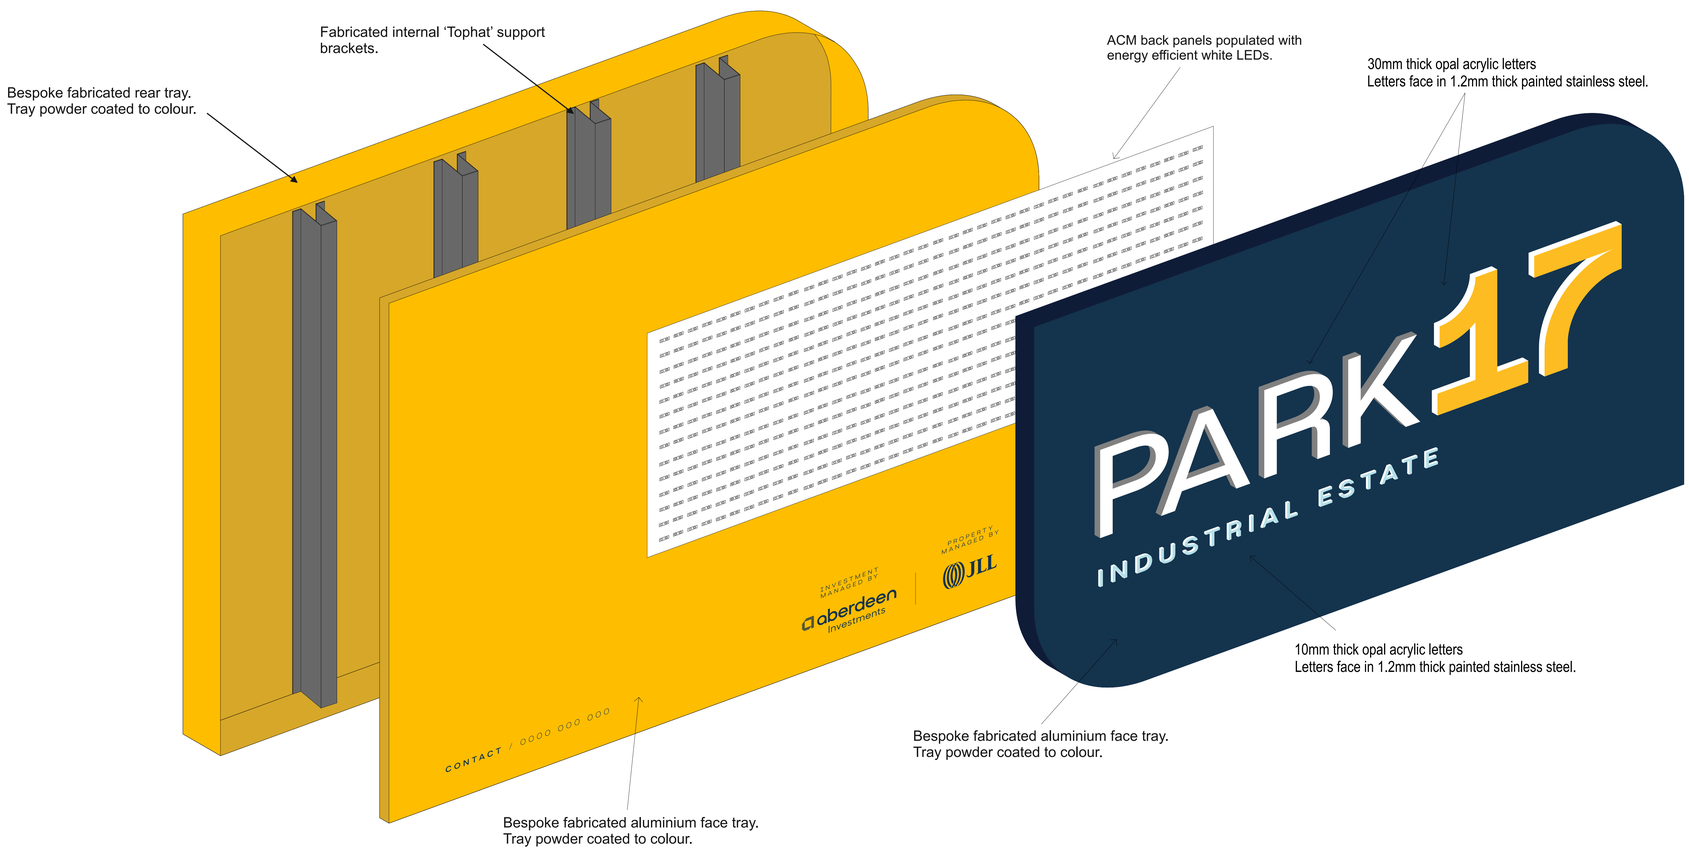

Project: Park17 Industrial Park, Whitefield, Manchester, M45 8FJ	**Project No** 92000000452855	**Date** APR2025	**Status** Live	**Drawing No:** Park17_002_Main Entrance-Sign A
	Scale 1:10 Page size @A0	**Drawn** AGH	**Revision** P00	**Client:** Beuonder
Drawing: **Main Entrance**. Proposed new internally illuminated solar powered totem signage.	**Issue Purpose** CUSTOMER'S REQUIREMENTS			**Description** Proposed new totem signage.

TSS
Trade Sign Solutions Ltd
The Cottage
72 Swanland Road
Hessle, East Yorkshire, Hu13 0NJ

Tel. ++44 (0)1482 645198
Mob. ++44 (0) 7788 274376

THIS DRAWING IS FOR PLANNING ONLY AND IS NOT TO BE USED FOR TENDER OR CONSTRUCTION

Note:
THIS DRAWING IS INDICATIVE AND SUBJECT TO DETAILED SITE SURVEY

© COPYRIGHT Trade Sign Solutions Ltd 2017. Do not copy without written permission from Trade Sign Solutions Ltd. All contents of this document remain the intellectual property of Trade Sign Solutions Ltd.