




EXISTING BELL LANE STREET SCENE

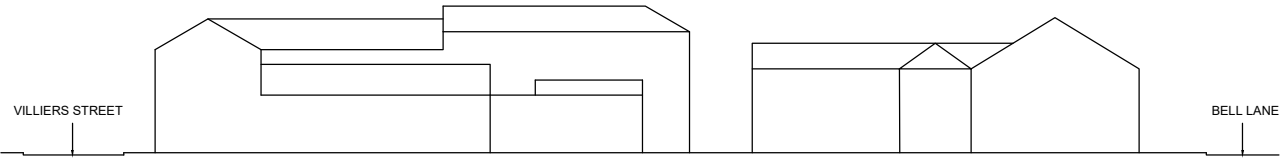

EXISTING CROSS SECTION

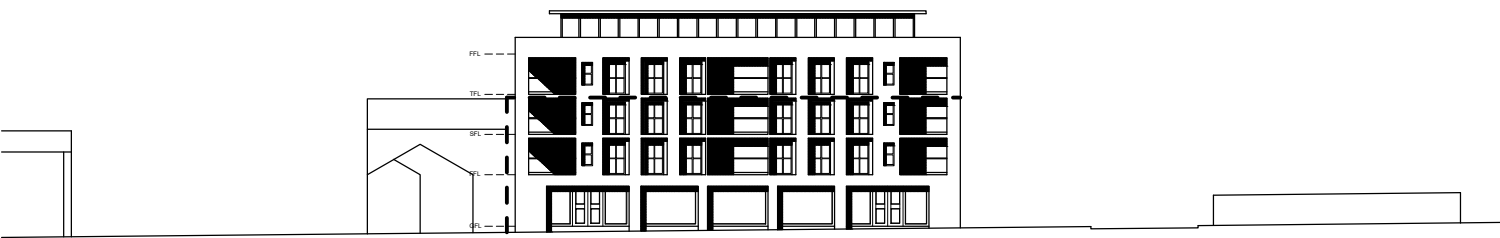

PROPOSED BELL LANE STREET SCENE

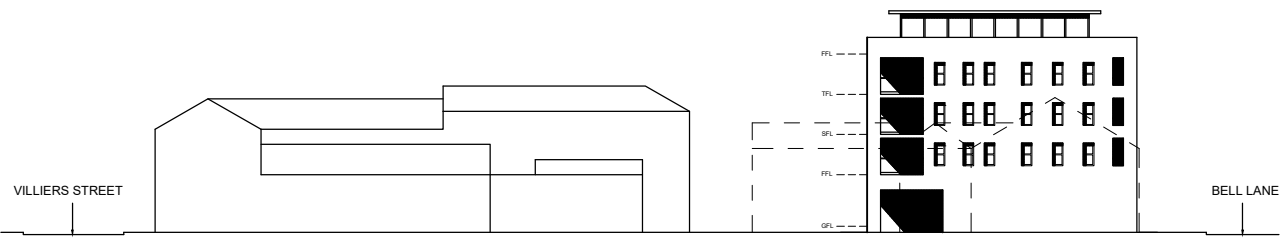

PROPOSED CROSS SECTION

REV	DESCRIPTION
A	NUMBER OF APARTMENTS REDUCED TO 24 AND GENERAL AMENDMENTS TO THE SIZE AND MASSING OF THE BUILDING 09.07.21
B	REDUCTION IN HEIGHT TO PROPOSED BUILDING 02.02.22
C	RETAIL ENTRANCE REPOSITIONED 07.03.22 D.D.
D	BUILDING DEPTH REDUCED BY 150MM AND ELEVATIONS UPDATED 21.06.23 D.D.

EXISTING AND PROPOSED STREET SCENE AND CROSS SECTION

PROPOSED RESIDENTIAL DEVELOPMENT
121-131 BELL LANE, BURY, BL9 6BB

CLIENT:	SIMON EISENBERG	
DWG NO:	PL K987/06	
SCALE:	1/500 @ A3	
DRAWN BY:	R.S.P.	
DATE:	08/02/21	
REV:	D	



NEIL PIKE
ARCHITECTS

MICHIGAN HOUSE, 17-19 CHORLEY NEW ROAD, BOLTON, BL1 4QR
TEL: 01204 392233 FAX: 01204 528505
WWW.NEILPIKEARCHITECTURE.CO.UK EMAIL: INFO@NEILPIKEARCHITECTS.CO.UK

COPYRIGHT OF THIS DRAWING REMAINS WITH THE ARCHITECT. DO NOT SCALE FROM THIS DRAWING. WORK TO FIGURED DIMENSIONS. CHECK ALL DIMENSIONS ON SITE. IN THE EVENT OF ANY DISCREPANCY REFER QUERY TO THE ARCHITECTS.

