


Sheep Hey Farm



LOCATION PLAN

REF: CB.221024.A.

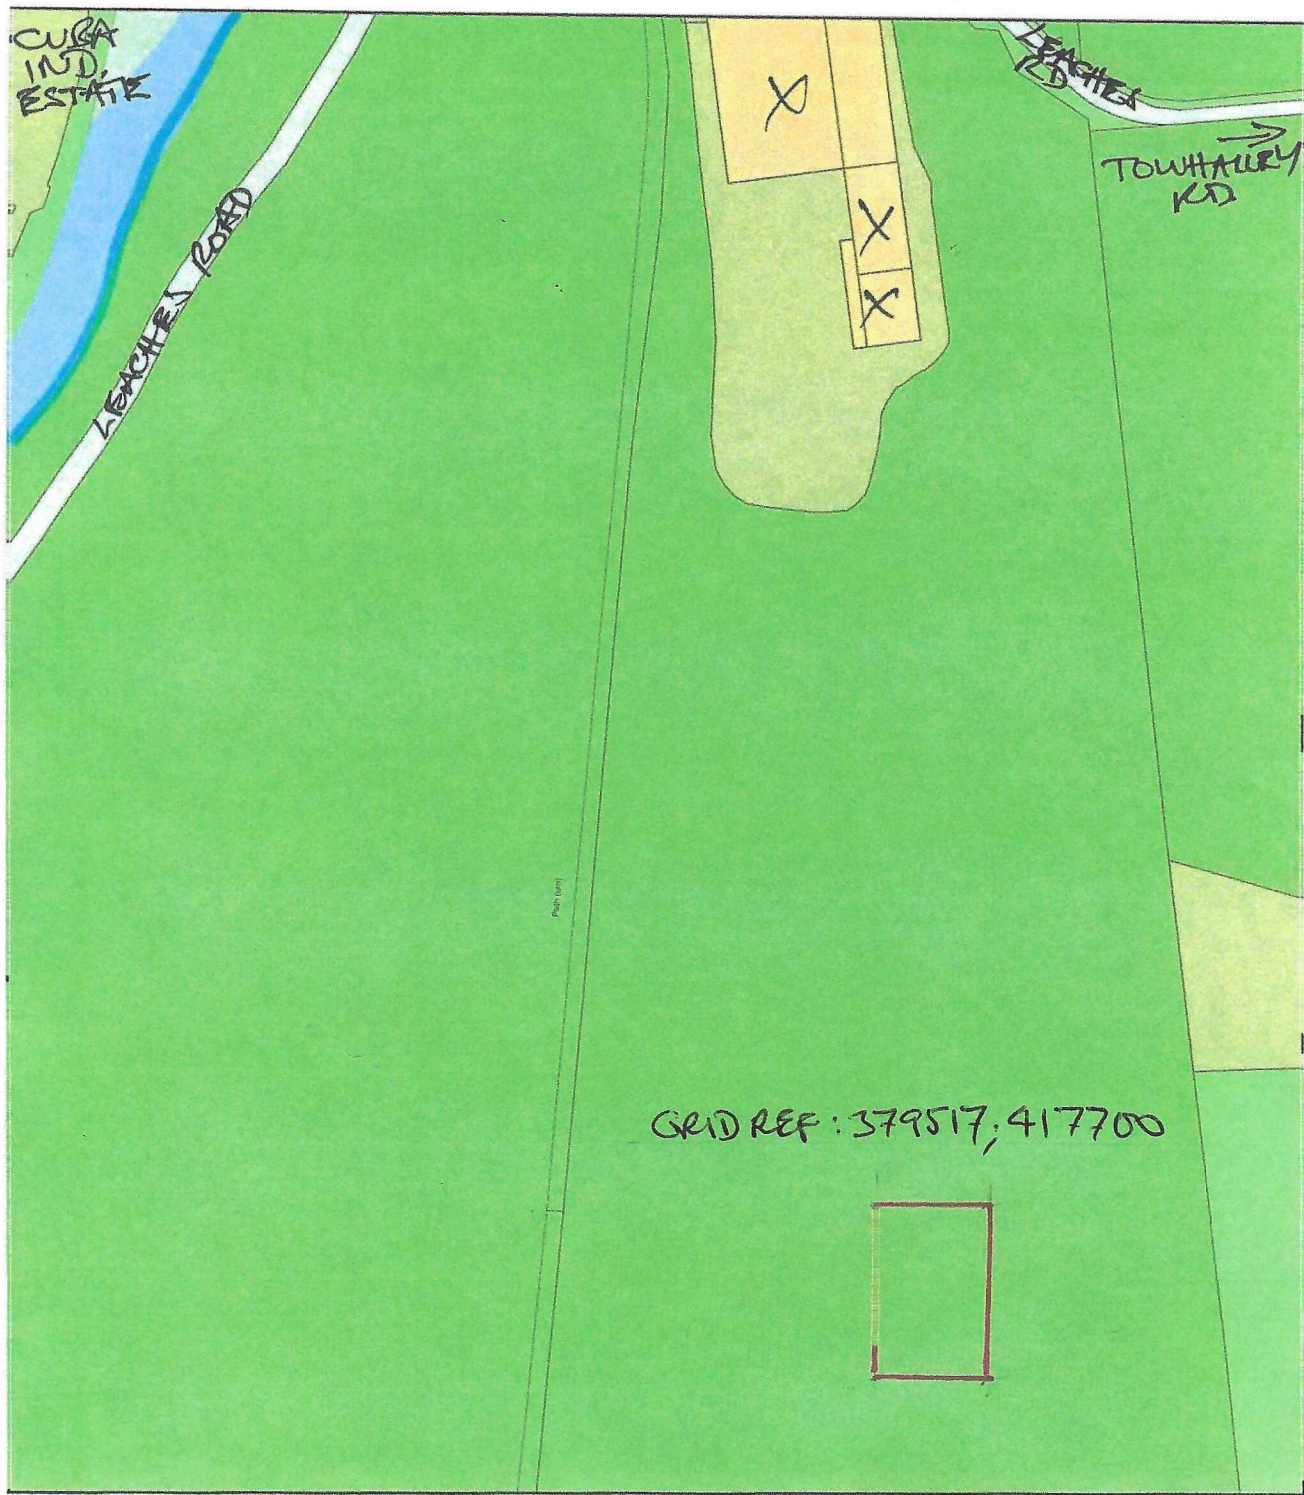

Plan Produced for: Sheep Hey Farm
Date Produced: 21 Oct 2024
Plan Reference Number: TQRQM24295225620302
Scale: 1:1250 @ A4