



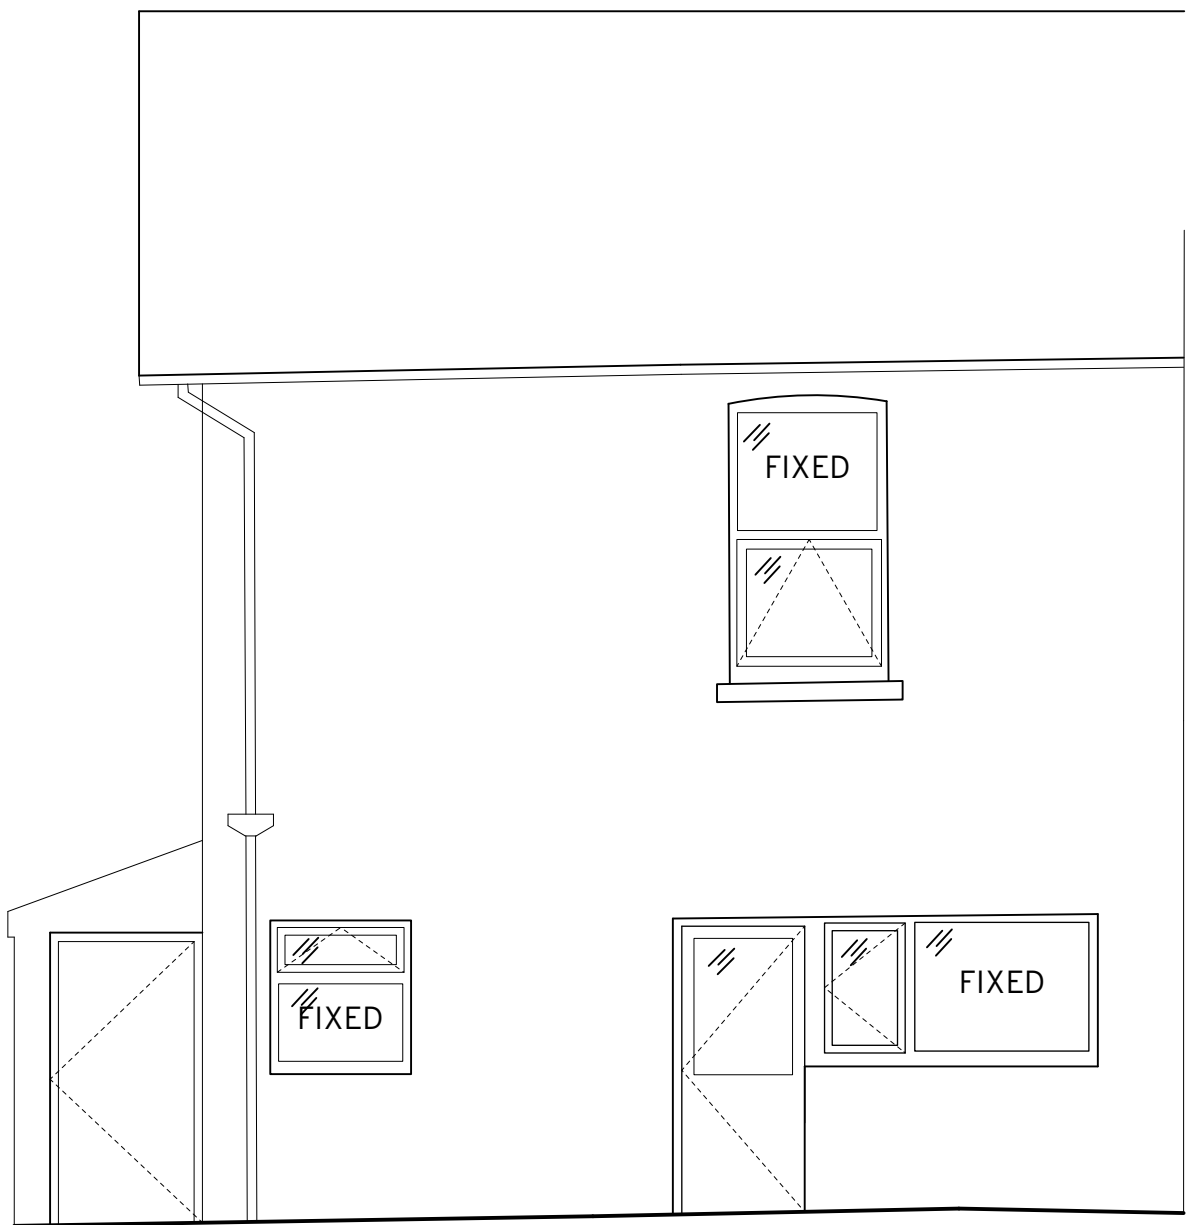

EXISTING GA ELEVATION - WEST
SCALE 1:50@A3

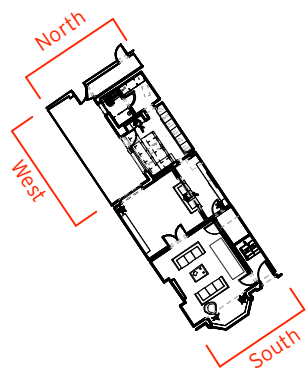

Key Plan 1:500




**EXISTING GA
ELEVATION - NORTH**
SCALE 1:50@A3

A CW 01/02/2024 Planning Issue

**Harrison
Stringfellow**

43 Penny Lane
Liverpool
L18 1DE

@hsahello
harrisonstringfellow.co.uk

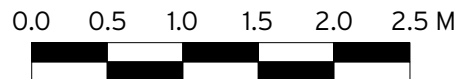

Drg No.	Rev.	Project Ref.
01.05.02	A	290
Project Title		
24 Church Lane, Prestwich		
Drg Title		
Existing GA Elevations - North & West		
Client		
Agusta Thorarinsdottir and Andy Brydon		
Drawn by	Checked	Date
JSC	SS	01/02/2024
Stage		Scale
PLANNING		1:50@A3