

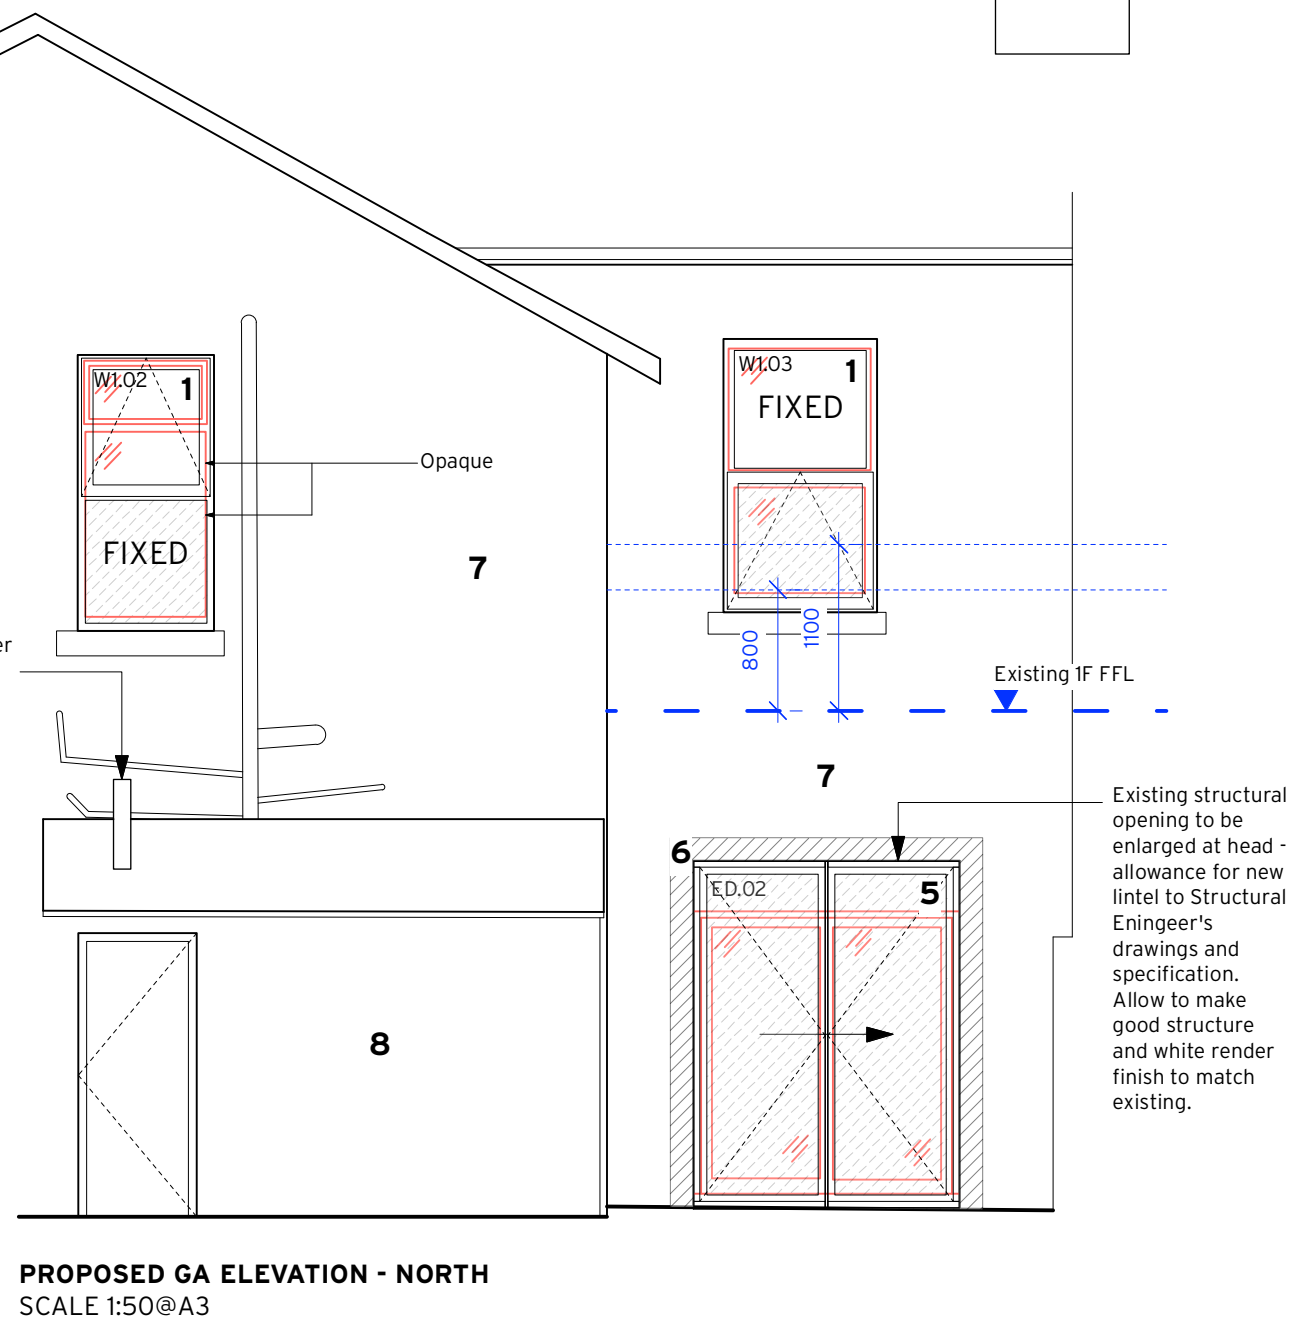
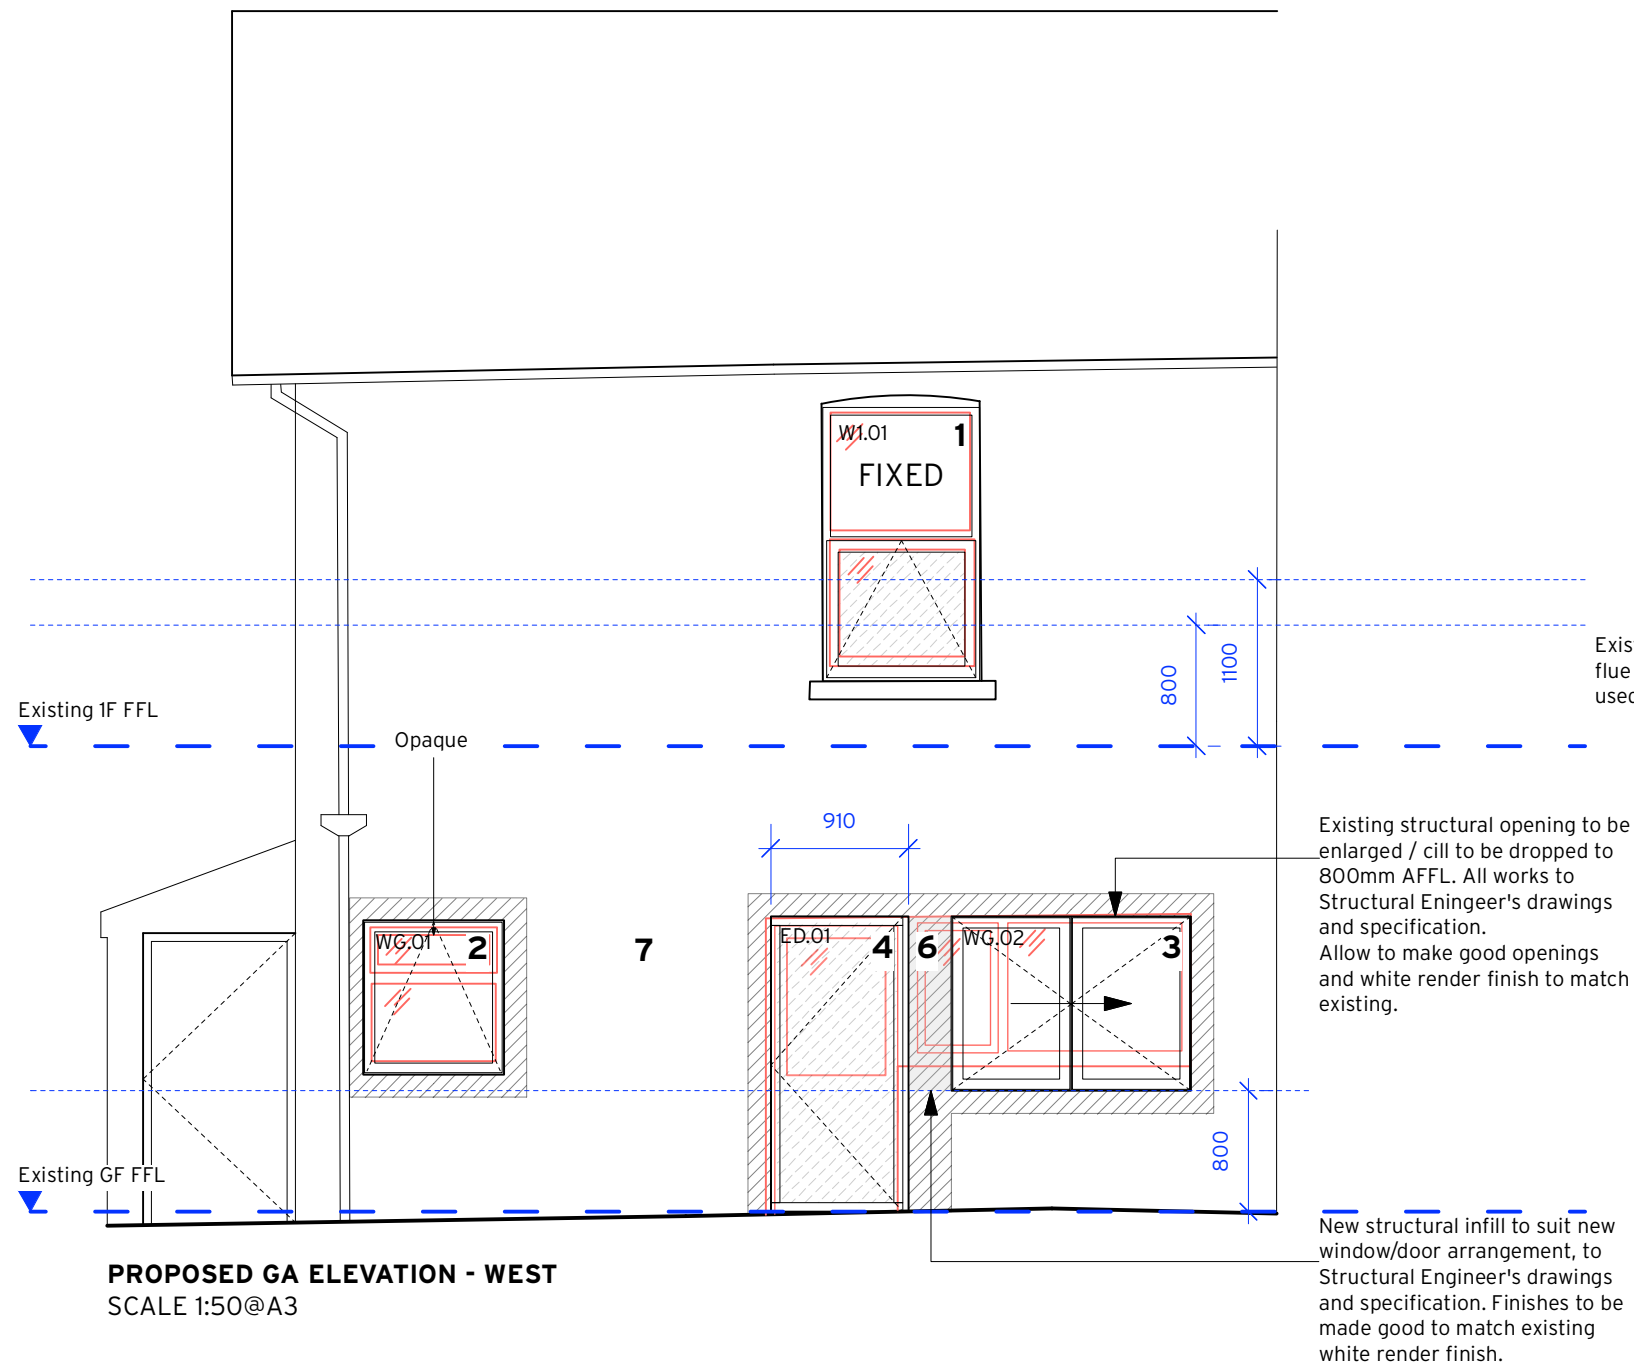


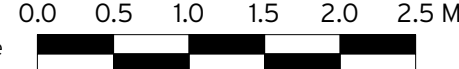

- Proposed Material Key**
- 1. Replacement uPVC casement window, white
 - 2. Existing UPVC windows to be replaced with aluminium casement window, black
 - 3. Aluminium bi-fold window, black
 - 4. Existing UPVC door to be replaced with Aluminium fully glazed external door, black
 - 5. Existing UPVC door to be replaced with Aluminium bi-fold door, black
 - 6. Making good / area of new infill to match existing white render finish
 - 7. Existing white render
 - 8. Existing brick

- Demolitions
- NB:** glazing within 800mm AFFL to be fitted with safety glazing / a safe breakage glazing material in accordance with ADK to meet Class 3 BS EN 12600 or Class C BS6206
- All replacement windows and doors to meet the requirements of Approved Doc F and Approved Doc L with respect to u-values and requirement for background ventilators.
- All 1F windows serving habitable rooms (excl. bathrooms) assumed acting as means of escape window in accordance with ADB

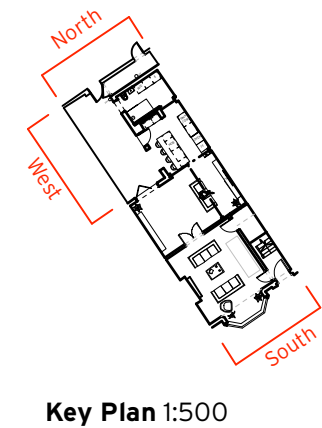

B

CW

07/03/2024

A

CW

01/02/2024

Amended in line with client comments

Planning Issue

Harrison Stringfellow

43 Penny Lane
Liverpool
L18 1DE

@hsahello
harrisonstringfellow.co.uk

Drg No.

04.05.02

Rev.

B

Project Ref.

290

Project Title

24 Church Lane, Prestwich

Drg Title

Proposed GA Elevations - North & West

Client

Agusta Thorarinsdottir and Andy Brydon

Drawn by

JSC

Checked

SS

Date

01/02/2024

Stage

PLANNING

Scale

1:50@A3