



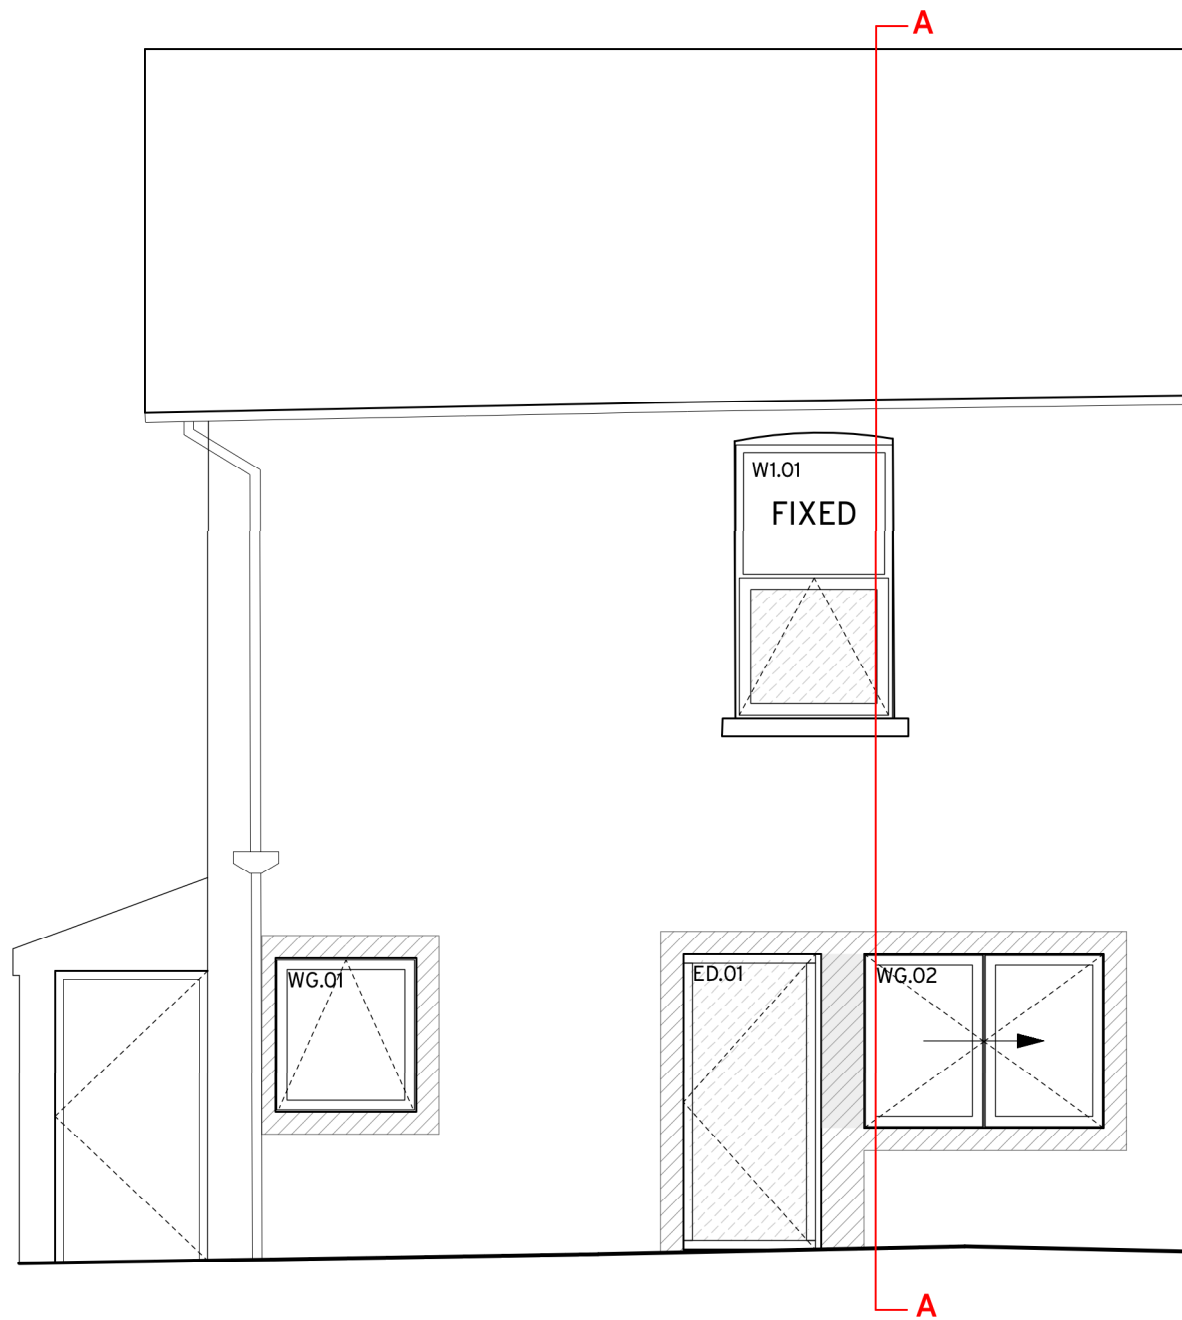


KEY ELEVATION - WEST
SCALE 1:50@A3

— Demolitions

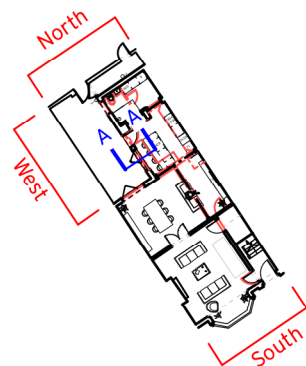

Key Plan 1:500

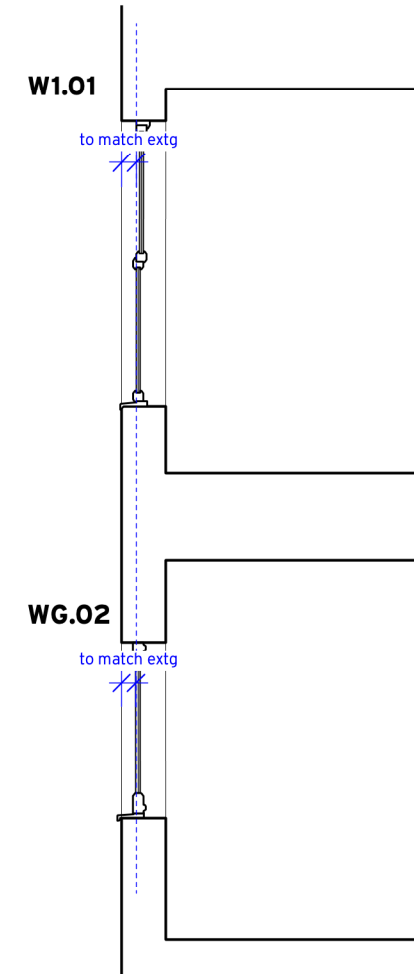

PROPOSED SECTION AA - WINDOW REVEAL
SCALE 1:50@A3

SECTION AA TO INDICATE THAT ALL REPLACEMENT WINDOWS ARE TO
BE INSTALLED IN SAME POSITION AS TO MATCH EXISTING

A CW 01/02/2024 Planning Issue

**Harrison
Stringfellow**

43 Penny Lane
Liverpool
L18 1DE

@hsahello
harrisonstringfellow.co.uk

Drg No.	Rev.	Project Ref.
04.32.01	A	290

Project Title
24 Church Lane, Prestwich

Drg Title
Proposed GA Section - Window Reveal

Client
Agusta Thorarinsdottir and Andy Brydon

Drawn by	Checked	Date
JSC	SS	01/02/2024

Stage	Scale
PLANNING	1:50@A3

