


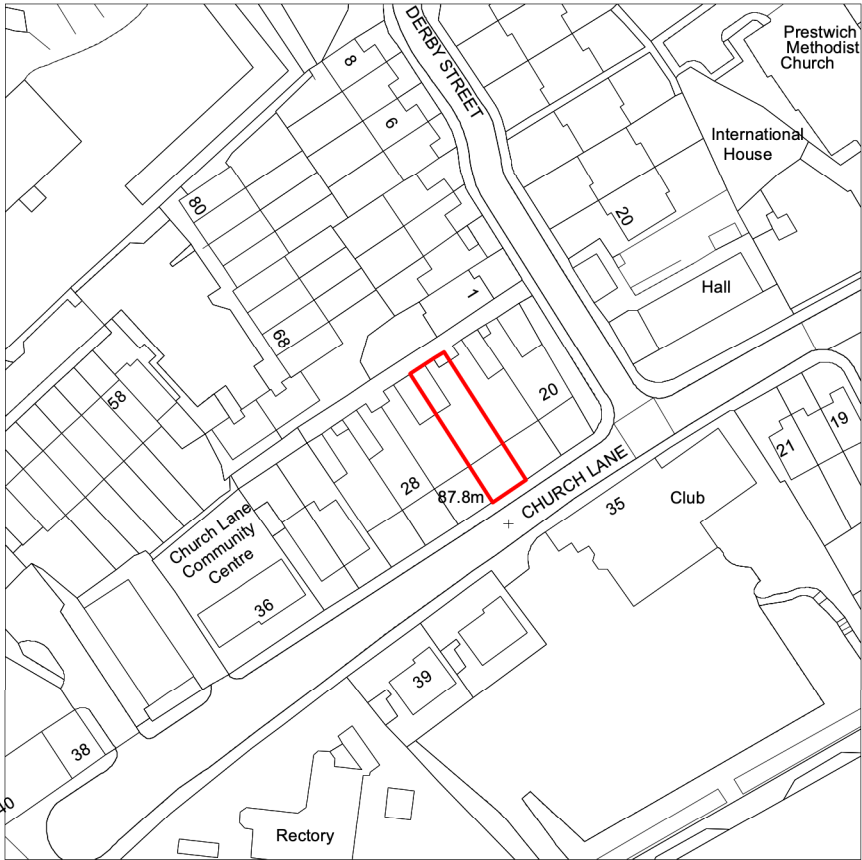


© Crown Copyright and database rights 2024 OS 100047474.

SITE LOCATION PLAN
SCALE 1:1250@A4

 Application Boundary

A CW 01/02/2024 Planning Issue

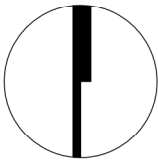

Harrison
Stringfellow

43 Penny Lane
Liverpool
L18 1DE

@hsahello
harrisonstringfellow.co.uk



Drg No.	Rev.	Project Ref.
01.02.01	A	290
Project Title		
24 Church Lane, Prestwich		
Drg Title		
Site Location Plan		
Client		
Agusta Thorarinsdottir and Andy Brydon		
Drawn by	Checked	Date
CW	JSC	01/02/2024
Stage		Scale
PLANNING		1:1250@A4