
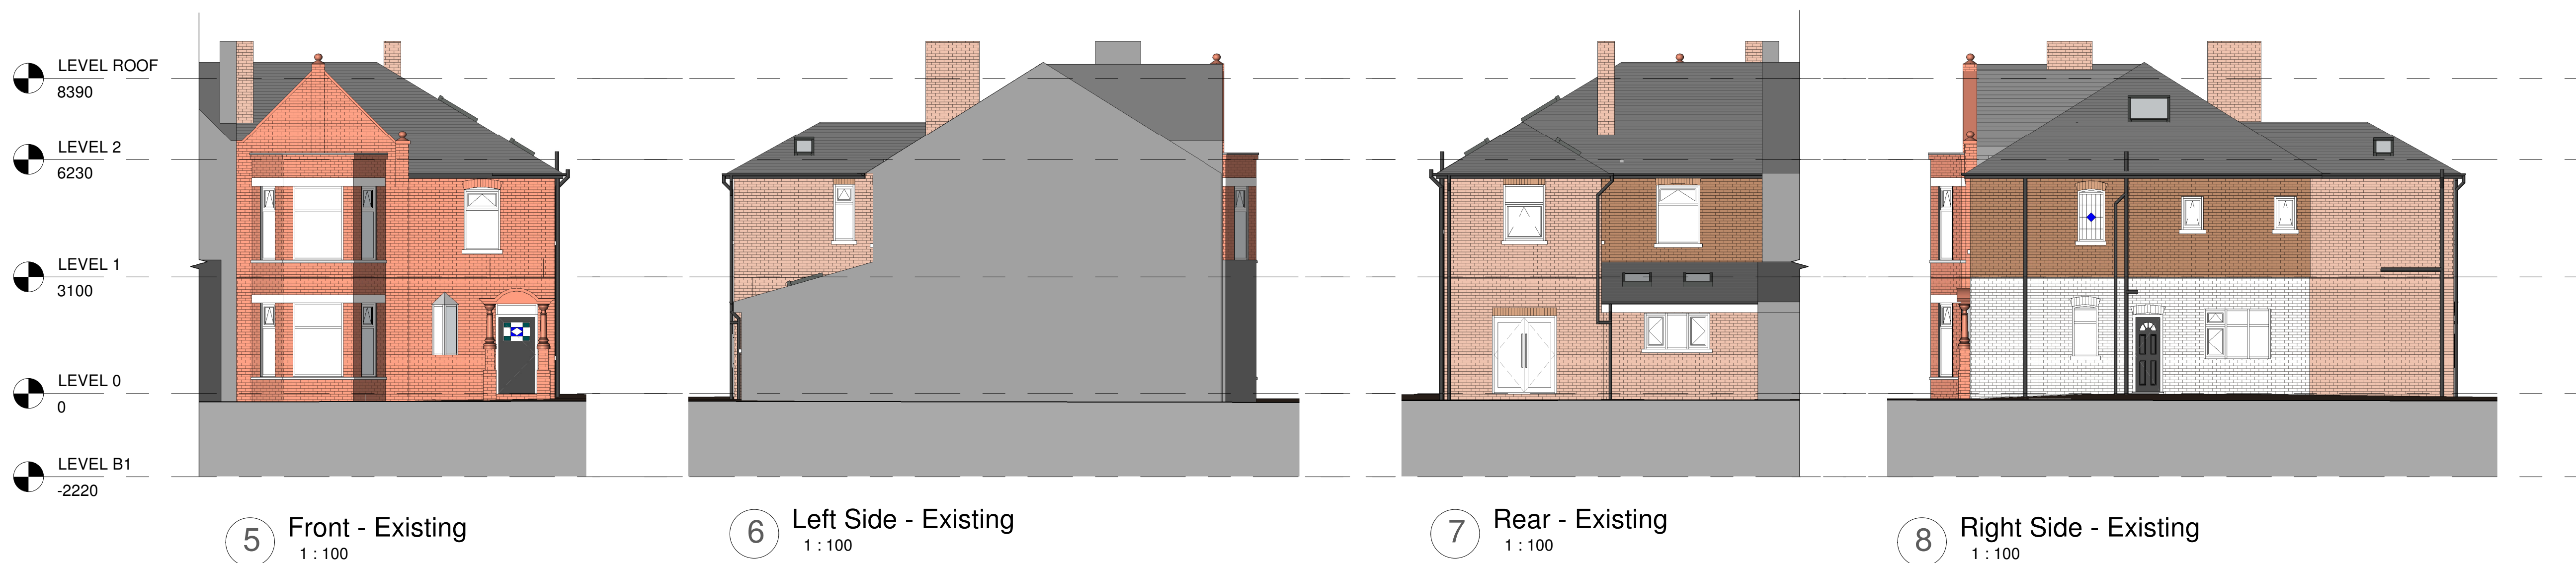
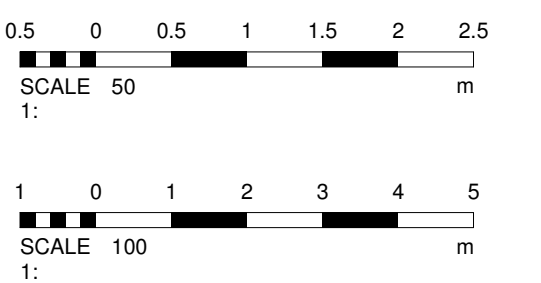
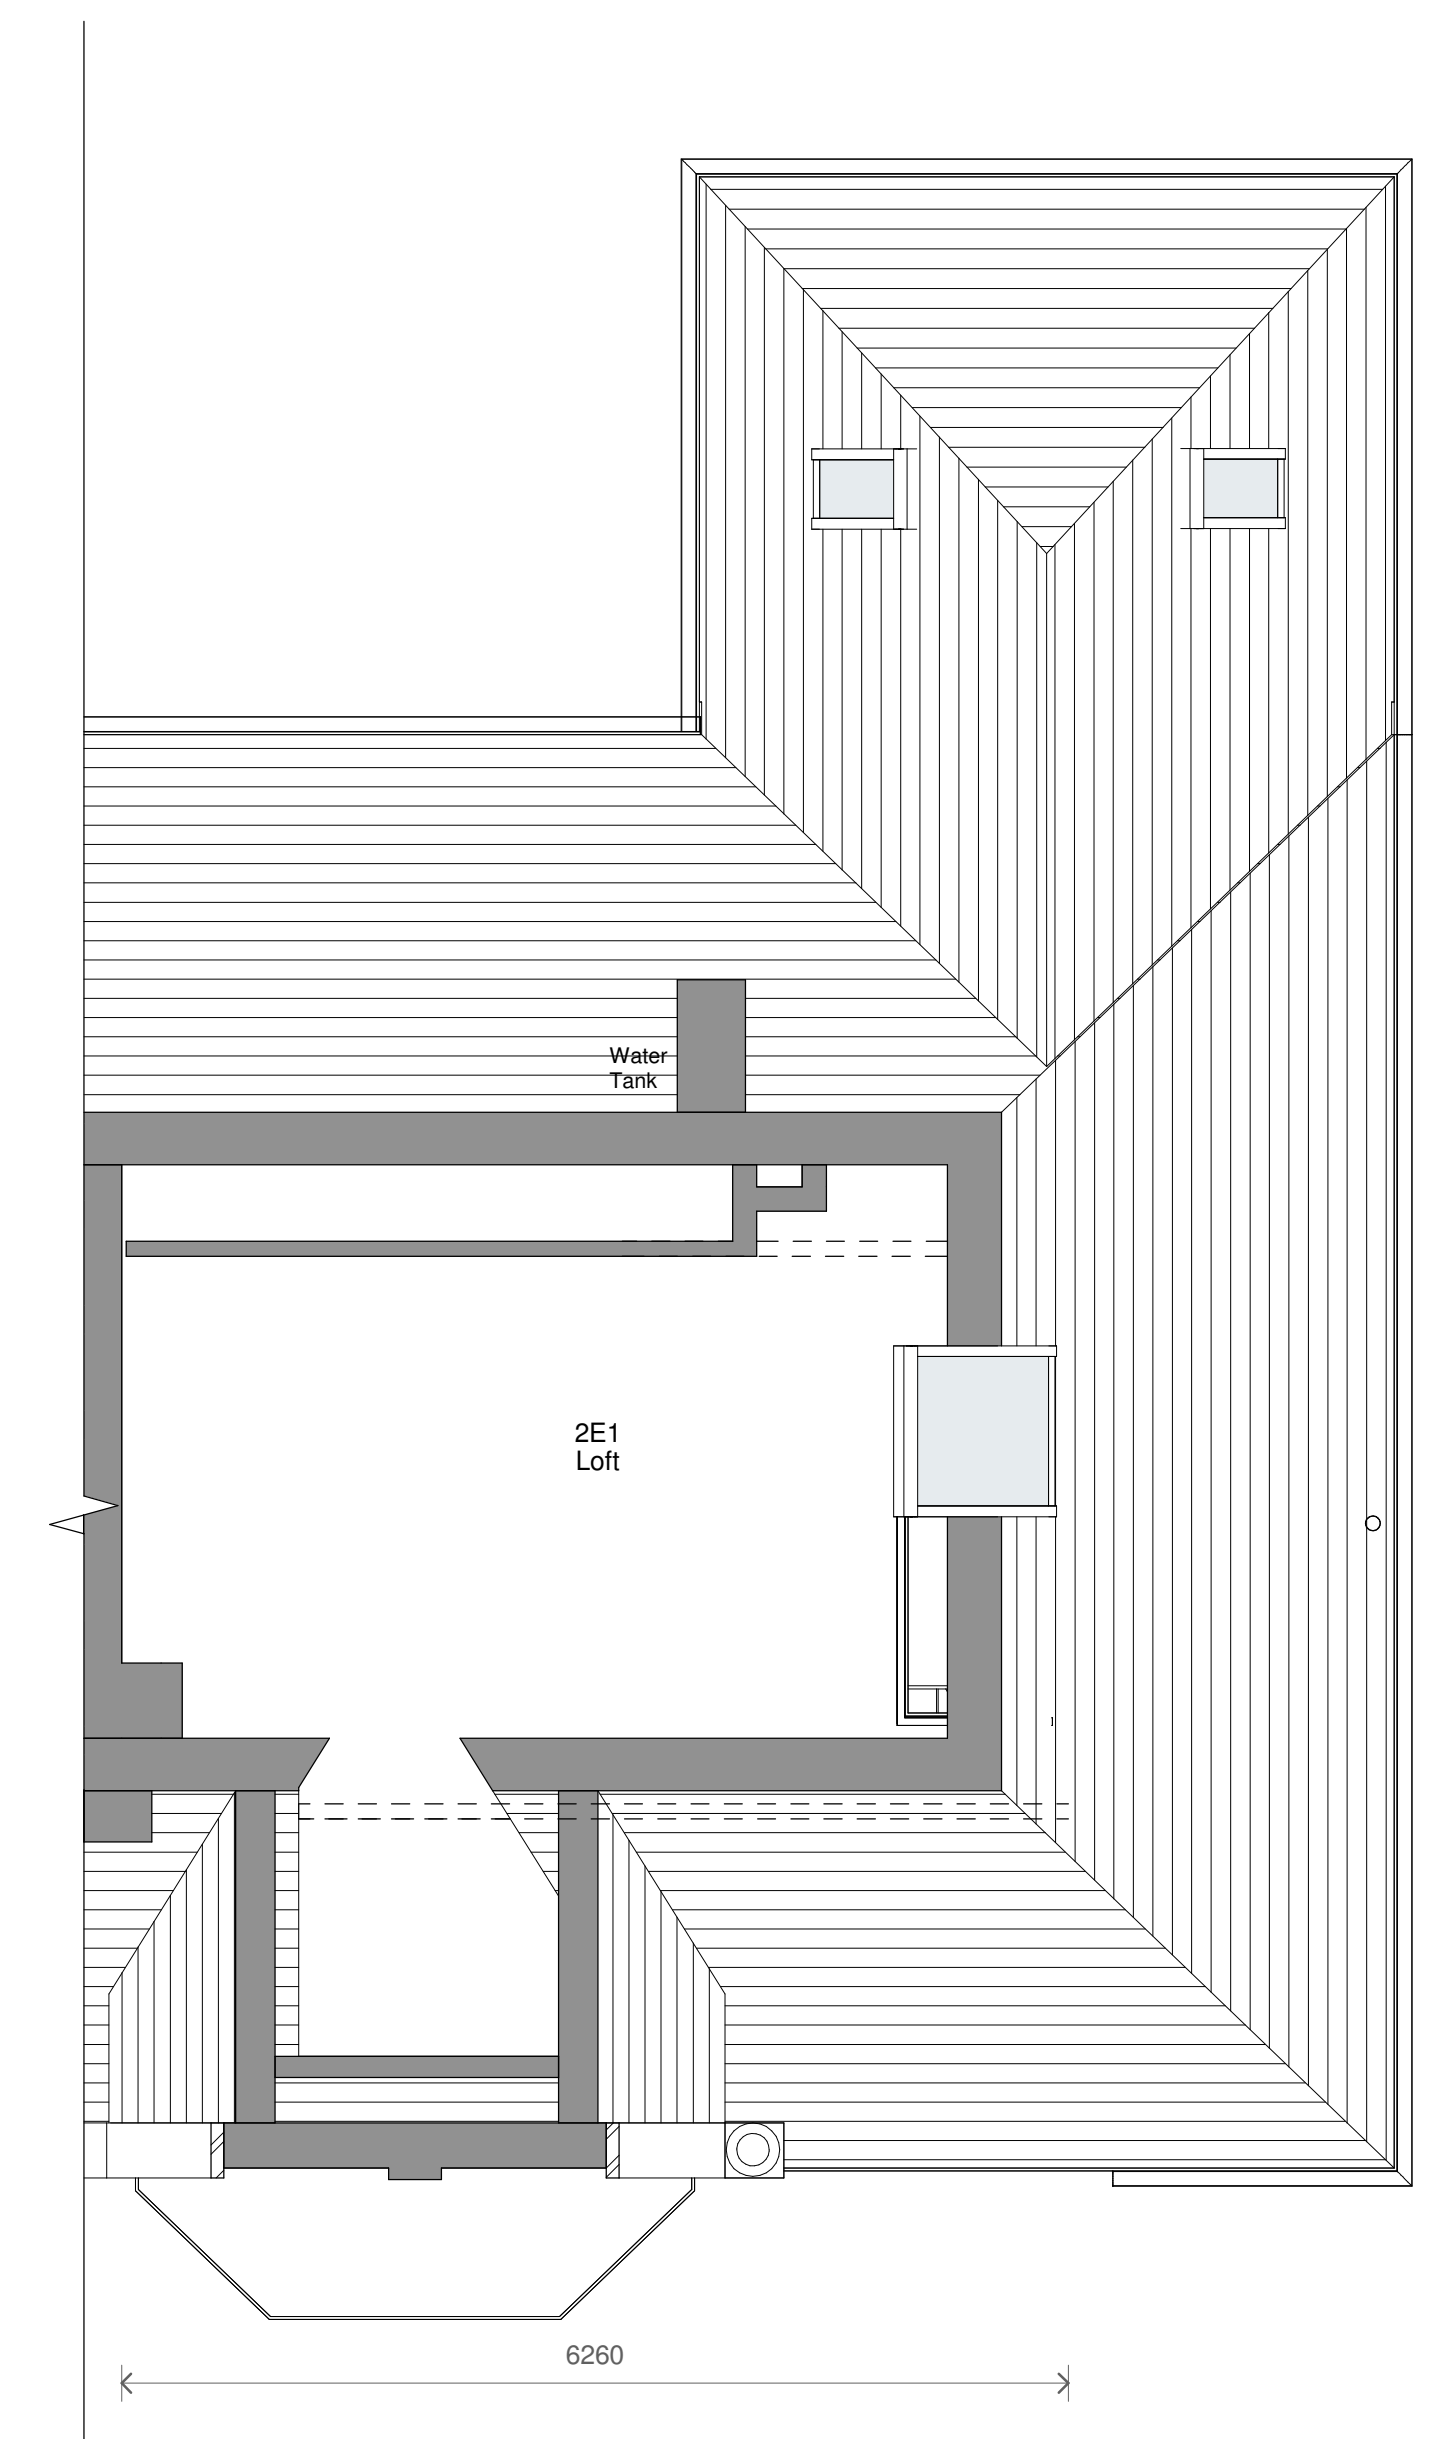
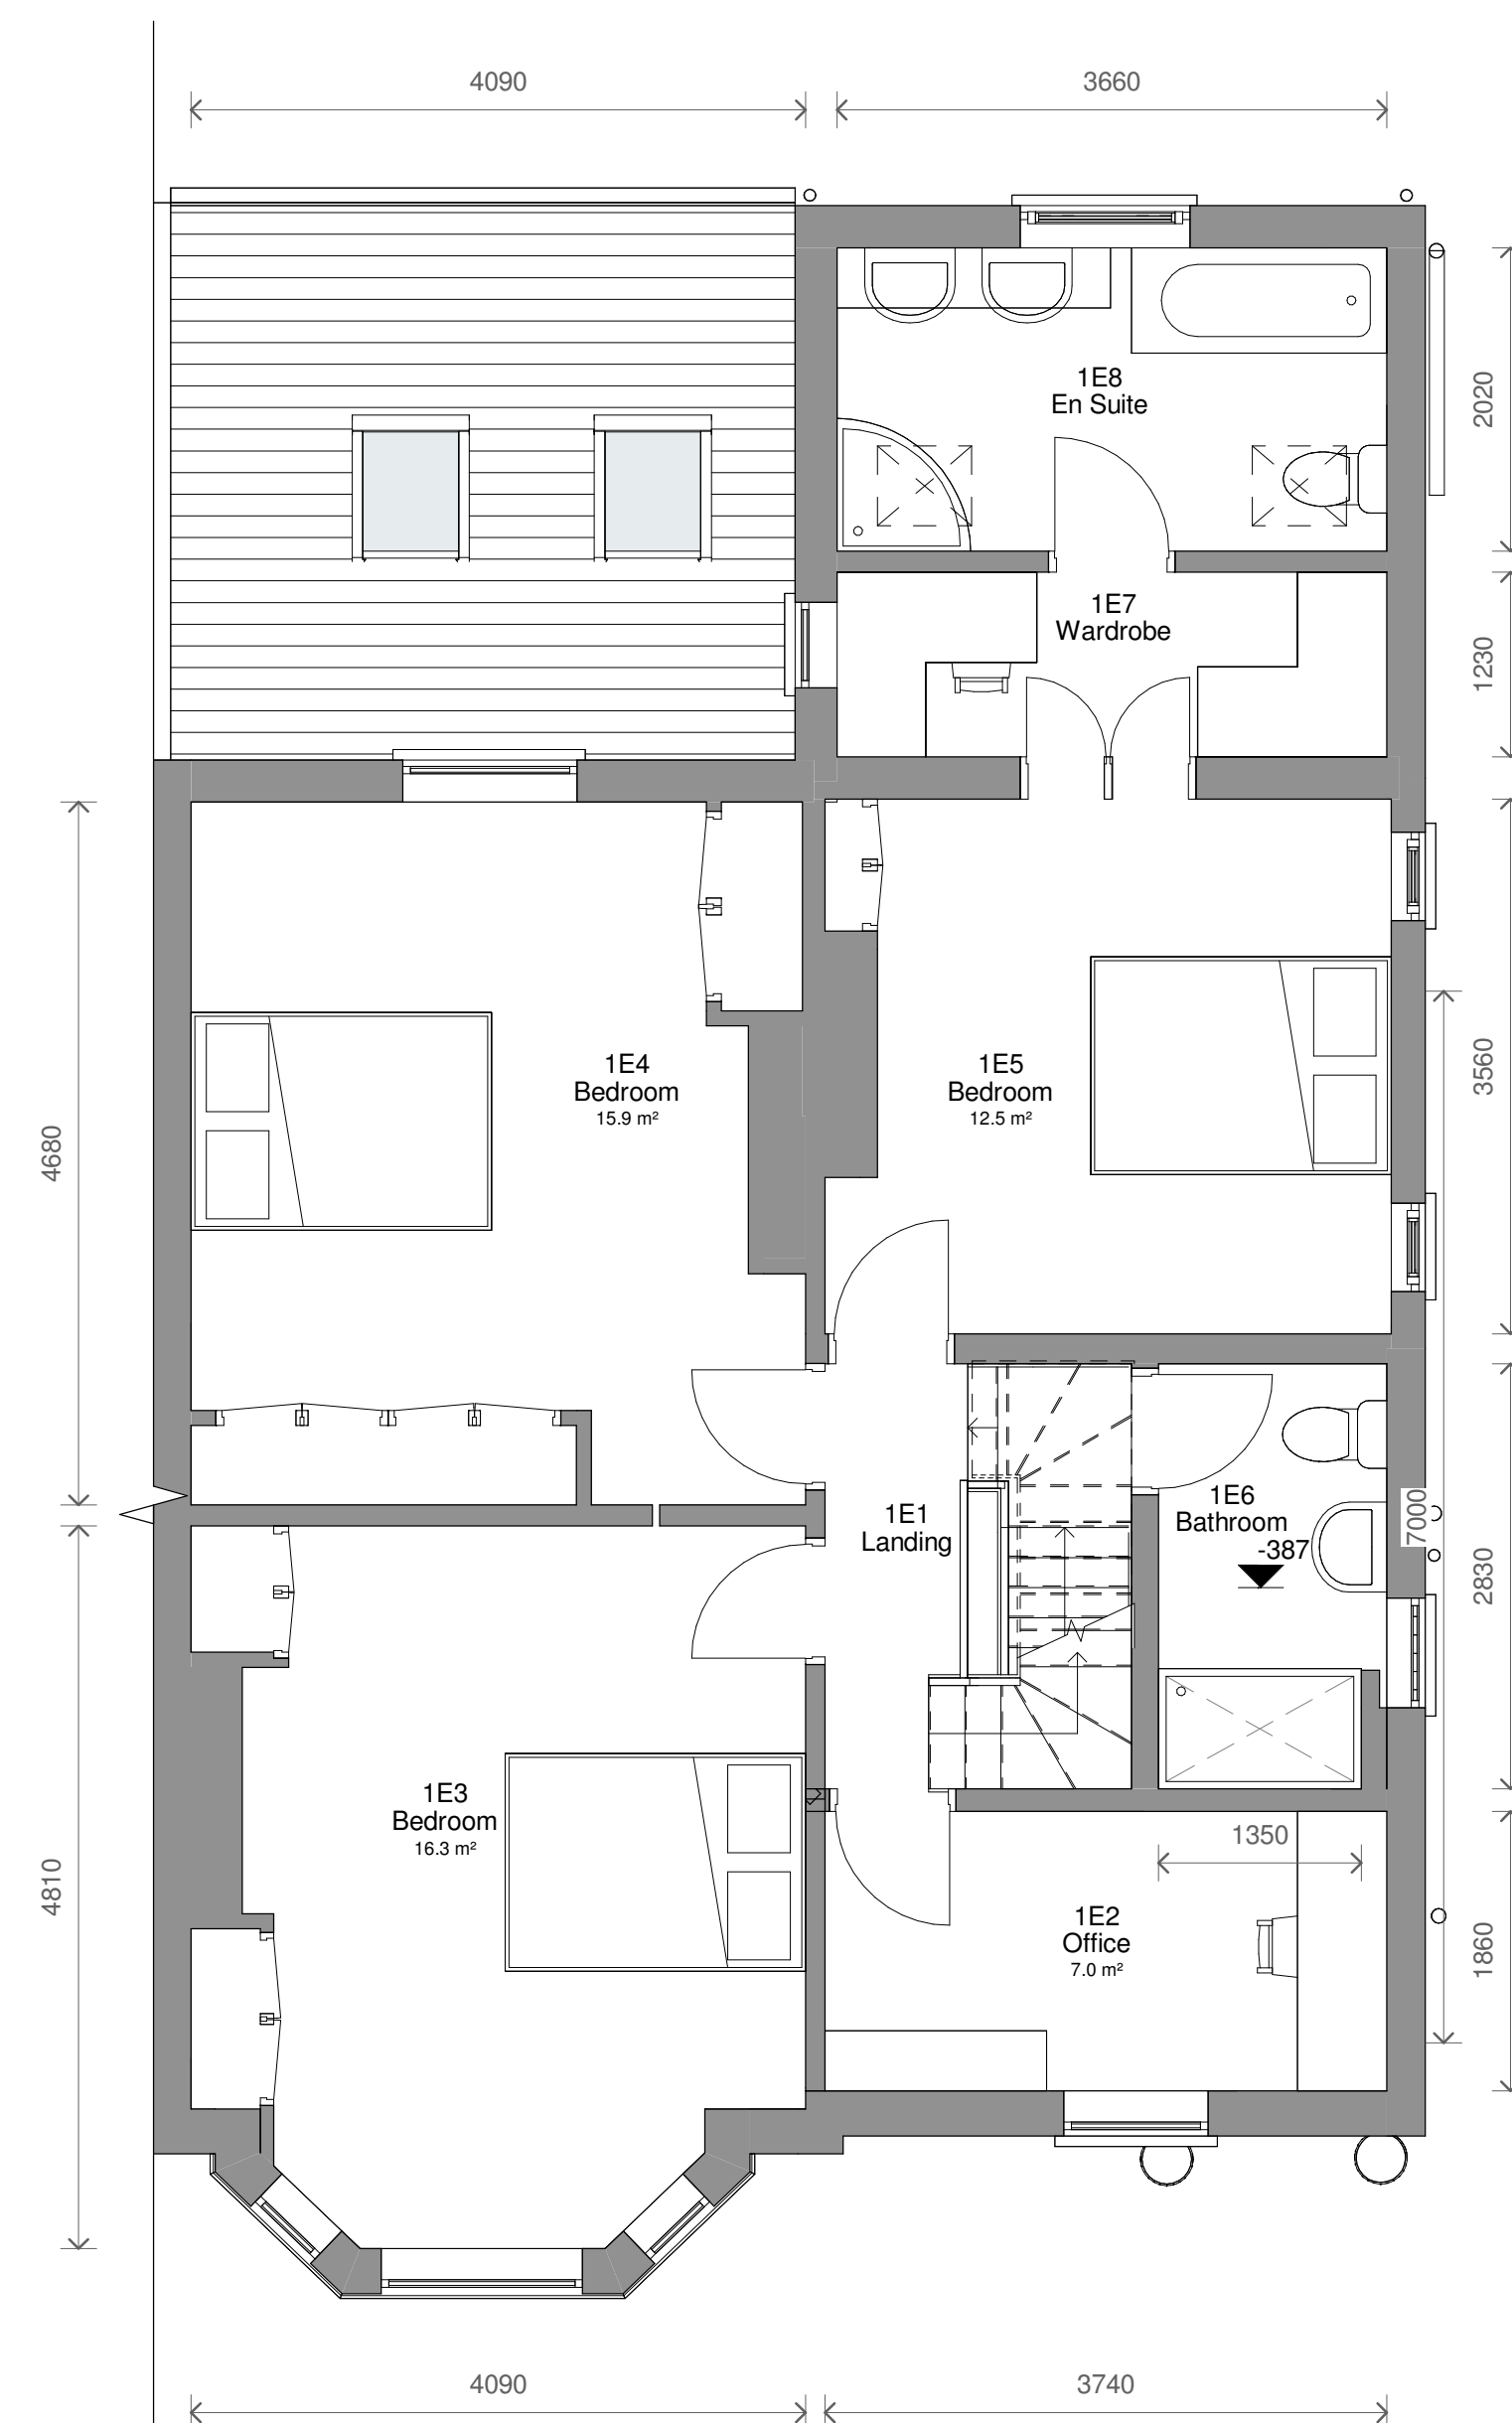
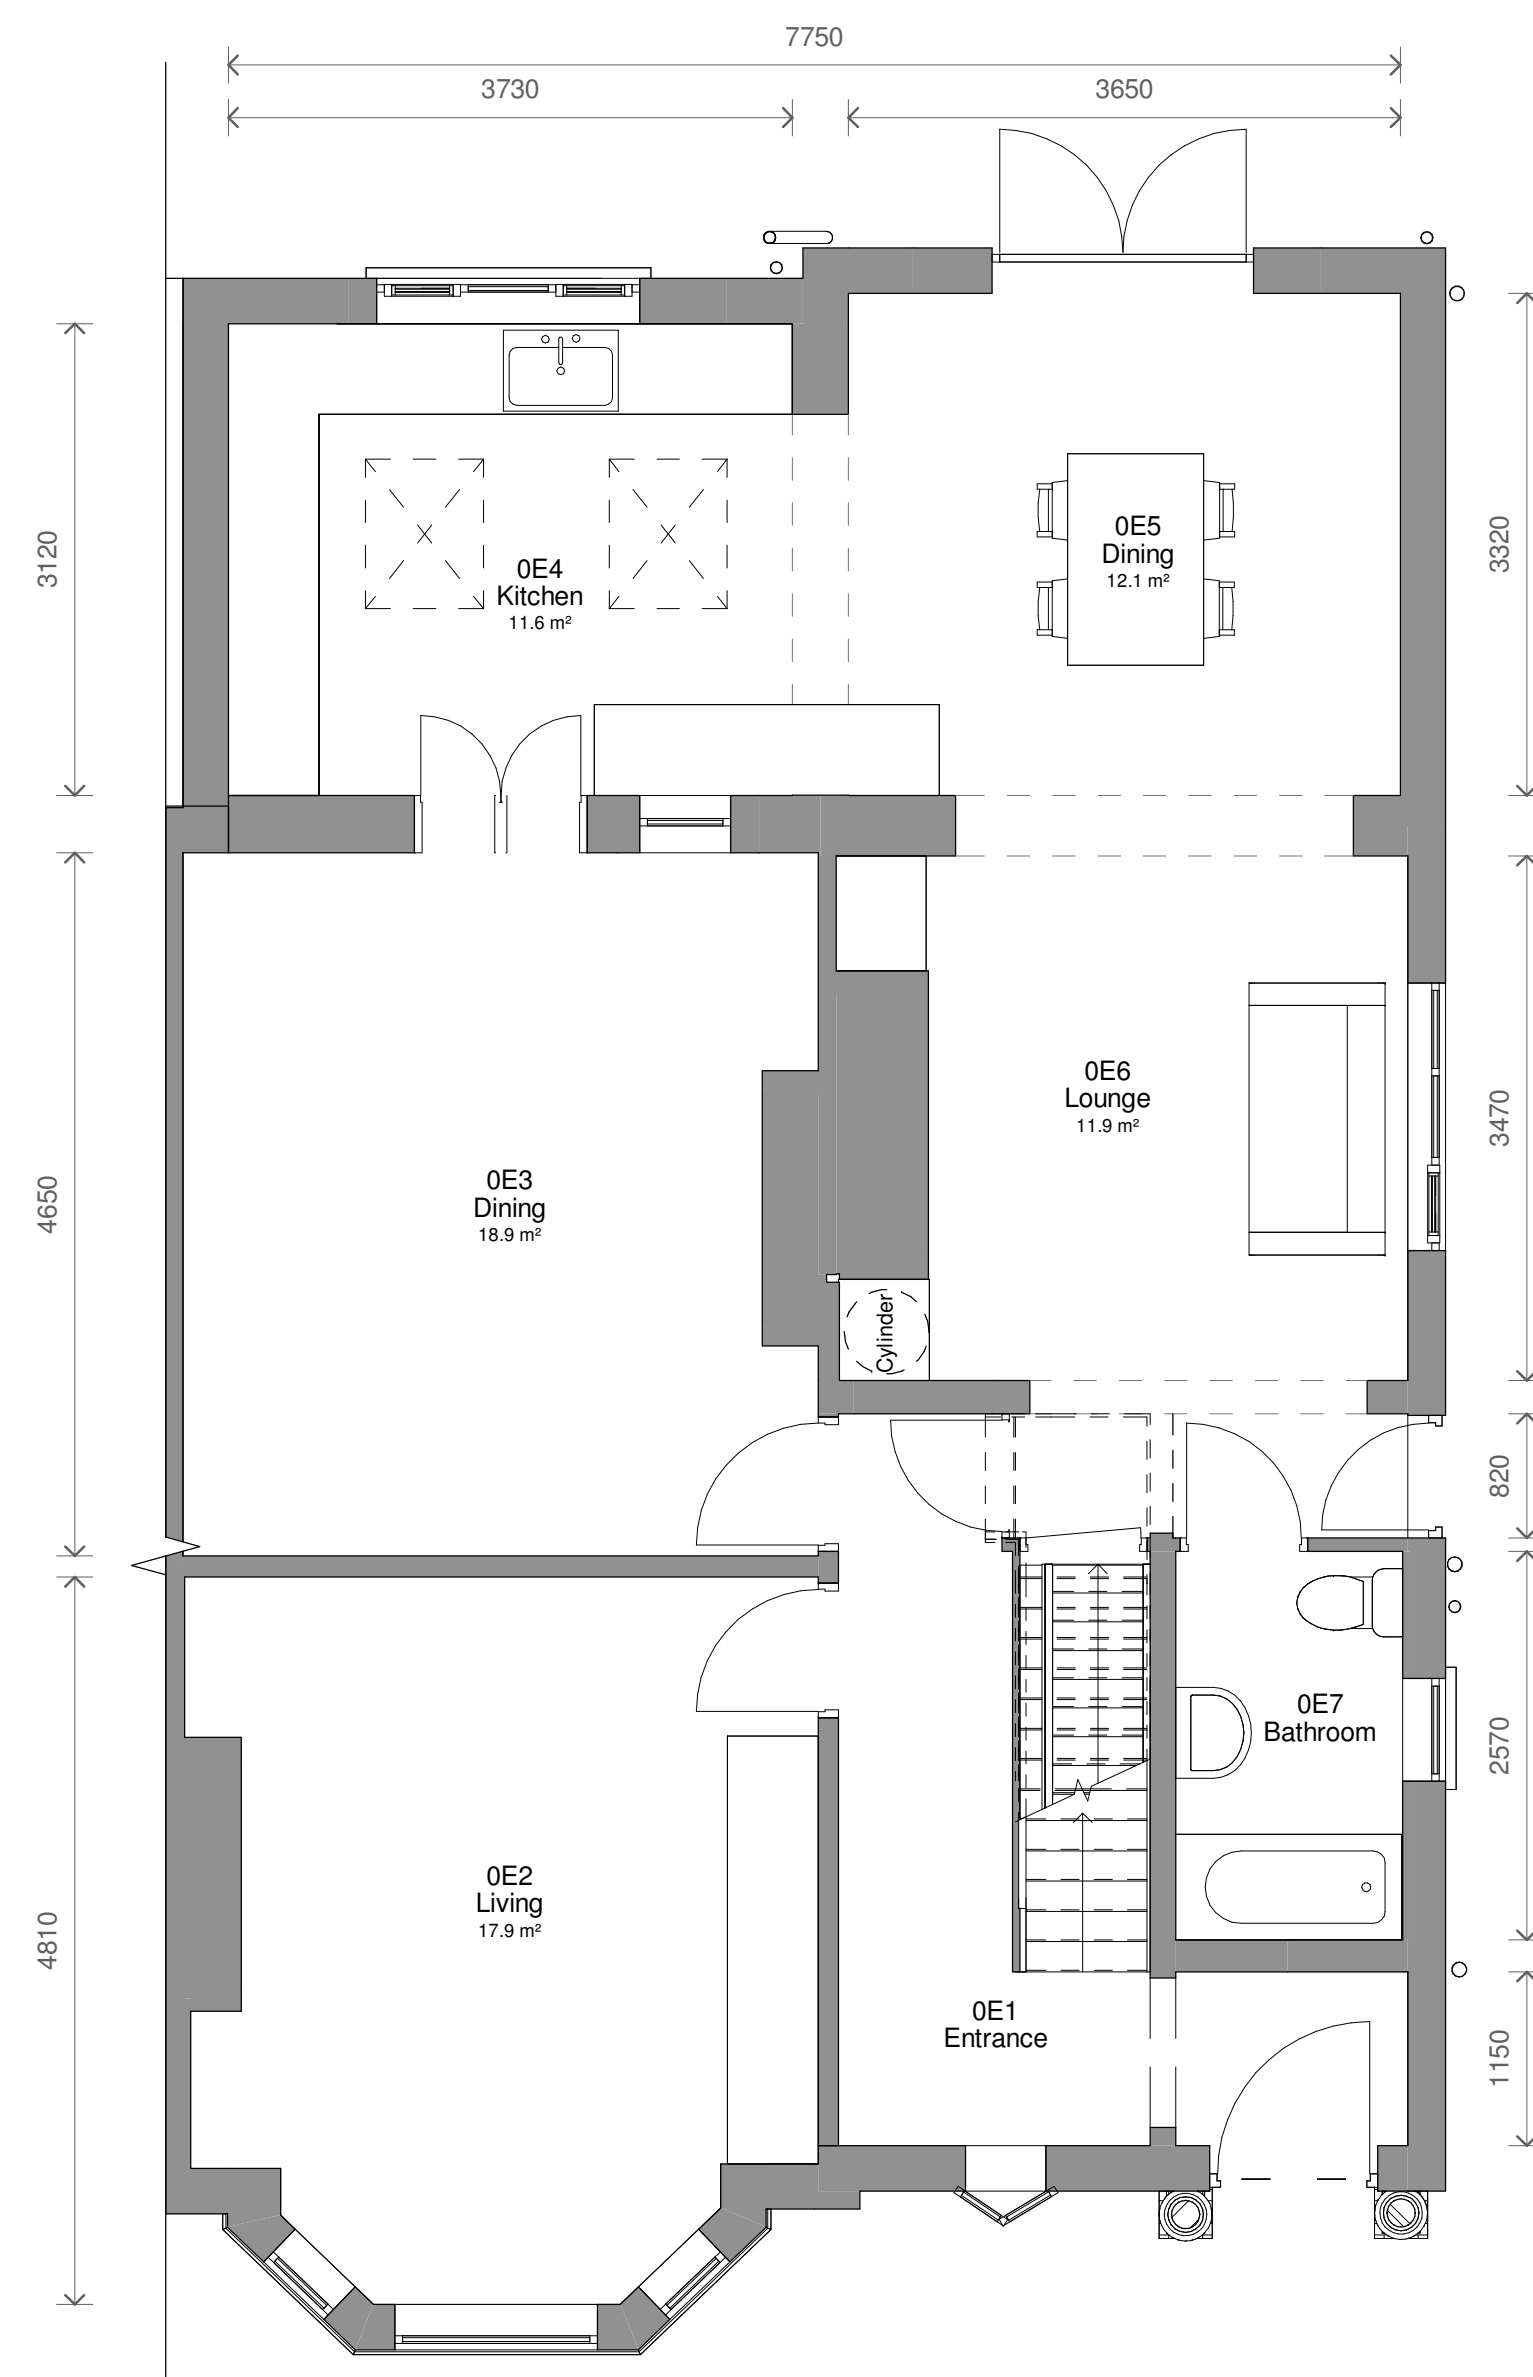
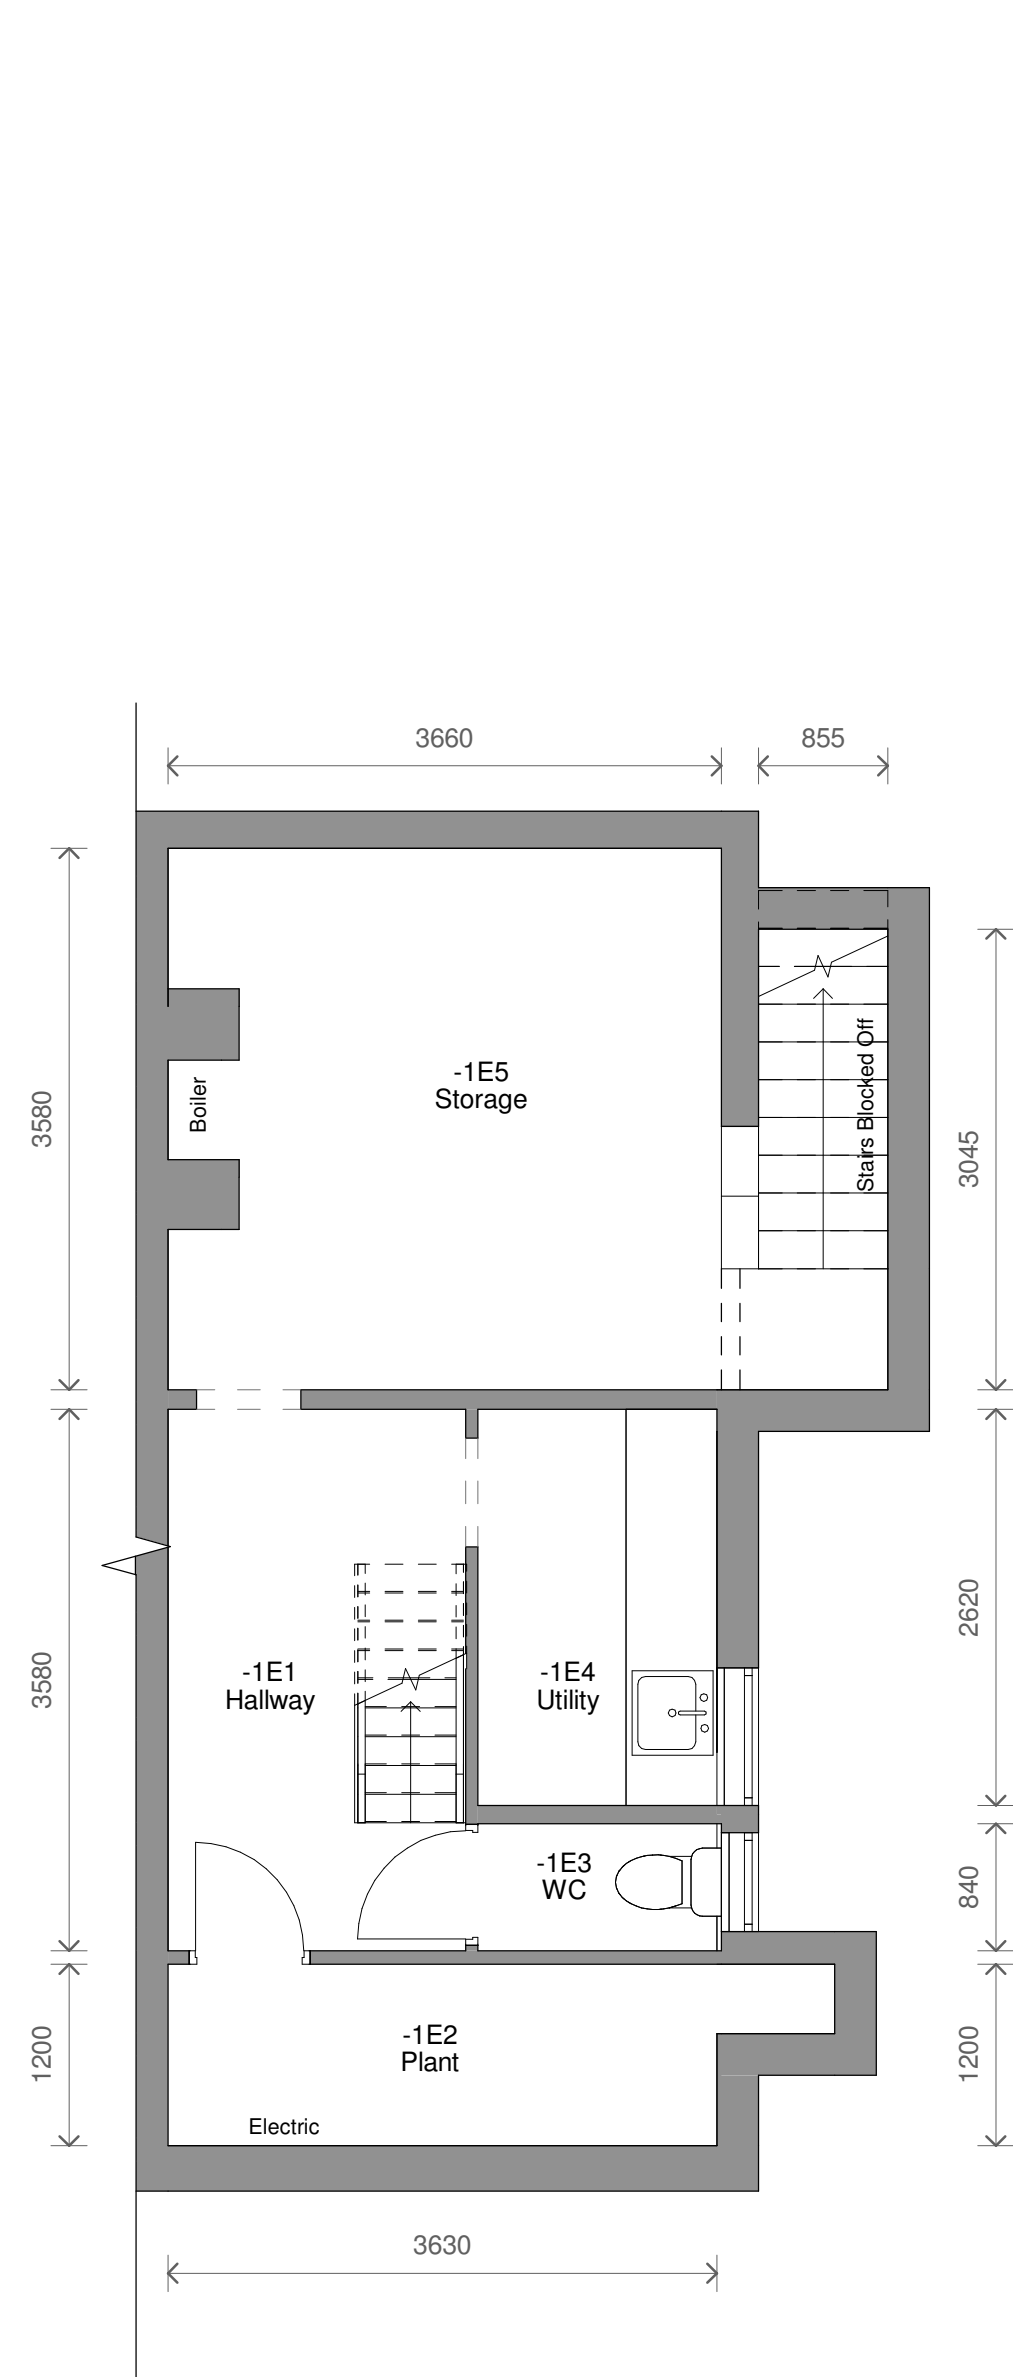


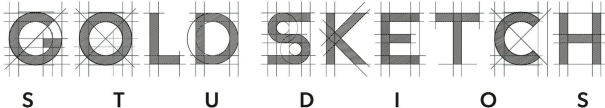

No. 20	Date 2024-09-02	Initial AS
PROJECT 15 Guest Road		
TITLE Existing Plans and Elevations		
STATUS DESIGN		
DRAWN BY CB	DATE 09/02/2024	SCALE (@ A1) As indicated
PROJECT NUMBER GSS23177	DRAWING NUMBER 002	REV
 S T U D I O S www.goldsketch.co.uk info@goldsketch.co.uk 0161 792 9555		
NOTES COPYRIGHT: ALL RIGHTS RESERVED. THE DRAWING HEREIN MAY BE REPRODUCED WITHOUT PRIOR WRITTEN CONSENT. DRAWING TO BE USED FOR THE STATUS INDICATED ONLY. ALL INFORMATION PROVIDED HEREON IS FOR INFORMATION PURPOSES ONLY AND IS NOT TO BE USED FOR ANY PURPOSES WITHOUT THE EXPRESS WRITTEN CONFIRMATION OF THE ARCHITECT. ANY DISCREPANCIES TO BE REPORTED TO THE ARCHITECT. THE ARCHITECT'S LIABILITY IS LIMITED TO THE DESIGN OF THE BUILDING AND NOT TO THE CONSTRUCTION OF THE BUILDING. LEGISLATION RELATING TO THE DESIGN OF THE BUILDING AND NOT TO THE CONSTRUCTION OF THE BUILDING. LEGISLATION RELATING TO THE DESIGN OF THE BUILDING AND NOT TO THE CONSTRUCTION OF THE BUILDING.		