


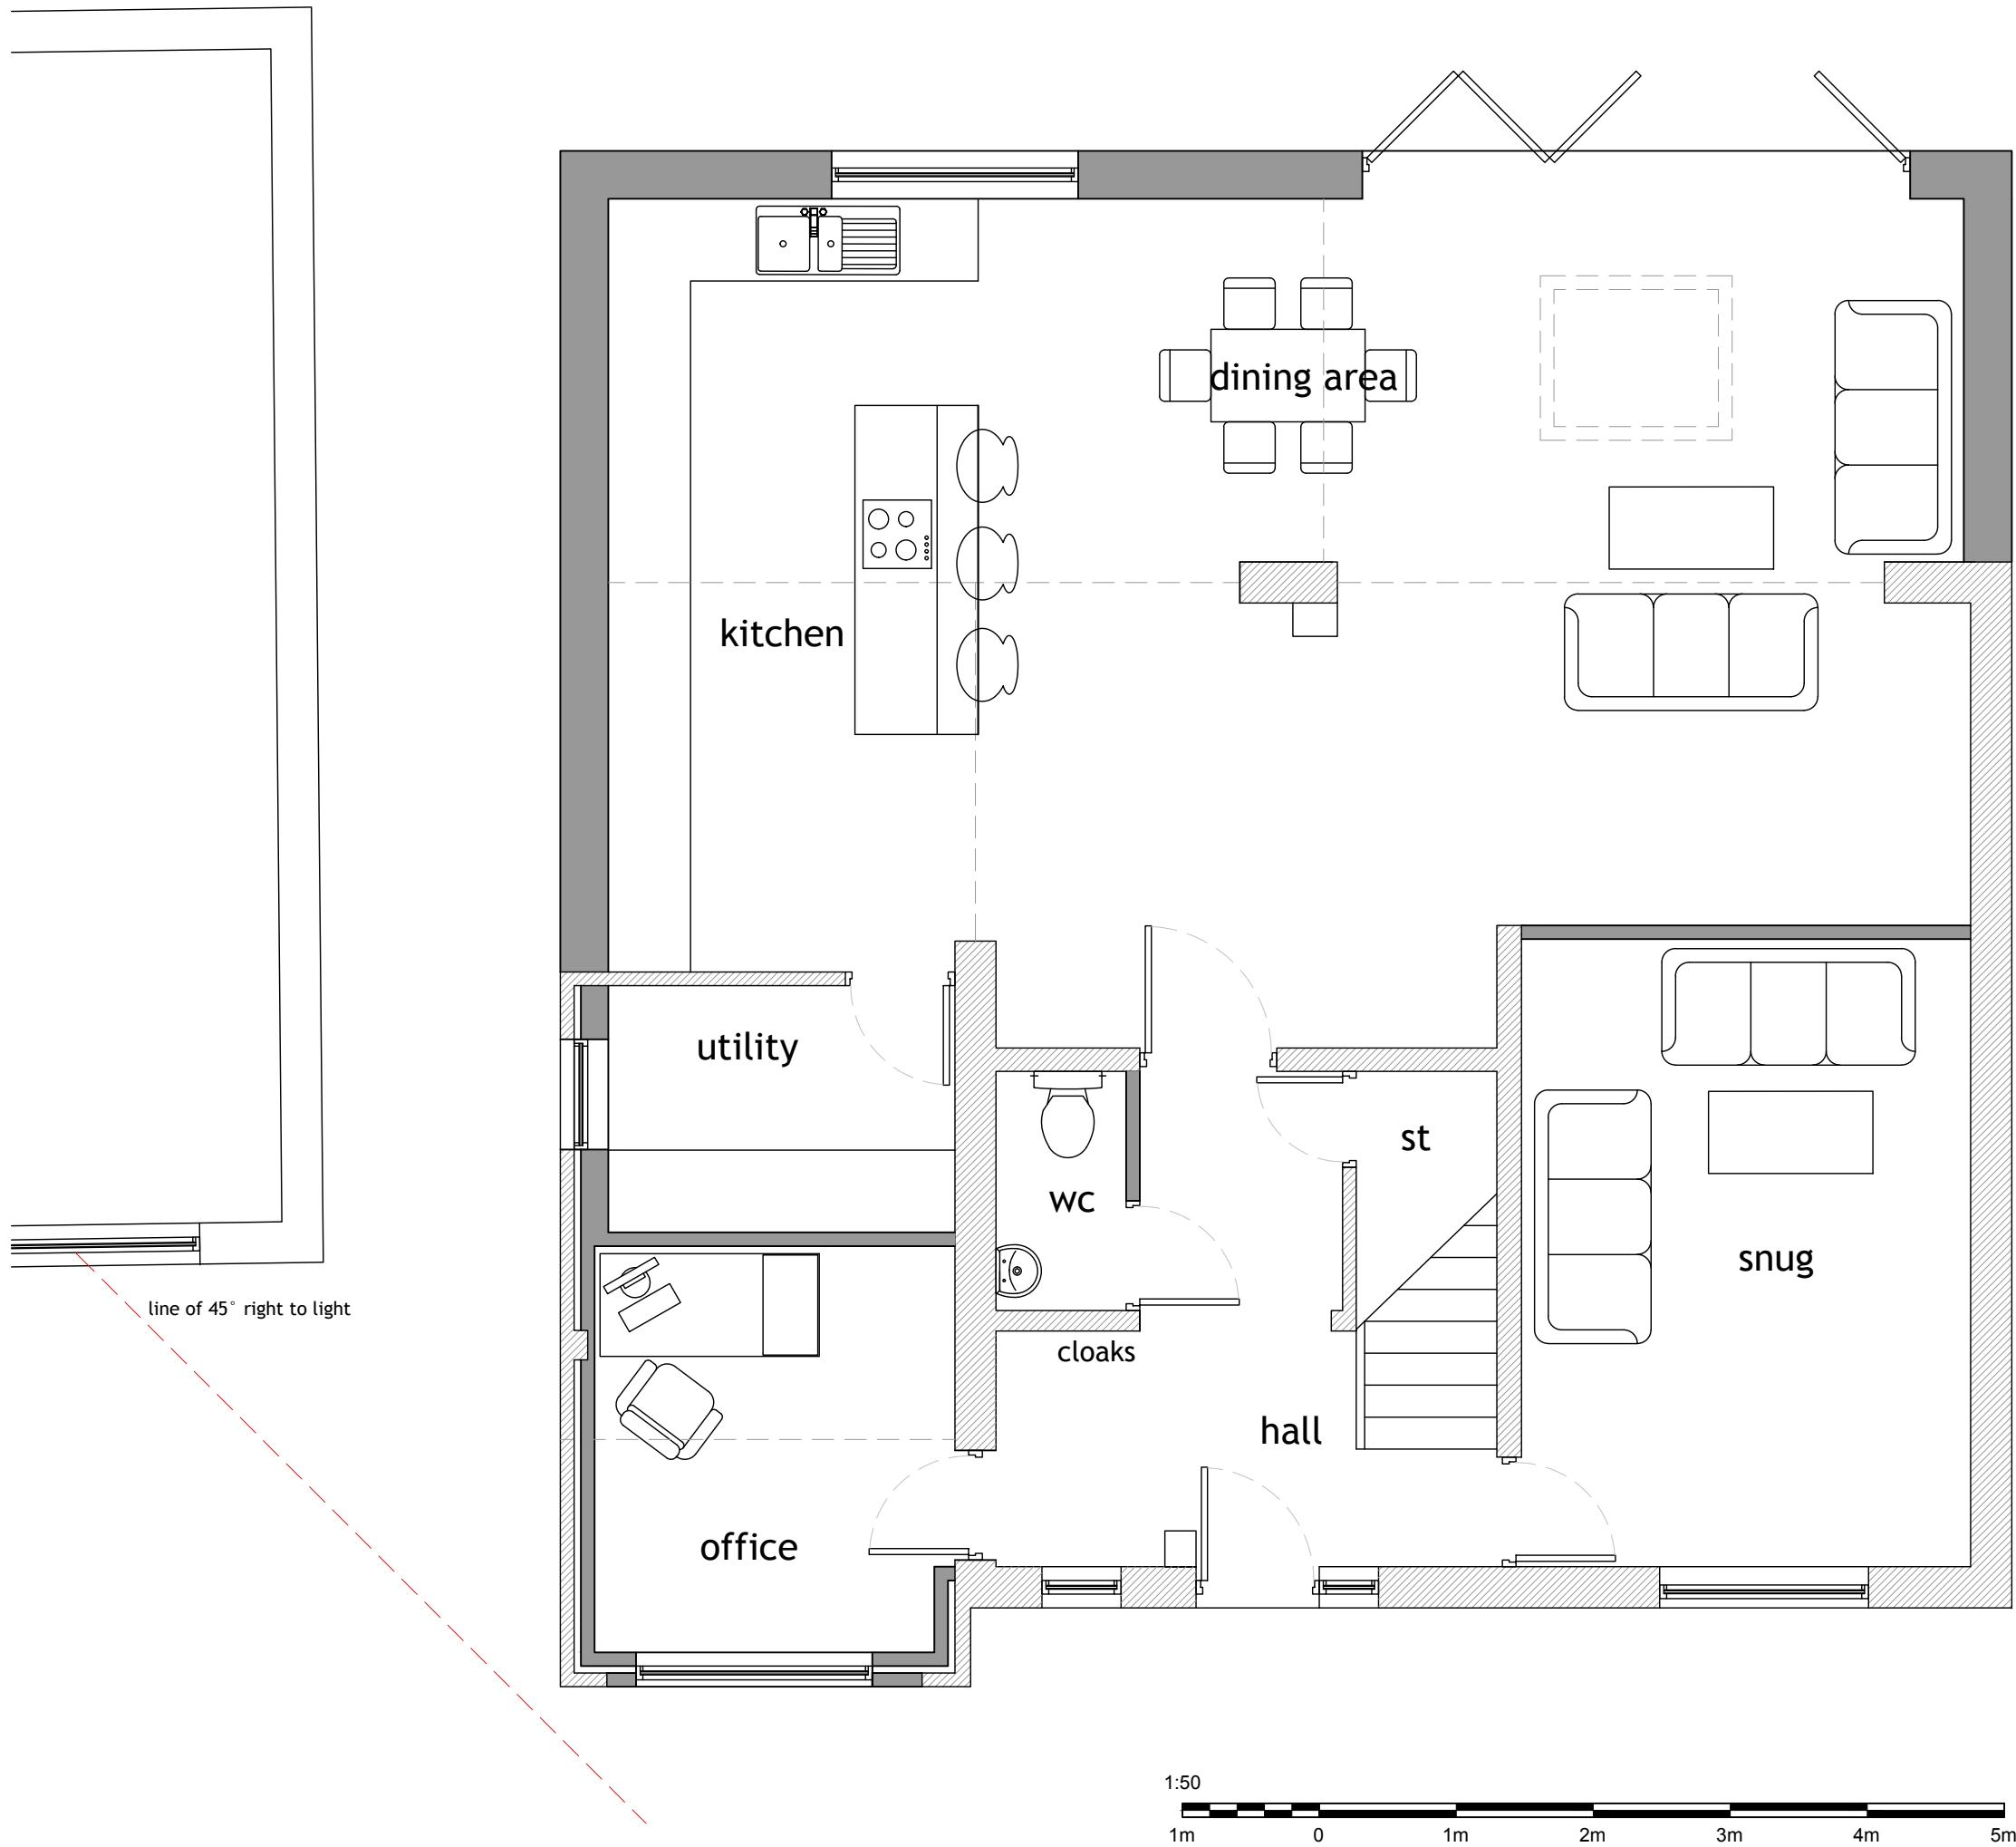

All levels and dimensions must be checked on site by contractor prior to commencement of works. Any variations must be reported to the client.

All information hereon in is the copyright of the designer. Copying in full or in part is forbidden without the written permission from the designer.

Client	Mr G Louca	Revision	
Project	Extension to:- 7 Bellerby Close, Whitefield	Drawing Number	831-05
Title	Proposed Ground Floor	Dwg Scale	1:50 a3
M A H E Architecture			