


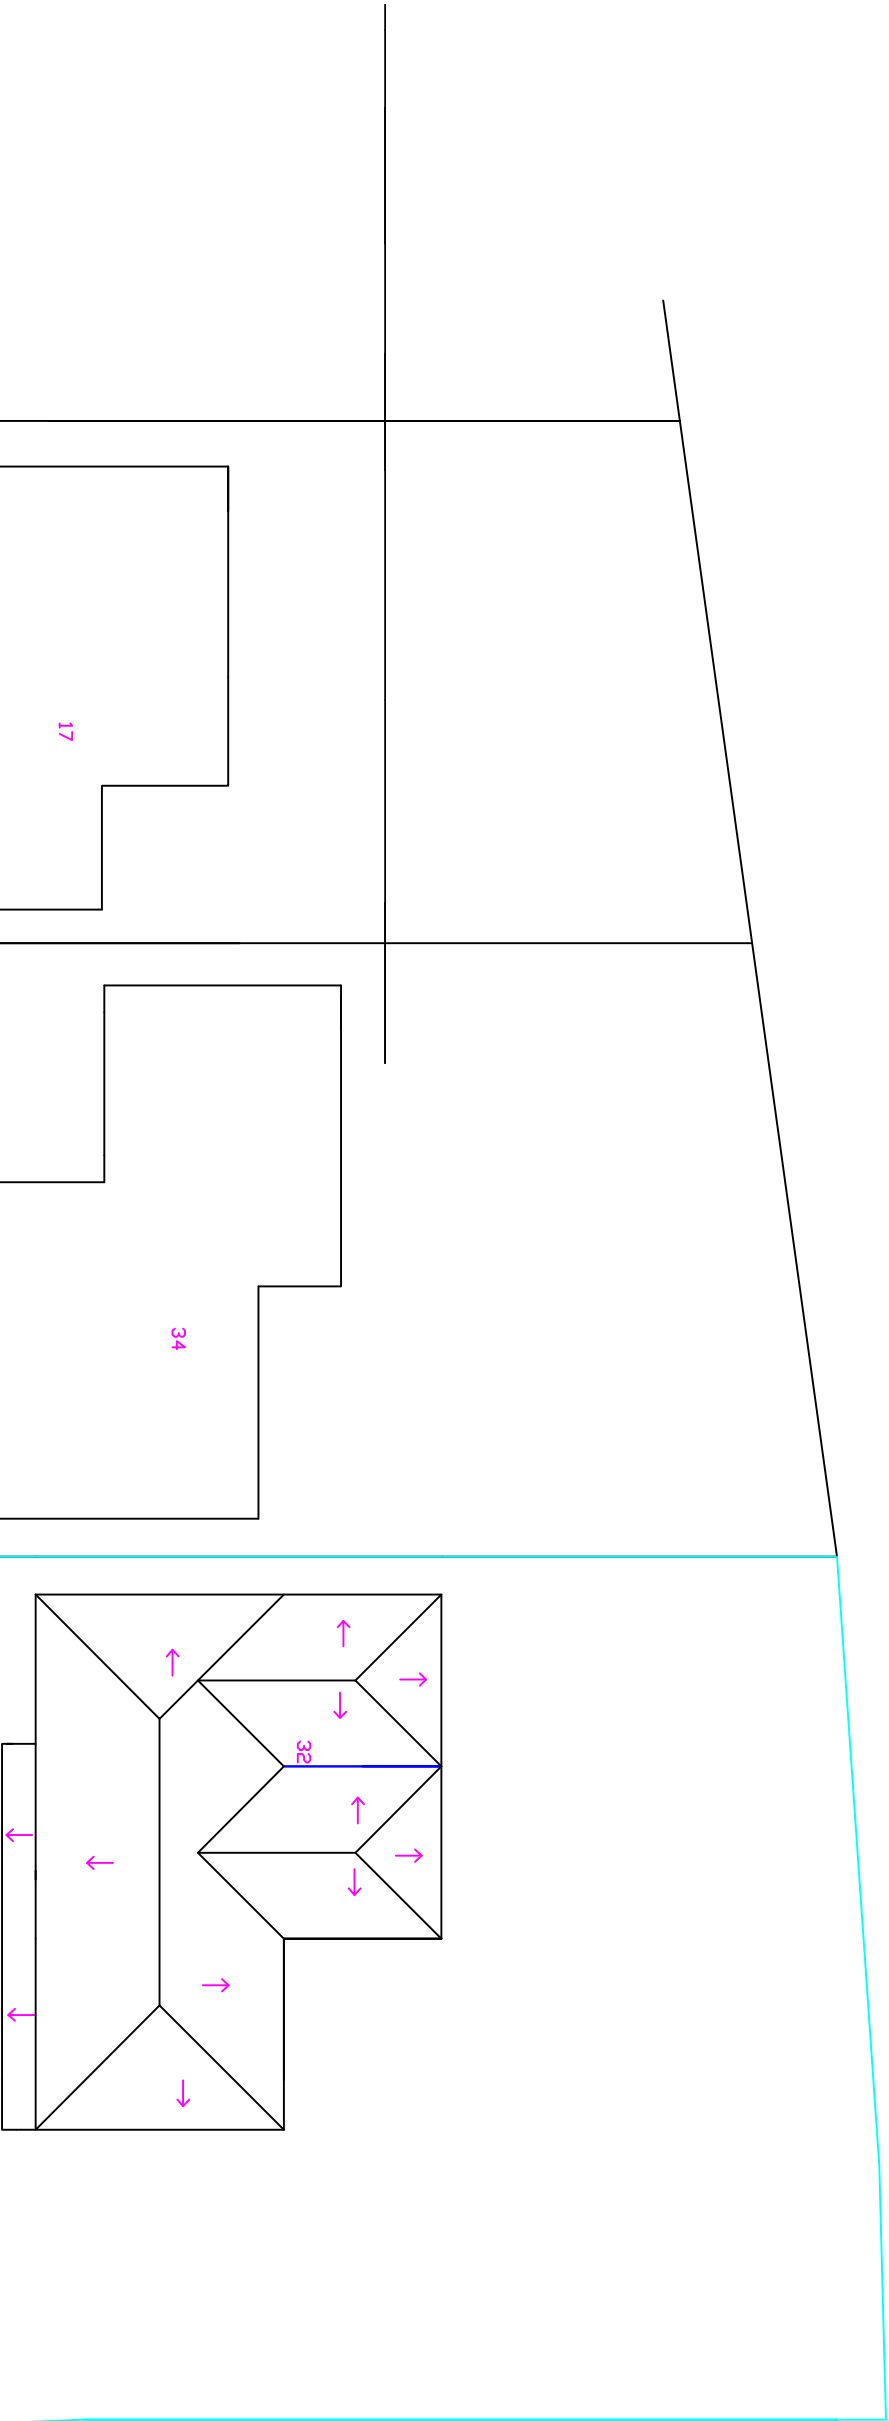

PROPOSED BLOCK PLAN
1:200

PLEASE DO NOT SCALE OF THIS DRAWING TAKE ALL DIMENSIONS ON SITE (builders Note) Do not start any works until all the approvals have been obtained. Any discrepancy to be reported to Plans Drawn as soon as possible.		
Client: BENJAMIN OBEKA, 32,THE FAIRWAYS, WHITEFIELD, M45 7BN, TEL 07958297237		
Scheme PROPOSED DOUBLE SIDE AND REAR EXTENSIONS INTERNAL ALTERATIONS		
Project: BURY COUNCIL PLANNING BUILDING CONTROL APPLICATION		
date: JUNE. 2022	drawn: DRW	
PLANS DRAWN tel.no 07952934281 07856609593 email Ba.winterbottom @aol.com www.plansdrawn.org		
project no. TF 32	drg. no. 05	A3 paper