


97 BURY ROAD

EXISTING PLAN

APR. 23 1950

J115-D3-A0

BOUNDARY FENCE

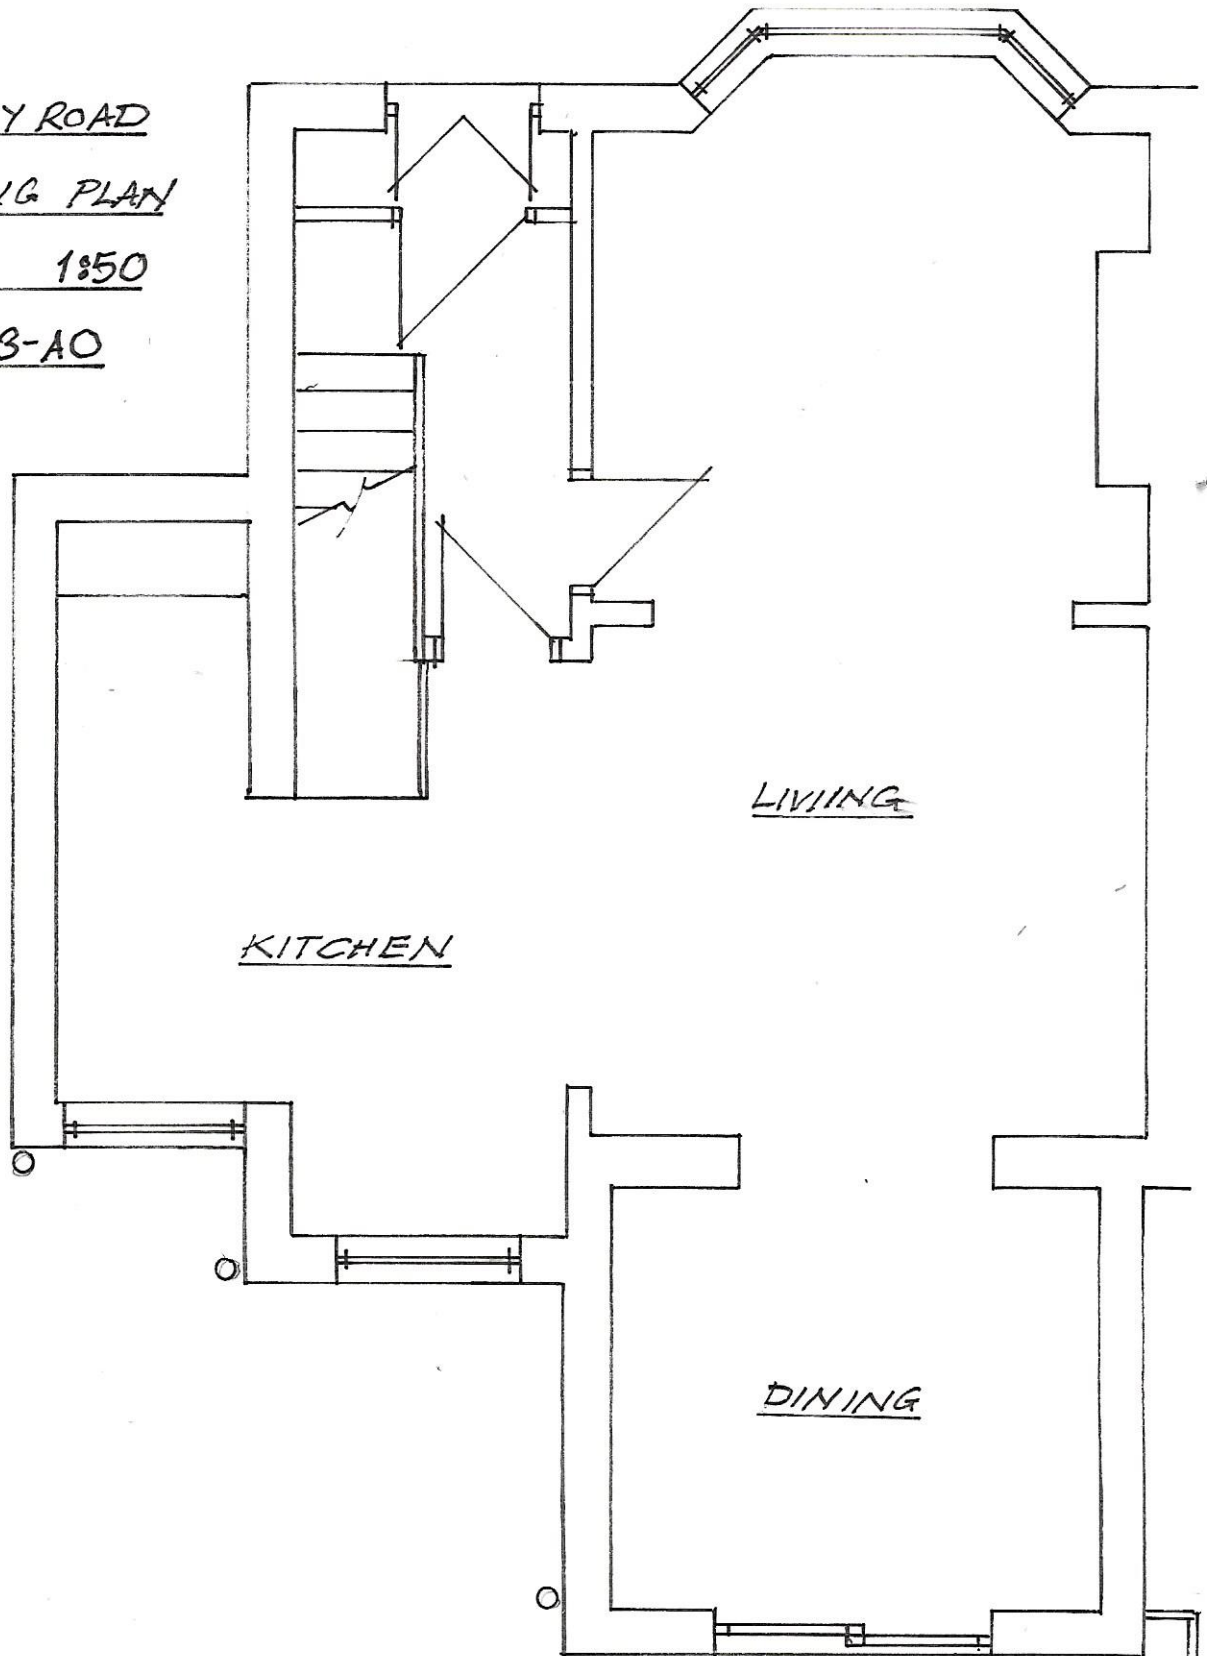

KITCHEN

LIVING

DINING

CHANGE OF
LEVEL 570

BOUNDARY FENCE