



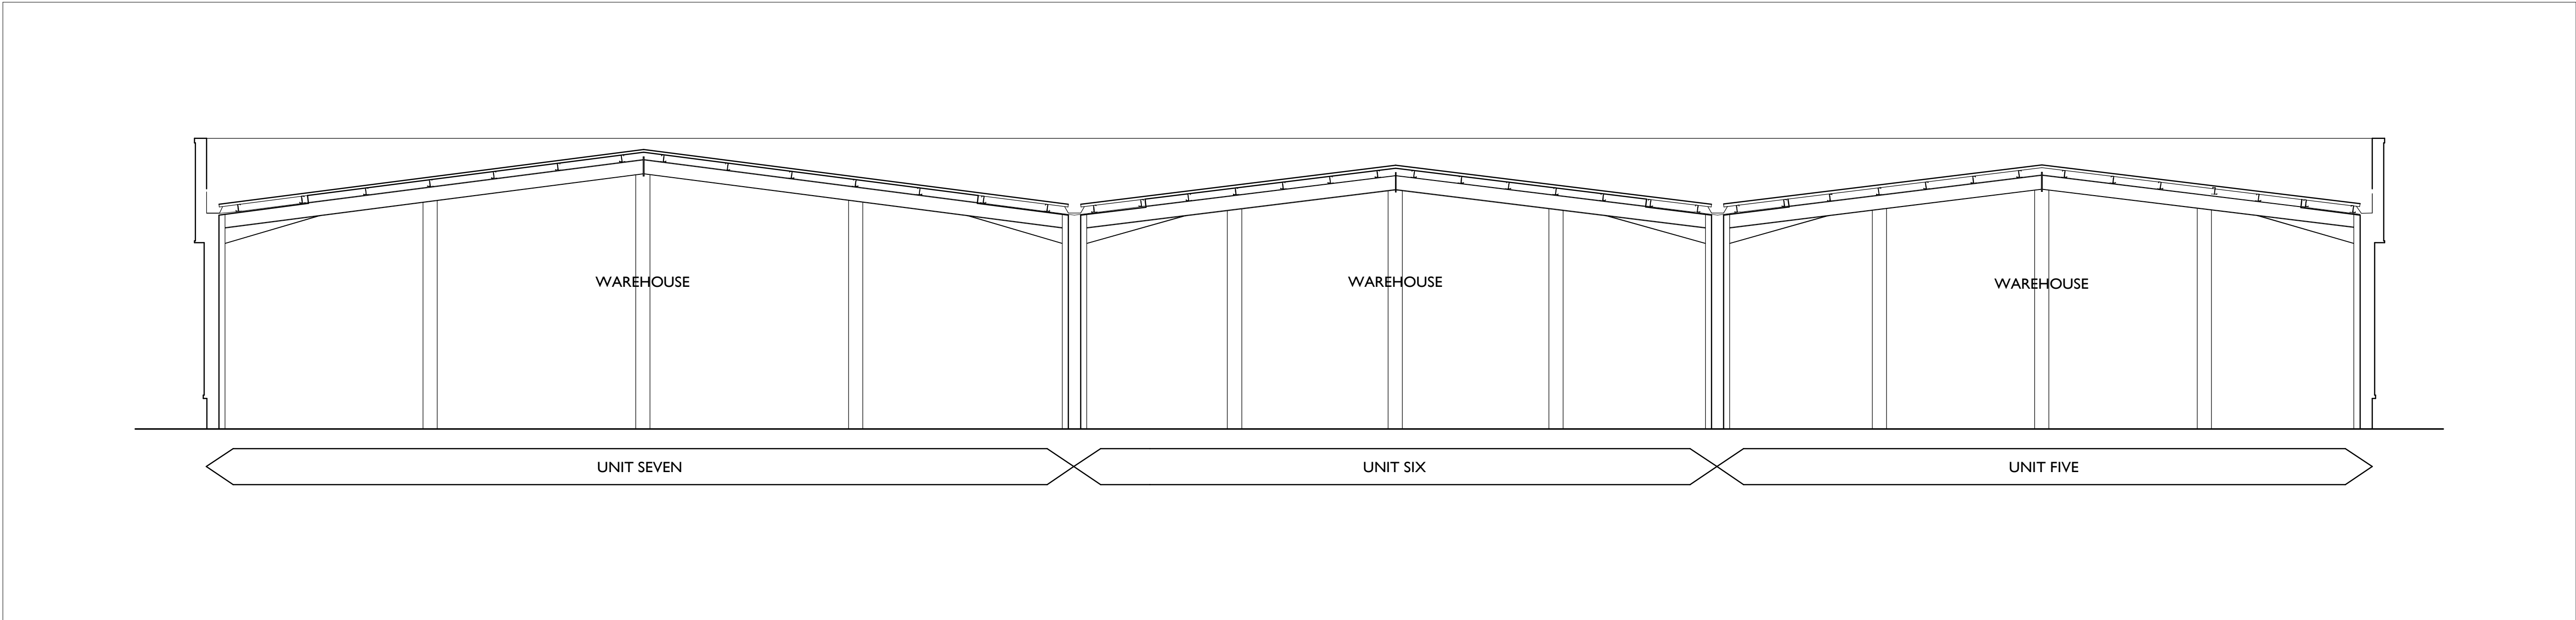


SECTION A-A AS EXISTING

1:100

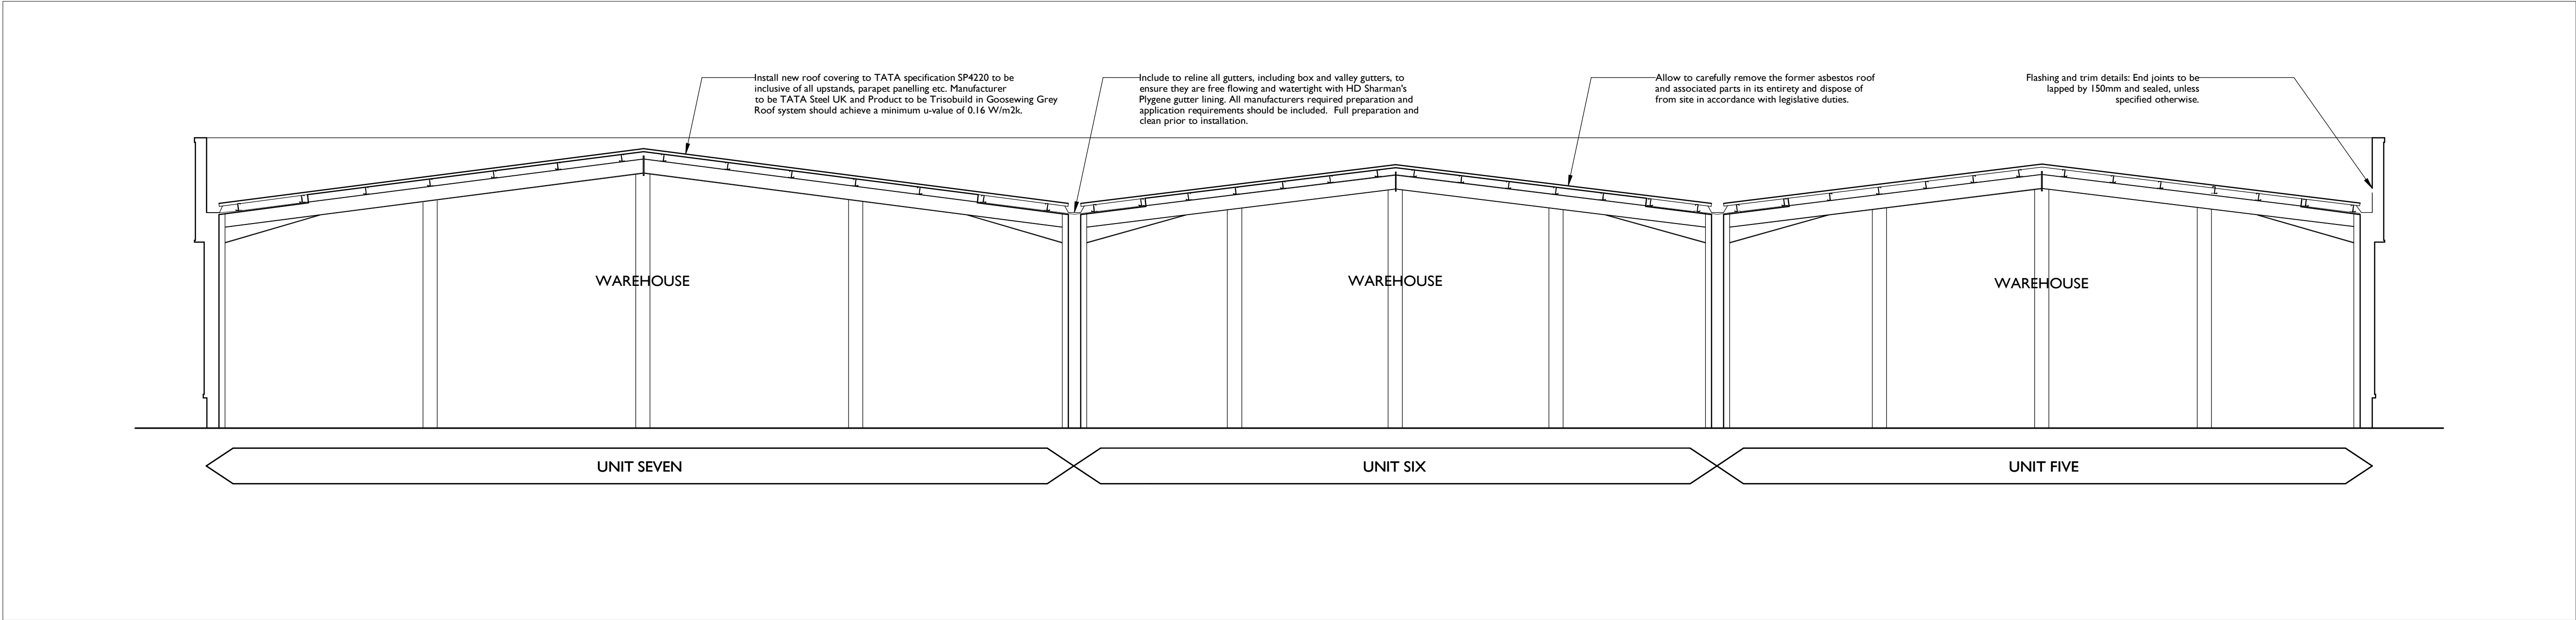


SECTION A-A AS PROPOSED

1:100

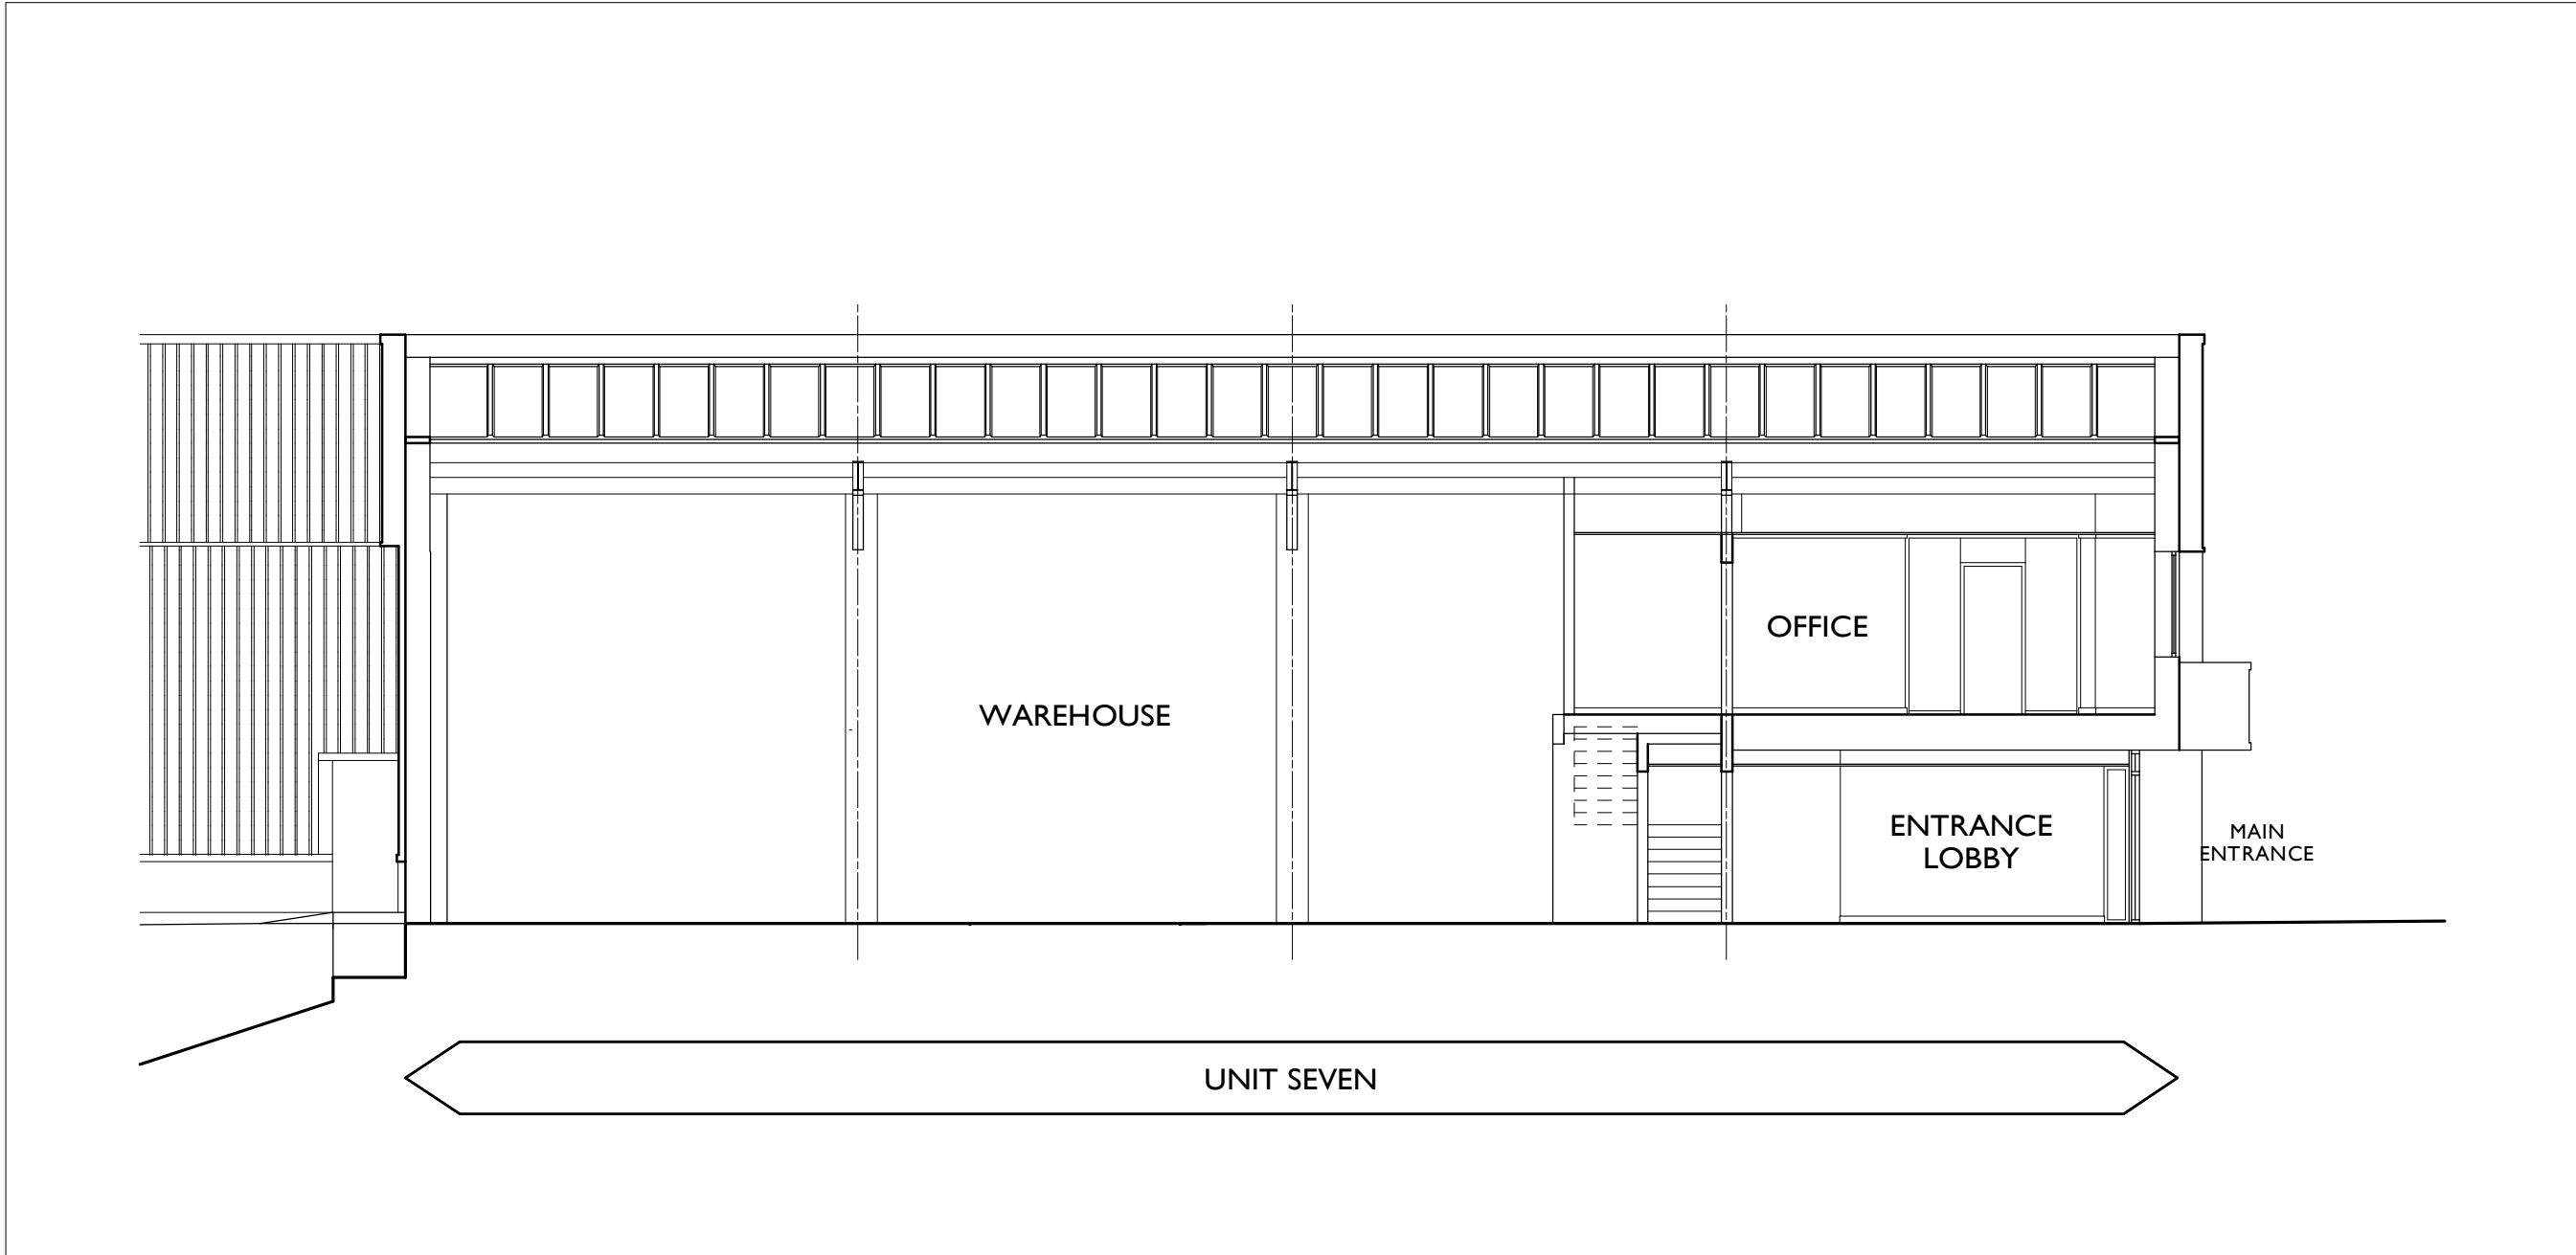

SECTION B-B AS EXISTING

1:100

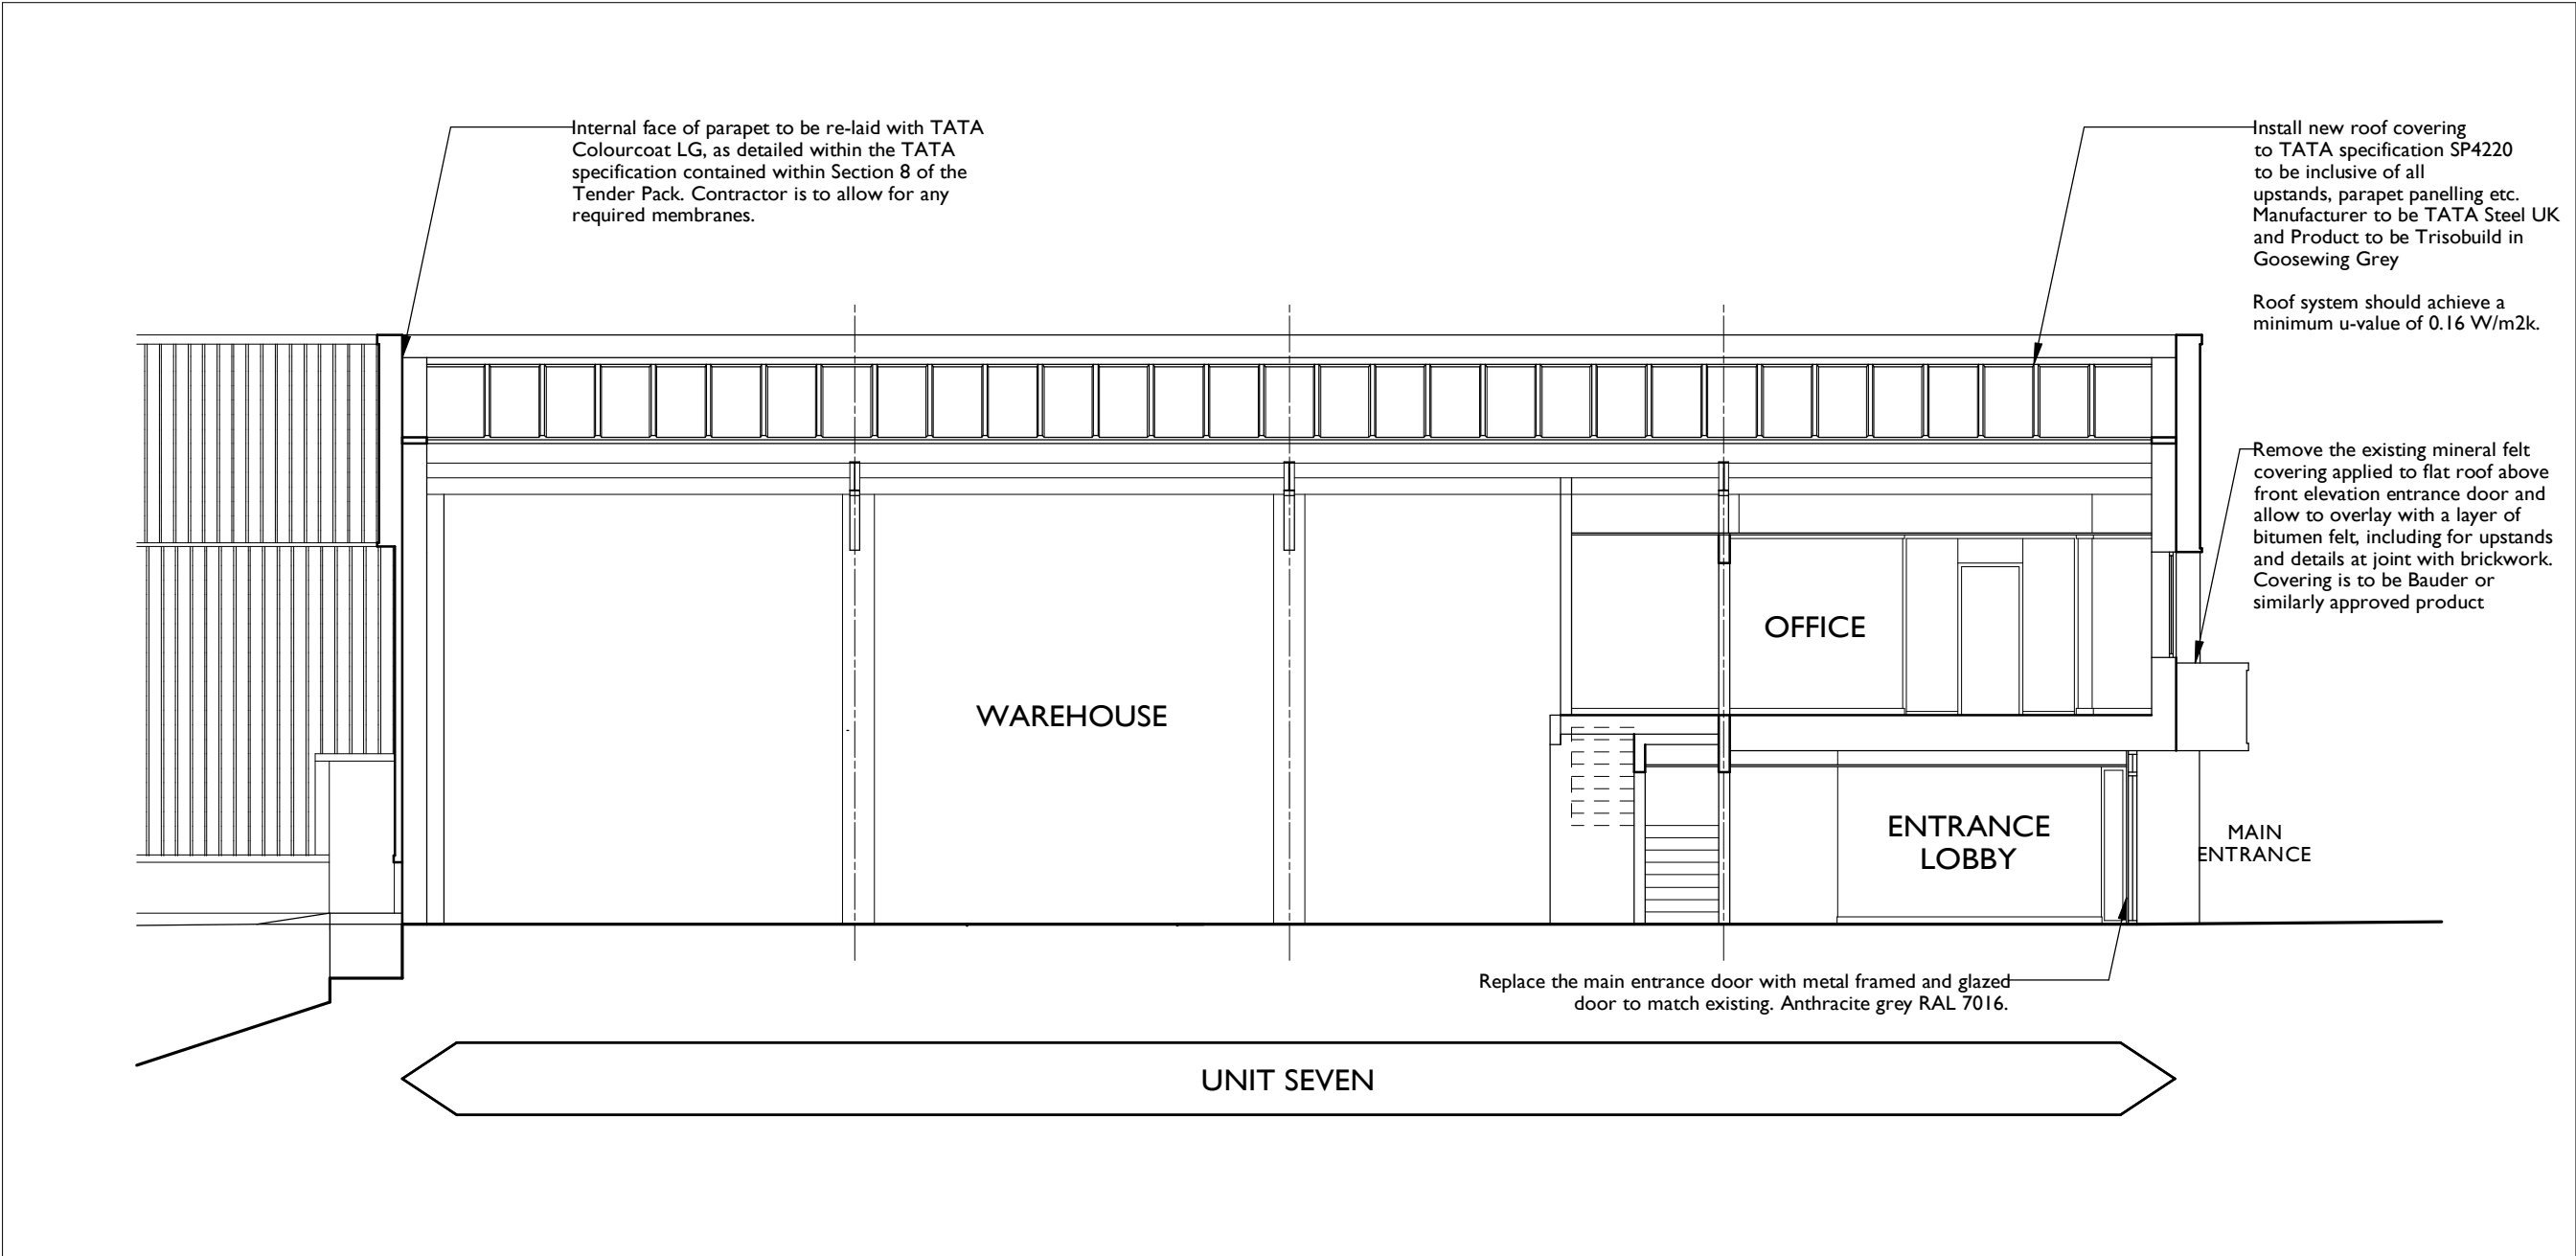

SECTION B-B AS PROPOSED

1:100

Rev.	Description	Date
-	-	-

NOTE:

Allow for new roof lights within the built-up system as detailed within the TATA specification in Section 8 and Appendix 2 of the tender pack. Note one less rooflight required above office area. Manufacturer: Brett Martin Roof lights cleartherm 2, equal or approved.

Cut sheets to give clean, true lines with no distortion and without damage to any protective coating. Remove burrs and any lubricant.

Cut openings in sheets for outlets, vent pipes, flues, etc. to the minimum size necessary. Reinforce edges of openings with suitable steel support.


Flashing and trim details: End joints to be lapped by 150mm and sealed, unless specified otherwise. Where possible arrange with laps away from the prevailing wind.

Upon completion, to the roof as a whole, the Contractor is to undertake a water test to identify all areas of water ingress. The Contractor to clearly identify and quantify areas of disrepair.

Internal face of parapet to be re-laid with TATA Colourcoat L.G. as detailed within the TATA specification contained within Section 8 of the Tender Pack. Contractor is to allow for any required membranes.

Ensure all downpipe fixings are in good order and fixed as required. Allow for any repairs as required to the downpipes.

Allow to jet/rod though the downpipes and gutters and ensure free flowing. Commissioning and confirmation report to be provided.

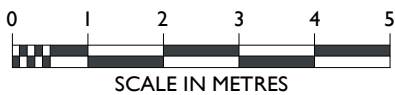

Client	JLL
Project	UNITS 5, 6 & 7 PARK, 17, WHITEFIELD MANCHESTER M45 8FJ
Drawing Title	SECTIONS AS EXISTING AND AS PROPOSED
Drawing Number	575-054
Status	INFORMATION
Scale @ A1	1:100
Revision	-
Author	MAE
Date	10 03 2024