
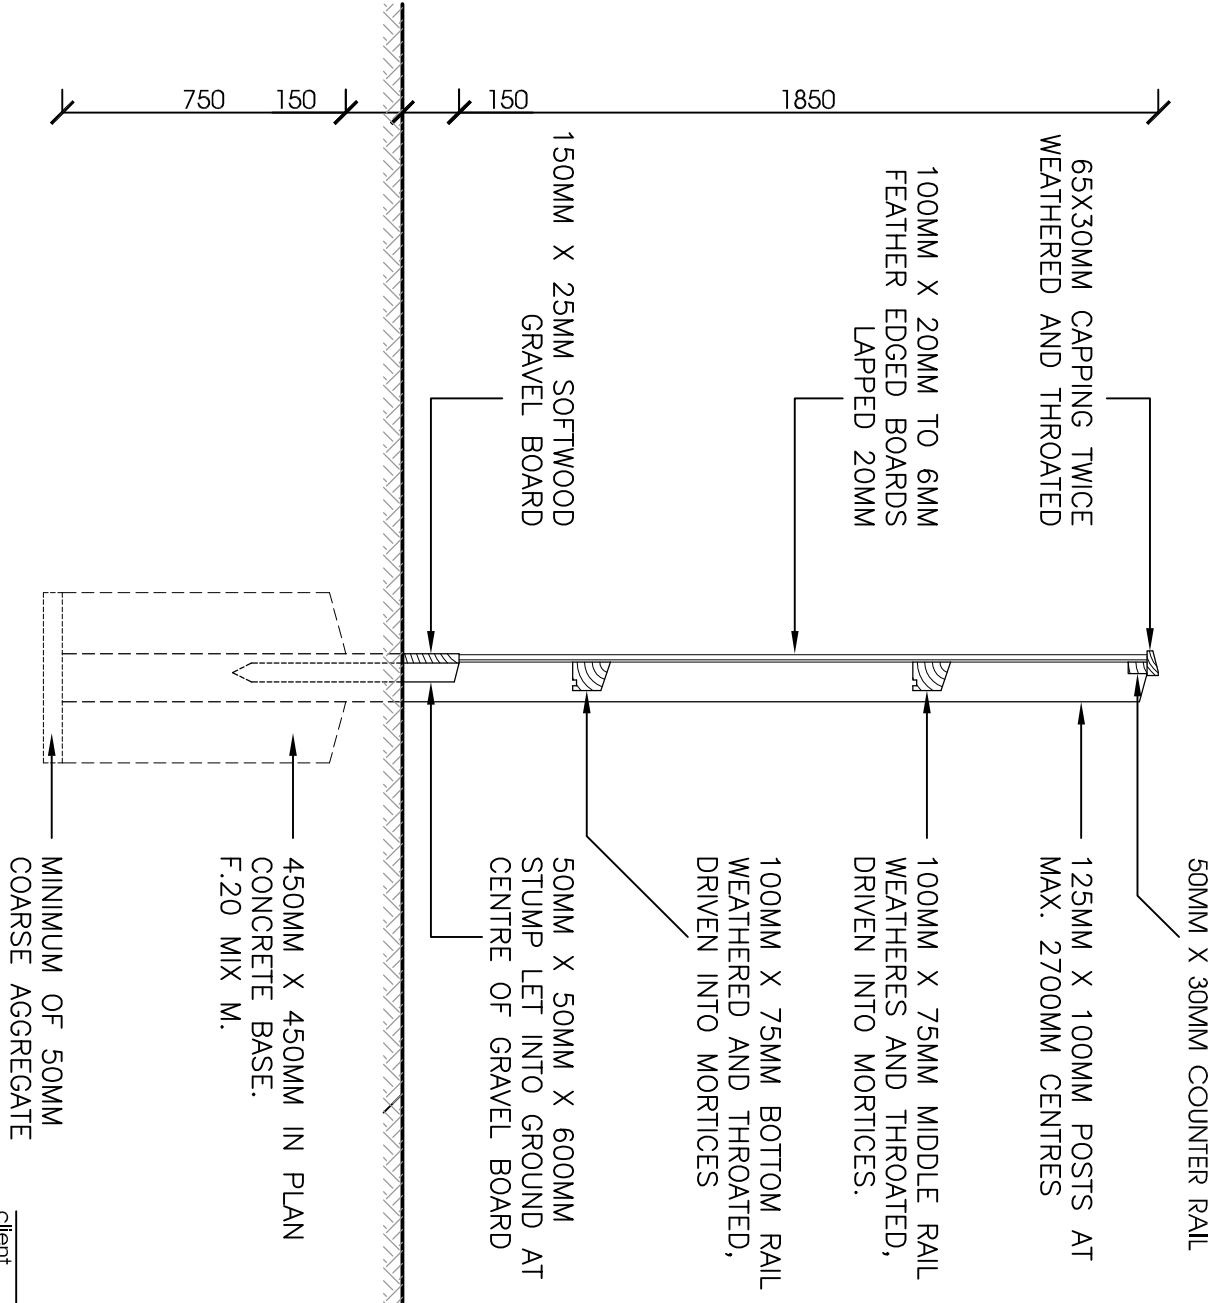




- do not scale dimensions from this drawing  
- all dimensions to be checked on-site and discrepancies  
to be reported to the architects

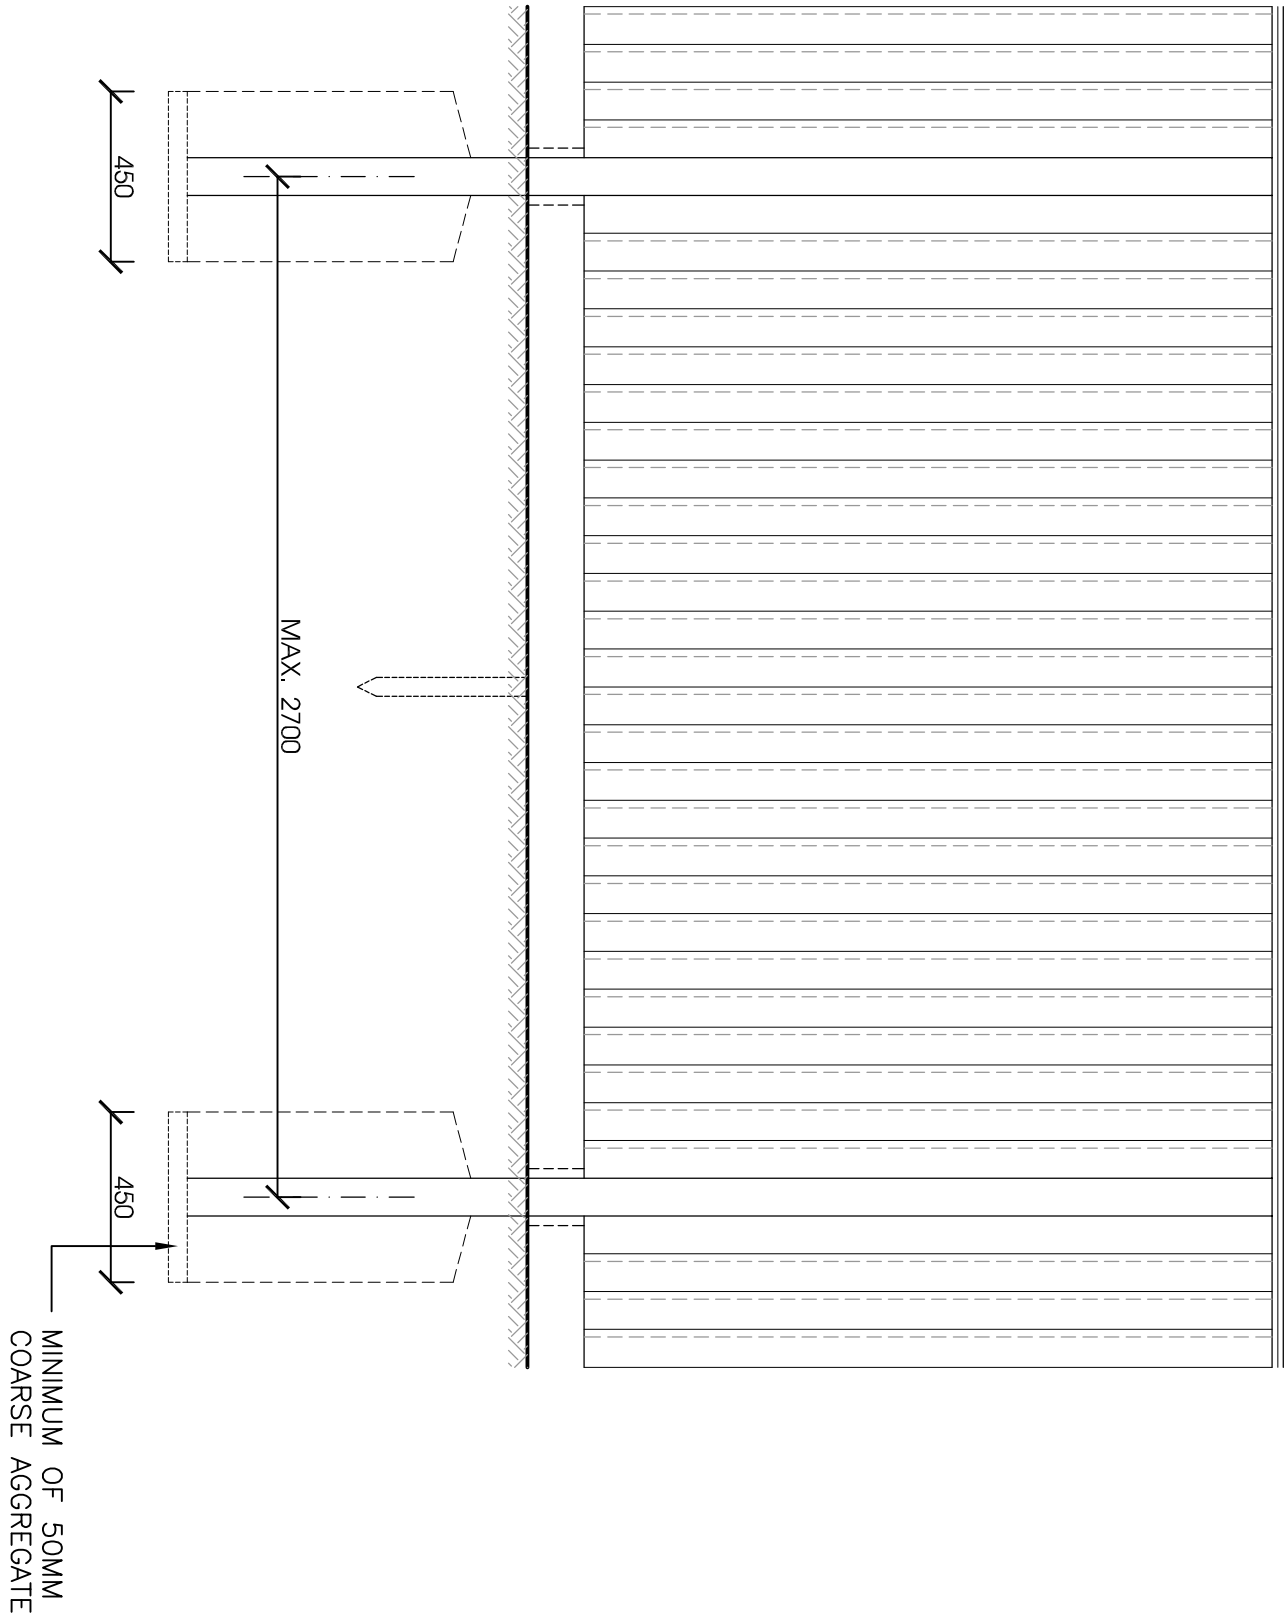

Elevation

Close Boarded Timber Fence scale 1:20

Section

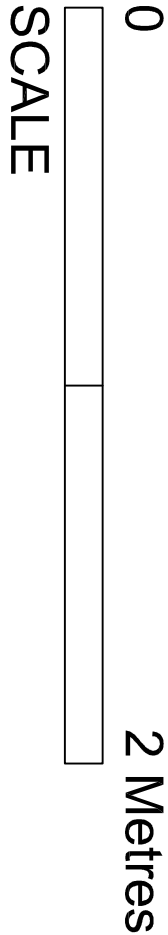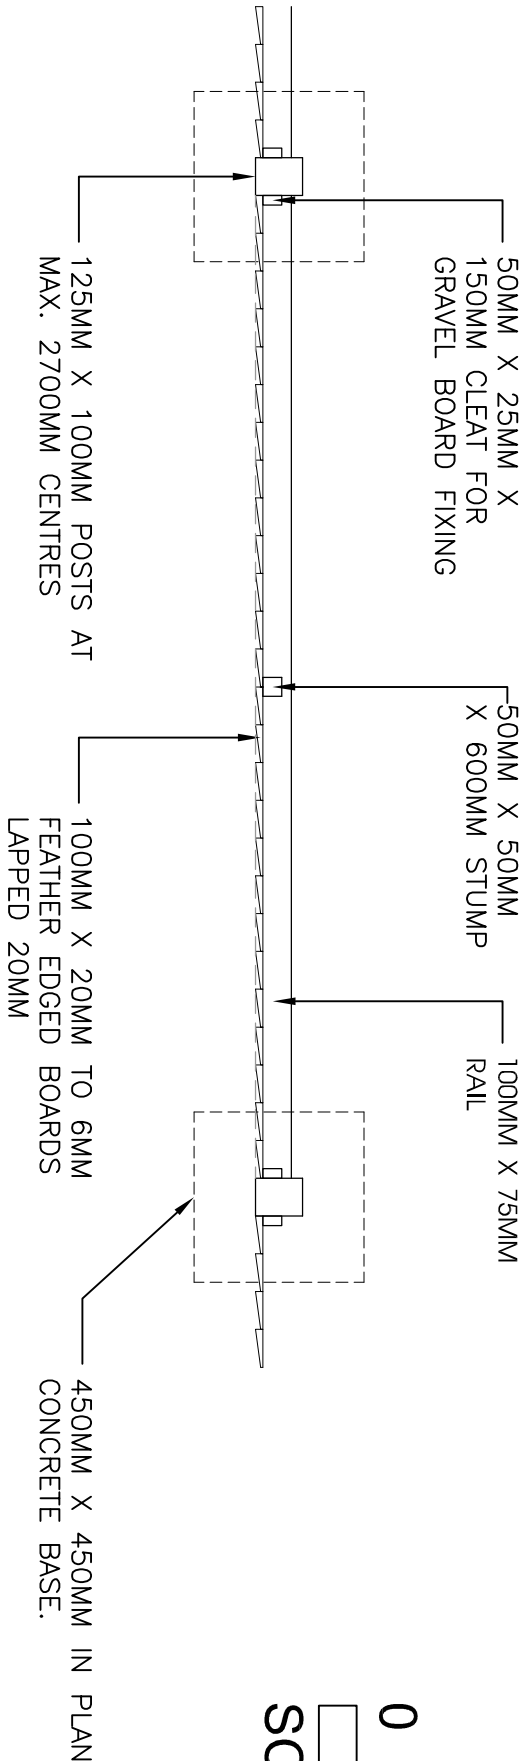

PLAN 1:20

client

project  
Proposed Care Facility  
Orkney Close, Radcliffe,  
Manchester, M26 2WR

title  
Fence Detail

drawing number  
3447:07

| scale          | date   |
|----------------|--------|
| 1:20 A2        |        |
| drawn by<br>RH | status |

fisk  
& associates  
architects

20 chorley road, swinton, manchester, m27 5cj  
t - 0161 793 5300 e - info@rnfisk.co.uk

