




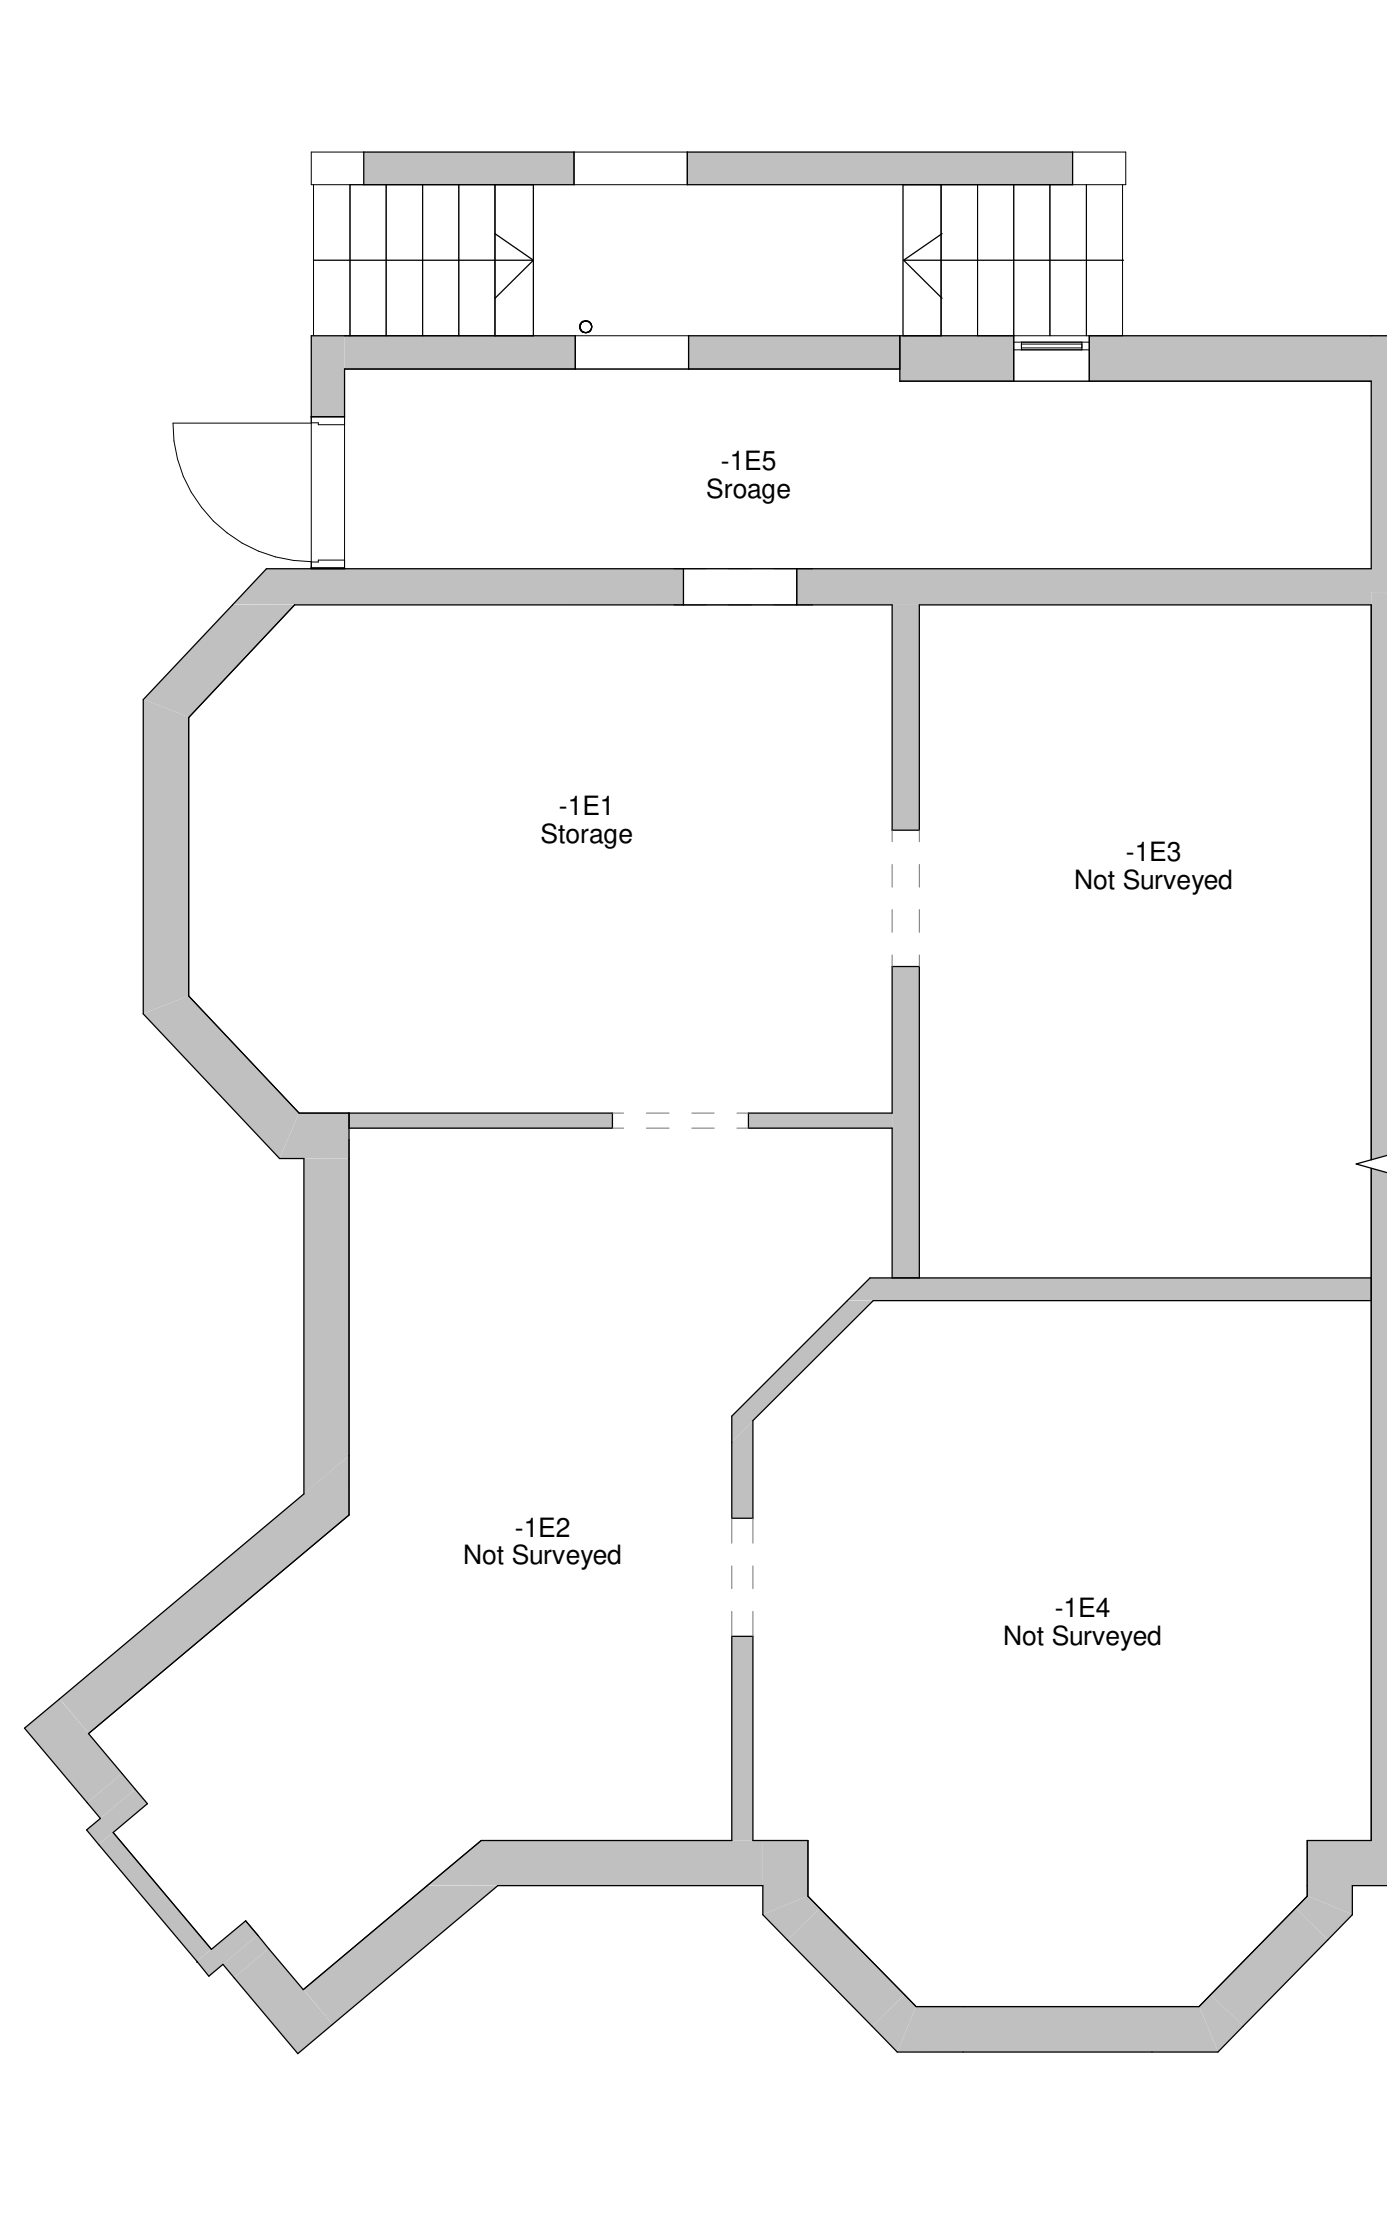

2 Level -1 - Existing
1 : 50

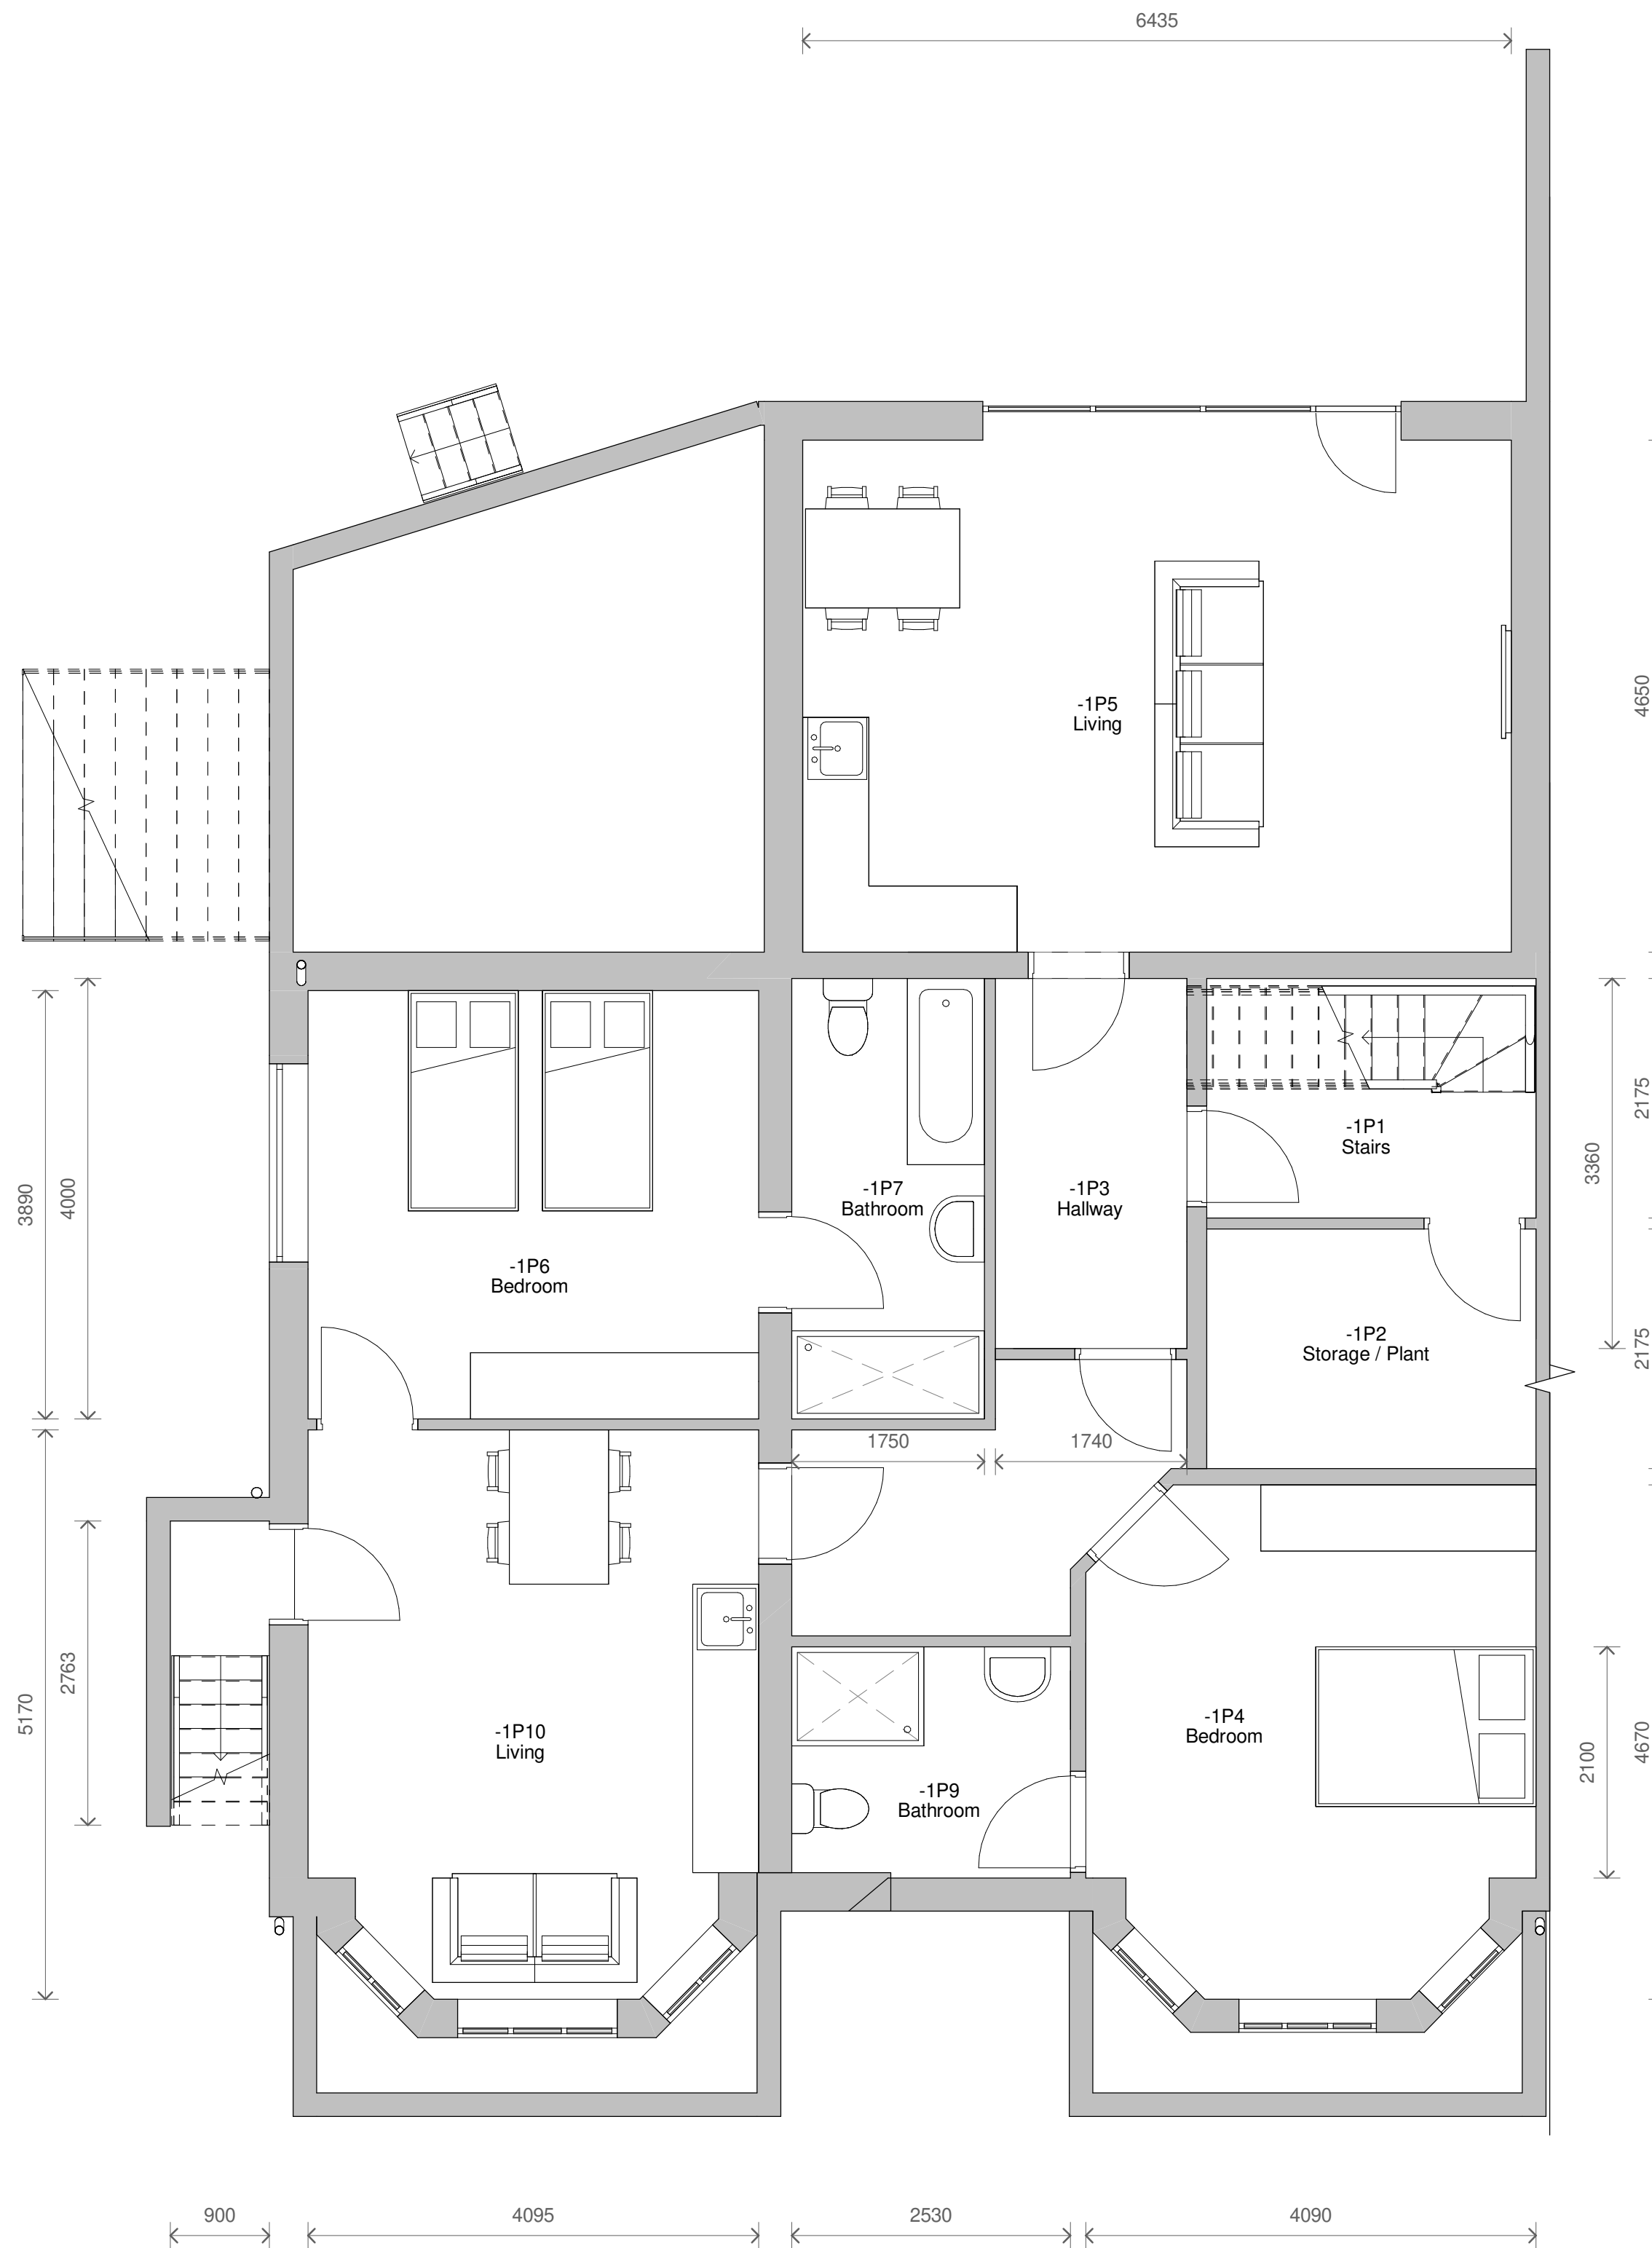

1 LEVEL -1 NEW
1 : 50

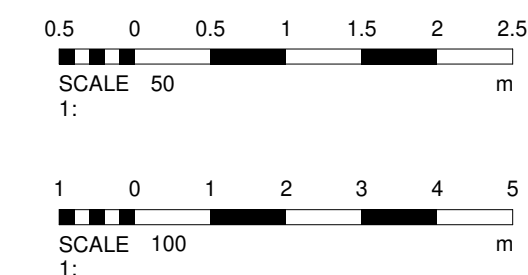

5	Planning	15/03/2023
4	Level -1 Decking/Stairs	01/03/2023
3	Revised Plans	24/02/2023
2	Added LEVEL -1	22/02/2023
1	Level -1 Stairs	16/02/2023
No.	Description	Date

PROJECT 16 Queens Drive		
TITLE Existing and Proposed Plans LEVEL -1		
CLIENT Saul		
STATUS DESIGN		
DRAWN BY CB	DATE 16/02/2023	SCALE (@ A1) 1 : 50
PROJECT NUMBER GSS22133	DRAWING NUMBER 005	REV 5
GOLD SKETCH S T U D I O S www.goldsketch.co.uk info@goldsketch.co.uk 0161 792 9595		
NOTES COPYRIGHT ALL RIGHTS RESERVED. NO PART OF THIS DRAWING IS TO BE REPRODUCED WITHOUT WRITTEN CONSENT. DRAWING TO BE USED FOR THE STATUS INDICATED ONLY. ANY DISCREPANCIES TO BE REPORTED TO THE DESIGNER PRIOR TO THE COMMENCEMENT OF ANY WORK. ALL WORK AND MATERIALS TO BE IN ACCORDANCE WITH CURRENT UK BUILDING REGULATIONS, RELEVANT CODES OF PRACTICE AND BRITISH STANDARDS. ALL DIMENSIONS ON THIS DRAWING ARE IN MILLIMETRES (UNLESS OTHERWISE STATED).		