


THE BUILDER MUST CHECK THE SITE AND THE APPROVED DRAWINGS BEFORE COMMENCING THE WORKS AND MUST TAKE ANY WORKING MEASUREMENTS AS NECESSARY. ANY DISCREPANCY IN THE DRAWING MUST BE REPORTED TO THE CLIENT .

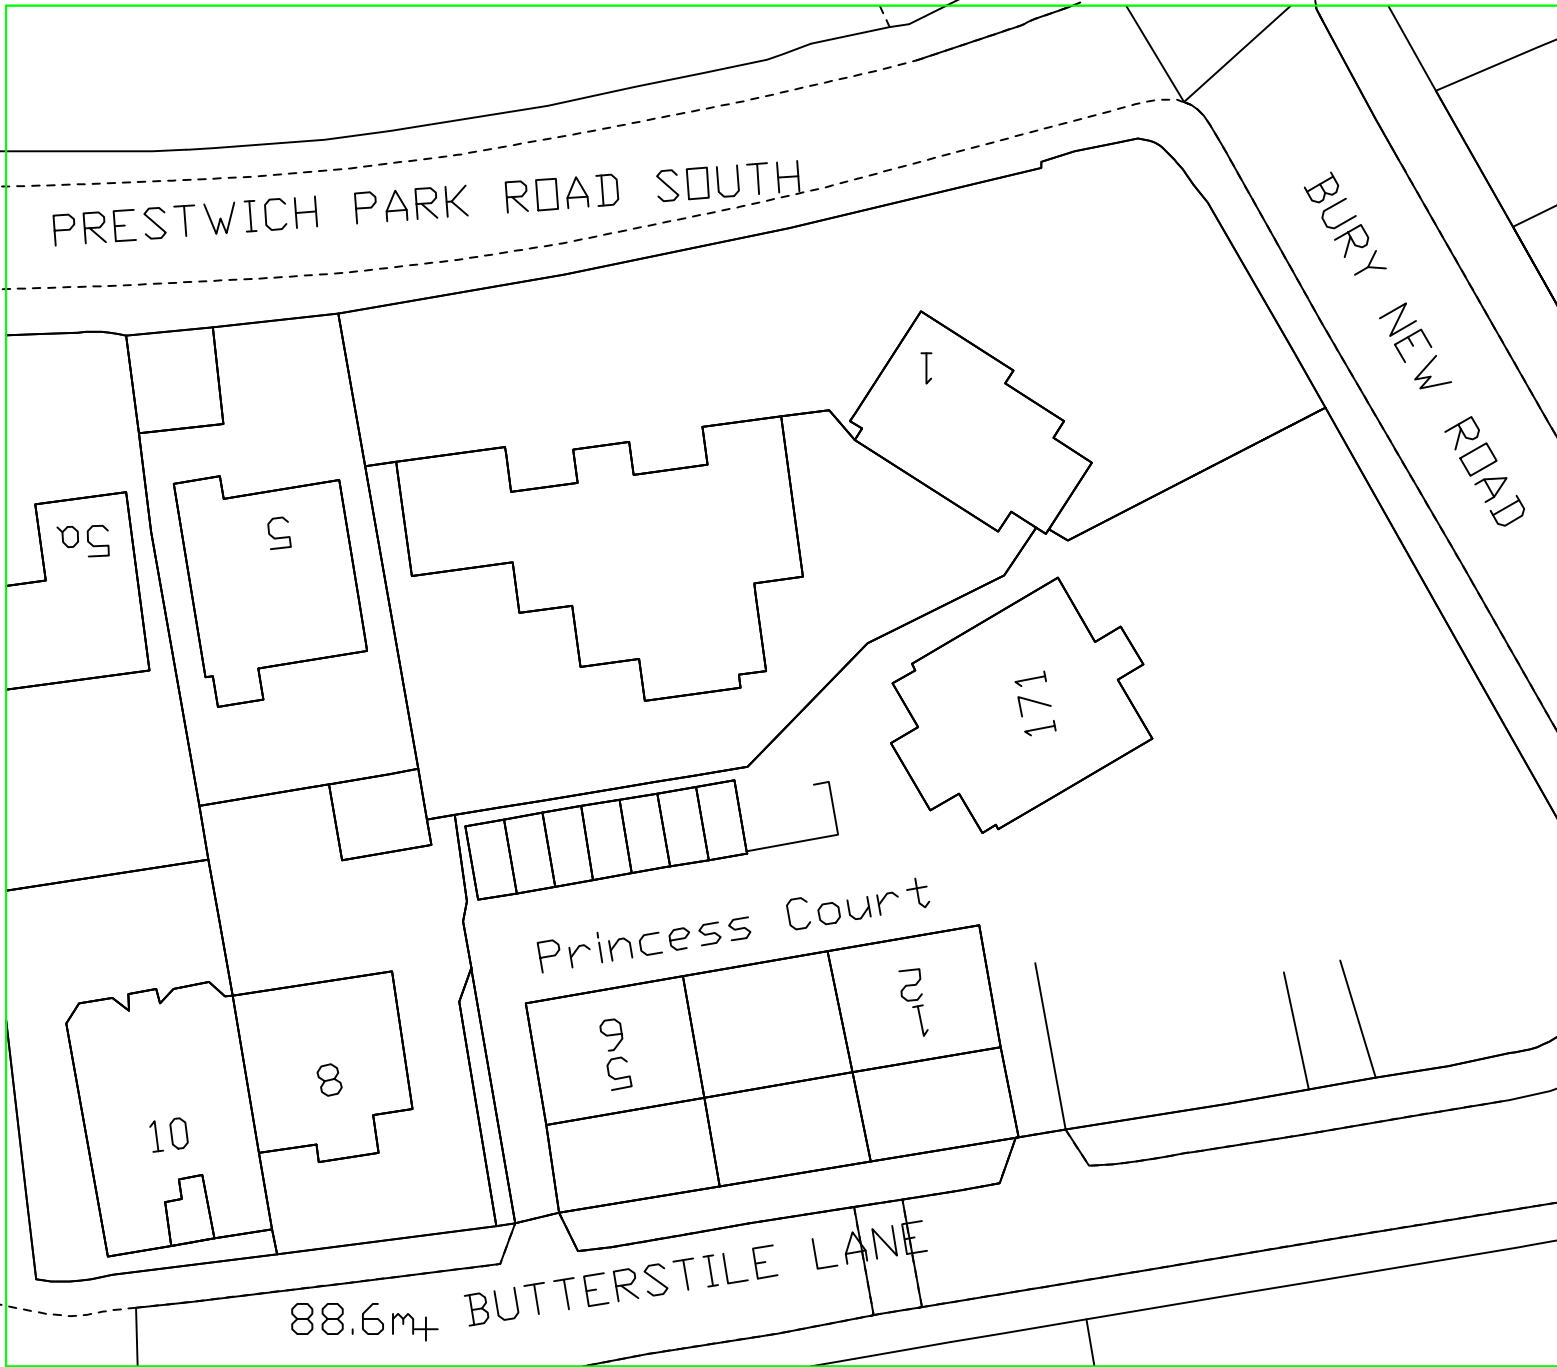

H S H		
Engineering Design Services Ltd 428 Cheetham Hill Road Cheetham Manchester M8 9LE UK 0161 7956385, 07940 197 333		
project title	Proposed construction of a front dormer including front & rear single storey extension to a bungalow to form a habitable room.	
client	Dr Rehana Rehman	
dwg. title	Existing Site Layout Plan	
dwg.no.	sheet no.	scale.
01		1:200 ● A0
1 Prestwich Park Road M25 9PF		
drawn by.	checked by.	approved by.
TZ		July 2022