
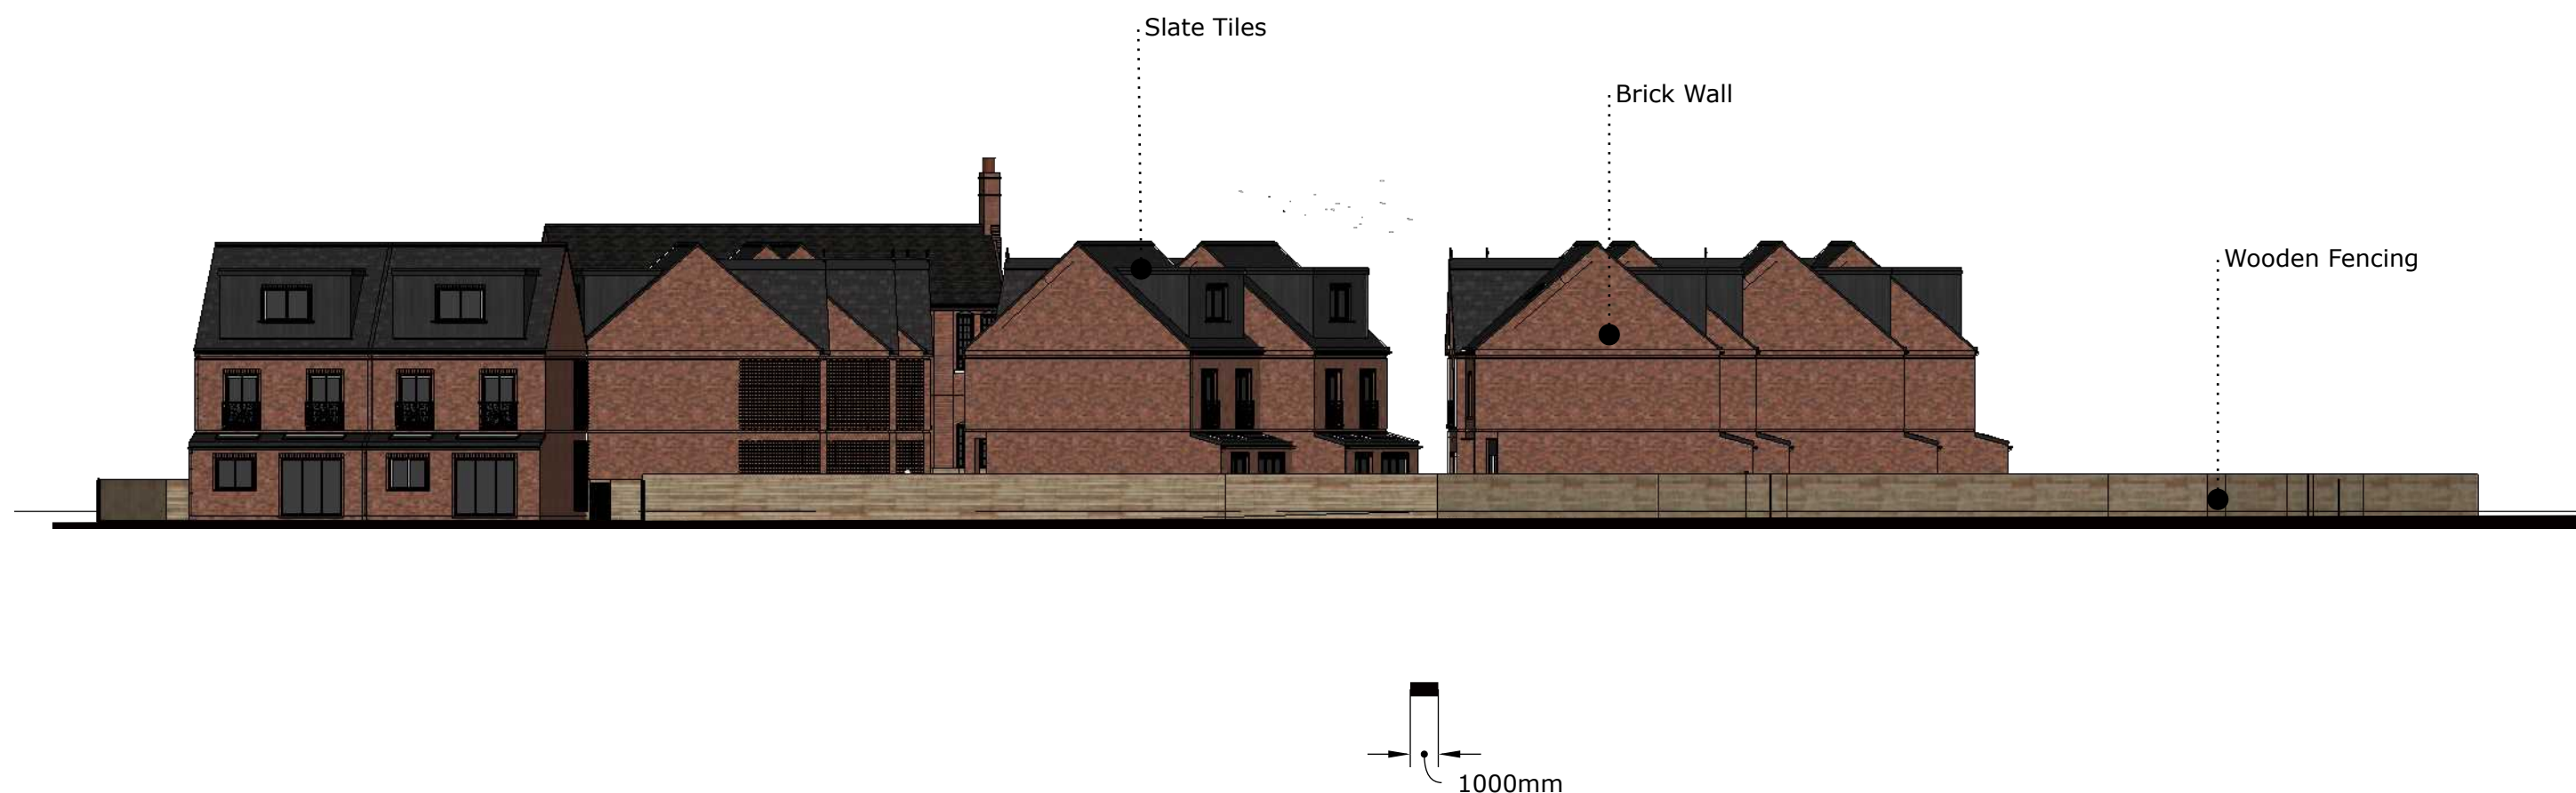


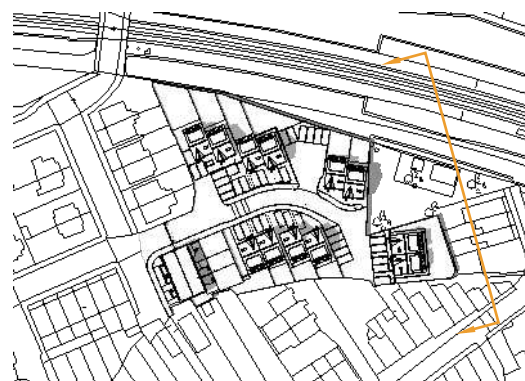

Street Scene B - As Proposed

F	Scheme design updates			EJG/II	22/03/22	 HOWARD & SEDDON A.R.I.B.A. CHARTERED ARCHITECTS 64 WASHWAY ROAD SALE, CHESHIRE, M33 7RE TEL NO. 0161 - 973 8296 FAX NO. 0161 - 962 3485 E-MAIL : ADMIN@HOWARDANDEDSON.CO.UK	Project PROPOSED RESIDENTIAL DEVELOPMENT LAND TO REAR OF EARL STREET PRESTWICH M25 1GQ	Title Street Scene B - As Proposed	Drawn EGJ/II	DRG no. 14,347 10
E	Scheme design updates	E2 sixth ISSUE	EJG/II	15/03/22	EJG/II				14/02/22	
D	Scheme design updates		EJG/II	9/12/21						
C	Scheme design updates		EJG/II	21/06/21						
B	Scheme design updates		EJG/II	16/06/21						
A	Scheme design updates		VK	25/05/21						
Rev	DESCRIPTION			By	Date		Client Mr. MEDHDI YAZDANPANAH	Scale 1:240(A3)	Amendment G	