



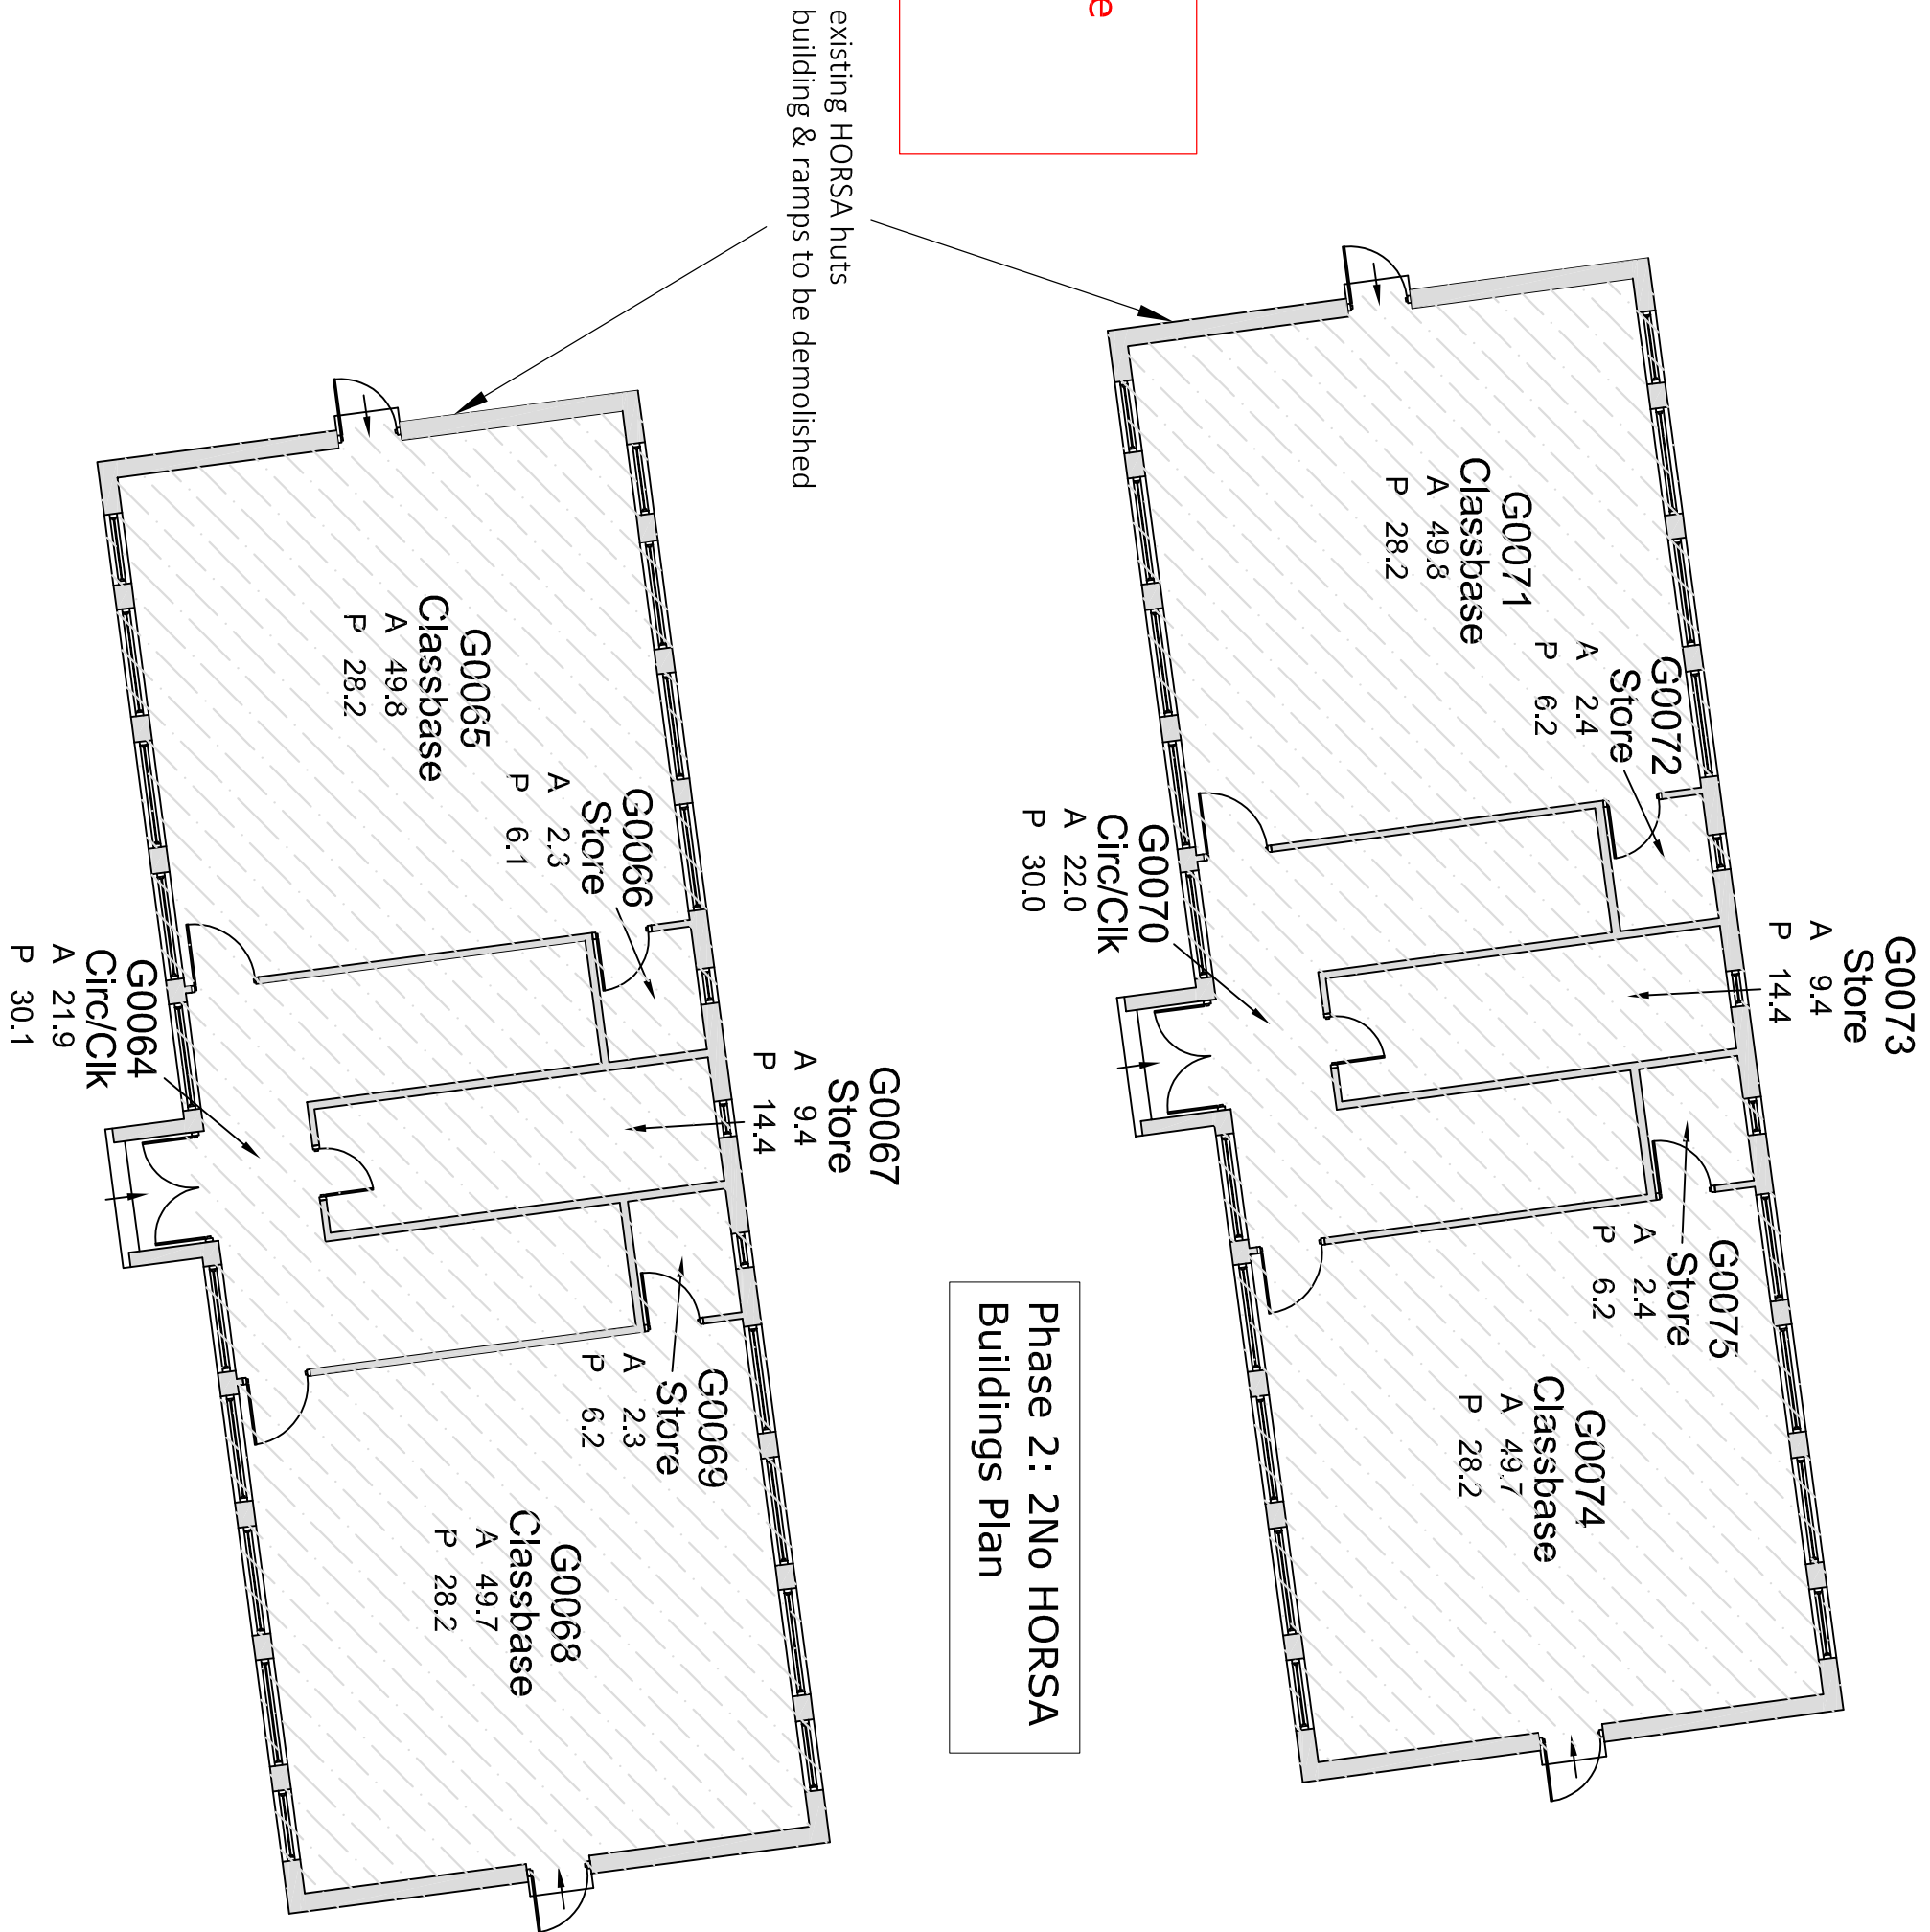

REFER TO ARCHITECTS DRAWING
Demolition of Buildings Phase 2 for the
Buildings Demolition Method /
Requirements in particular and site
external works drawings.

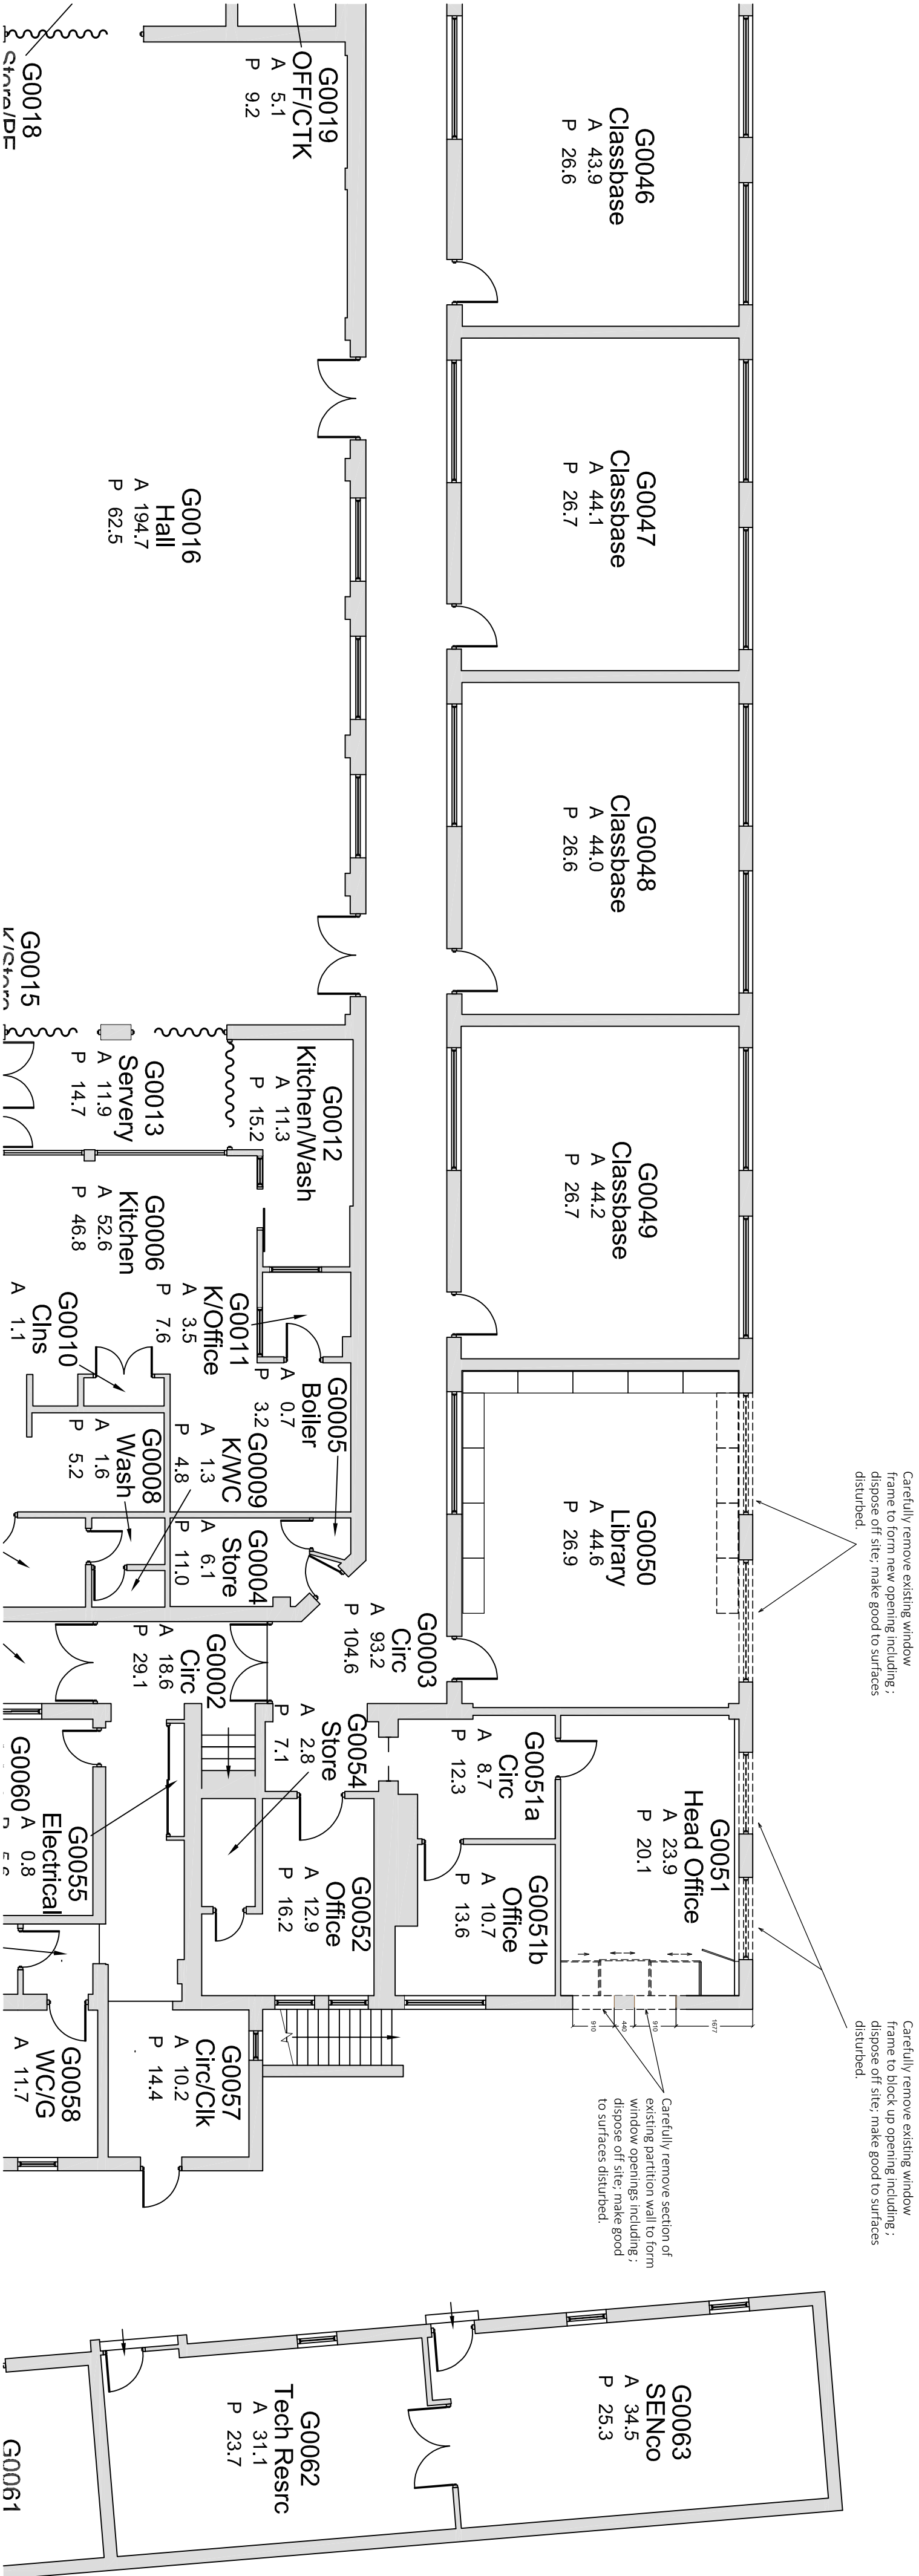

Phase 1: Ground Floor
Demolition Plan



planning issue

This design/document has been prepared by Bury MBC Architectural Services and should not be used for any other purpose without prior permission, be used for any use other than the use originally intended.

Department of
Operations
Architectural Services



3 Knowsley Place,
Bury, Lancs. BL9 0EJ

PROJECT TITLE:
Bury, Preston | Redcliffe | Remodelling | Testington | Whitefield
Park View Primary School
Park View Road, Prestwich. M25 1FA
Replacement Classrooms

DRAWING TITLE:
Demolition Plan - Phases 1 and 2

DRAWN BY:	RV-M	DATE:	10/20	ISSUE NUMBER:	
CHECKED BY:	NB	DATE:	10/20	DATE OF ISSUE:	
SCALE:	1:100 @ A1				

DRAWING NUMBERS:
E 19317 A 03