




FILE LOCATION PATH: I:\FS01\PROJECTS DRIVE\PROJECTS HOT\2772 MUSE - PRESTWICH\004 BIM\CIVILS DRAWINGS\17300-CIV-XX-XX-D-C-441001 S278 HIGHWAY DETAILS (CAR PARK ACCESS).DWG

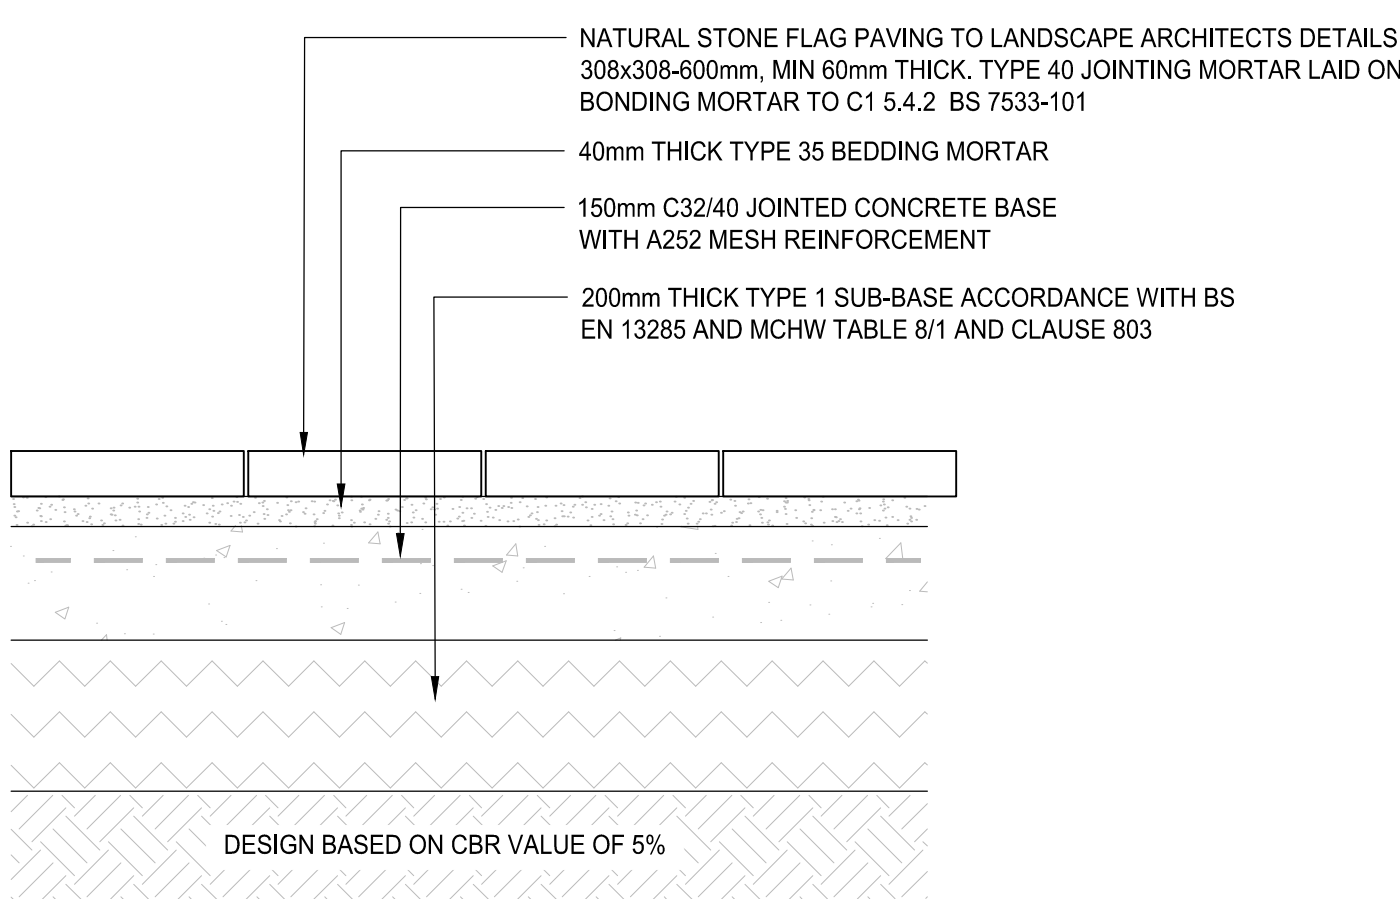


PAVING TYPE P01 NATURAL STONE PAVING
TRAFFIC CATEGORY 6 BS7533-101: PEDESTRIAN AREAS SUBJECT
TO REGULAR COMMERCIAL VEHICLE OVERRUN

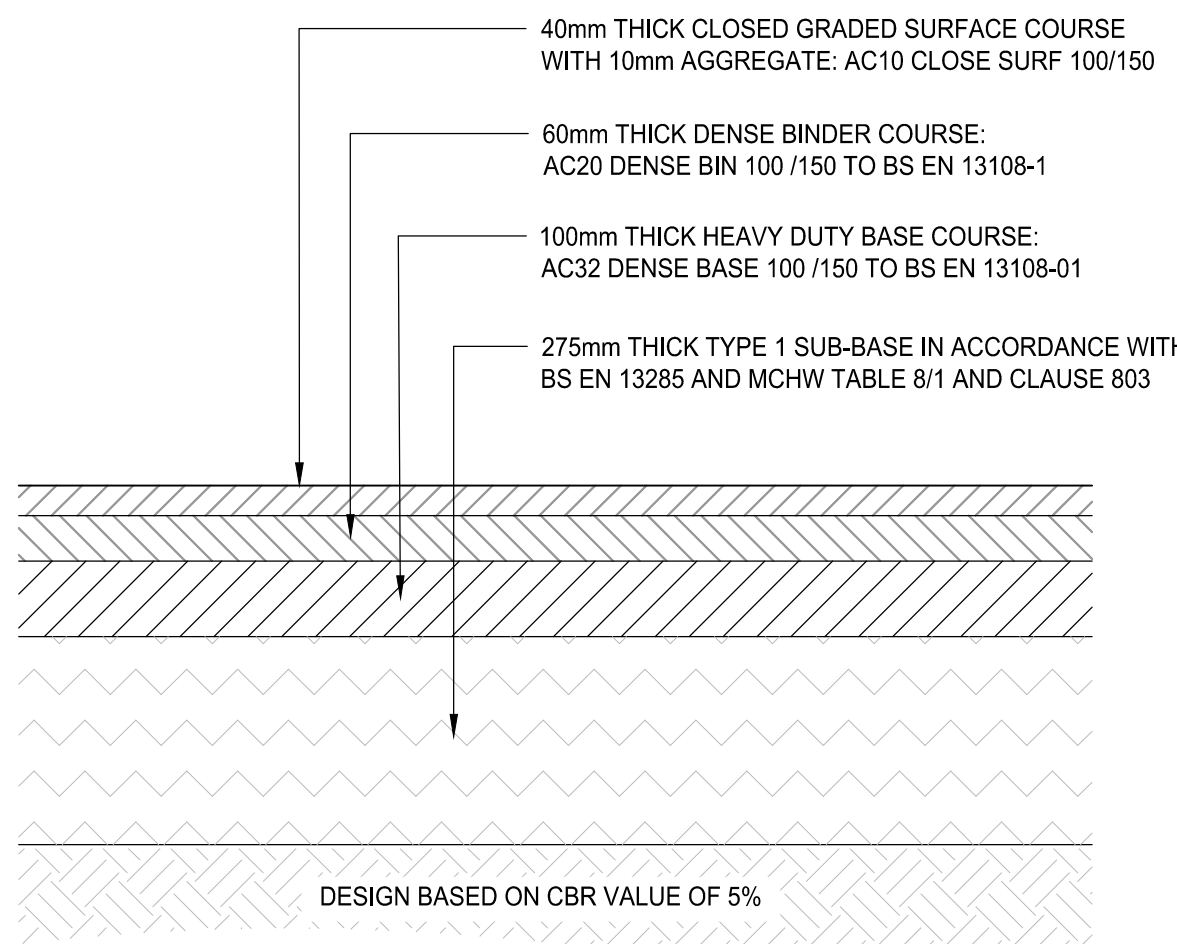


P02 ASPHALT ROAD SURFACE
FULL DEPTH CONSTRUCTION

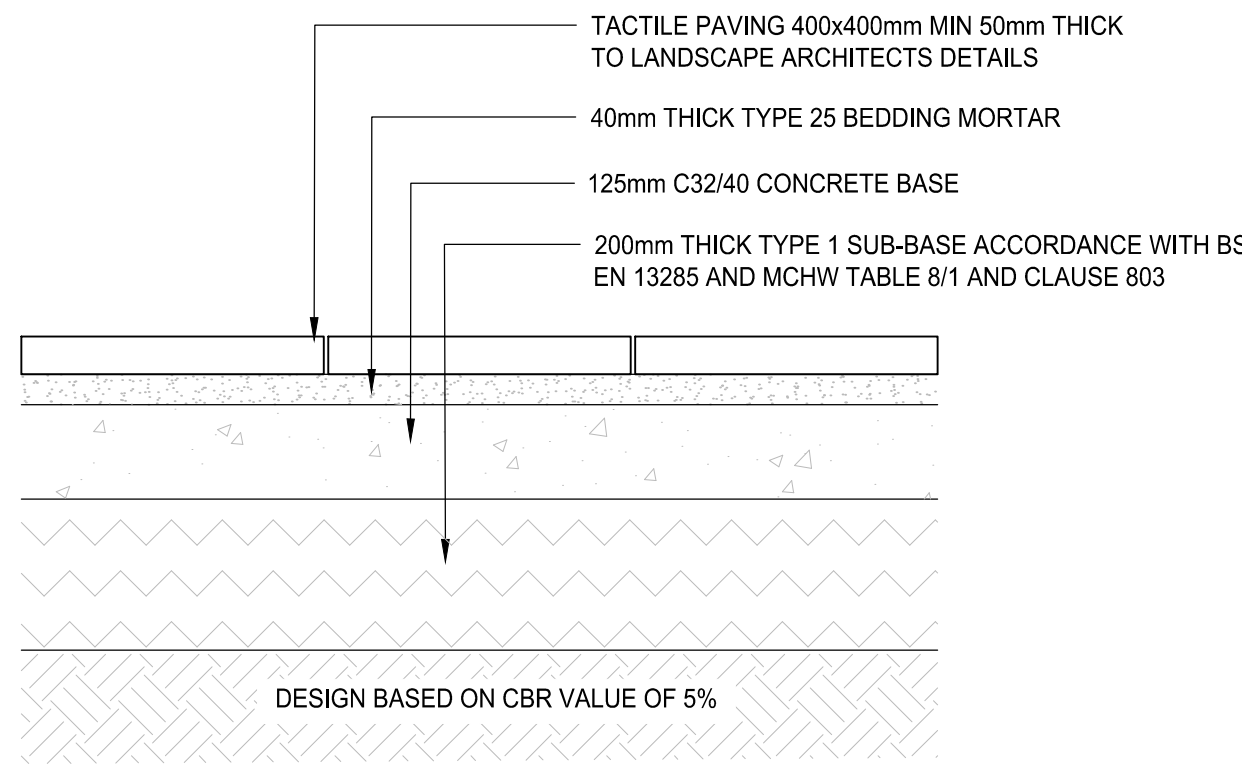


PAVING TYPE T01 TACTILE PAVING
TRAFFIC CATEGORY 5 BS7533-101: PEDESTRIAN AREAS SUBJECT
TO OCCASIONAL OVERRUN OF COMMERCIAL VEHICLES

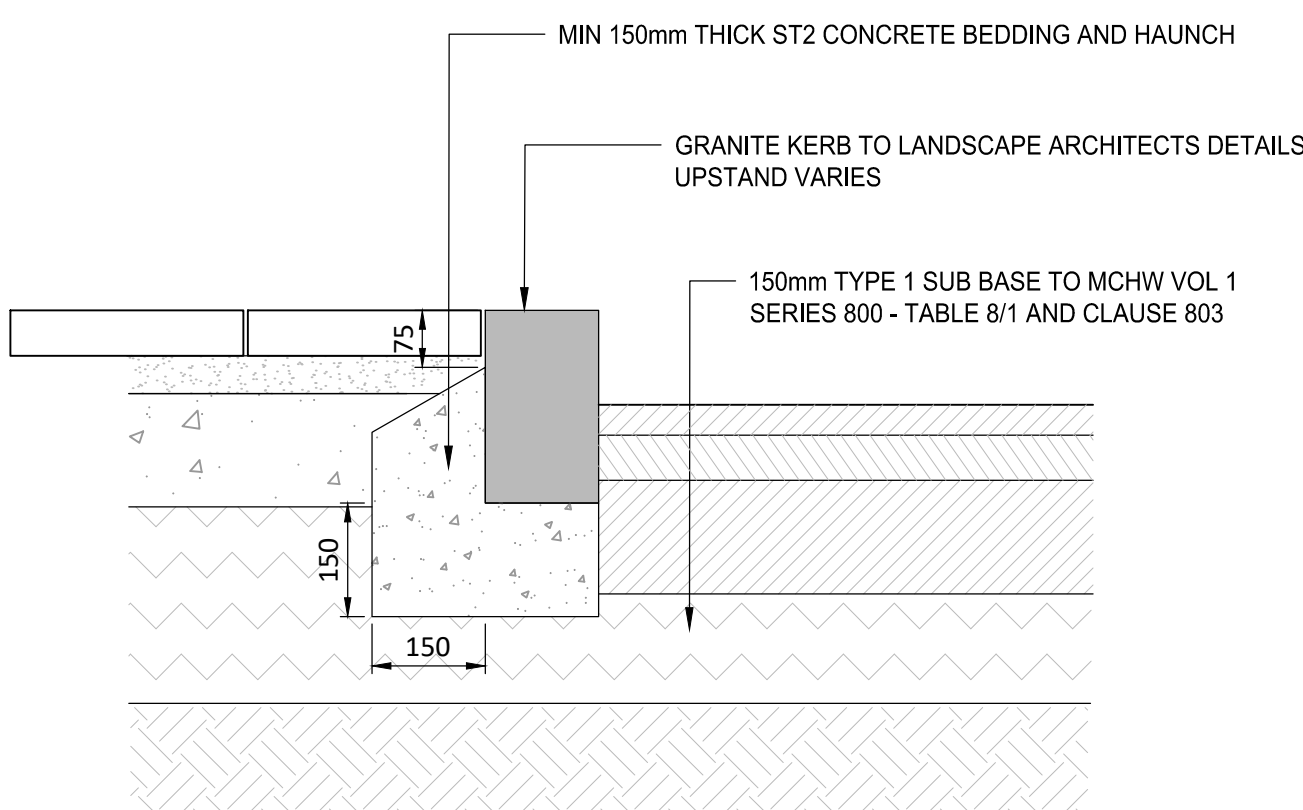


E2 GRANITE KERB

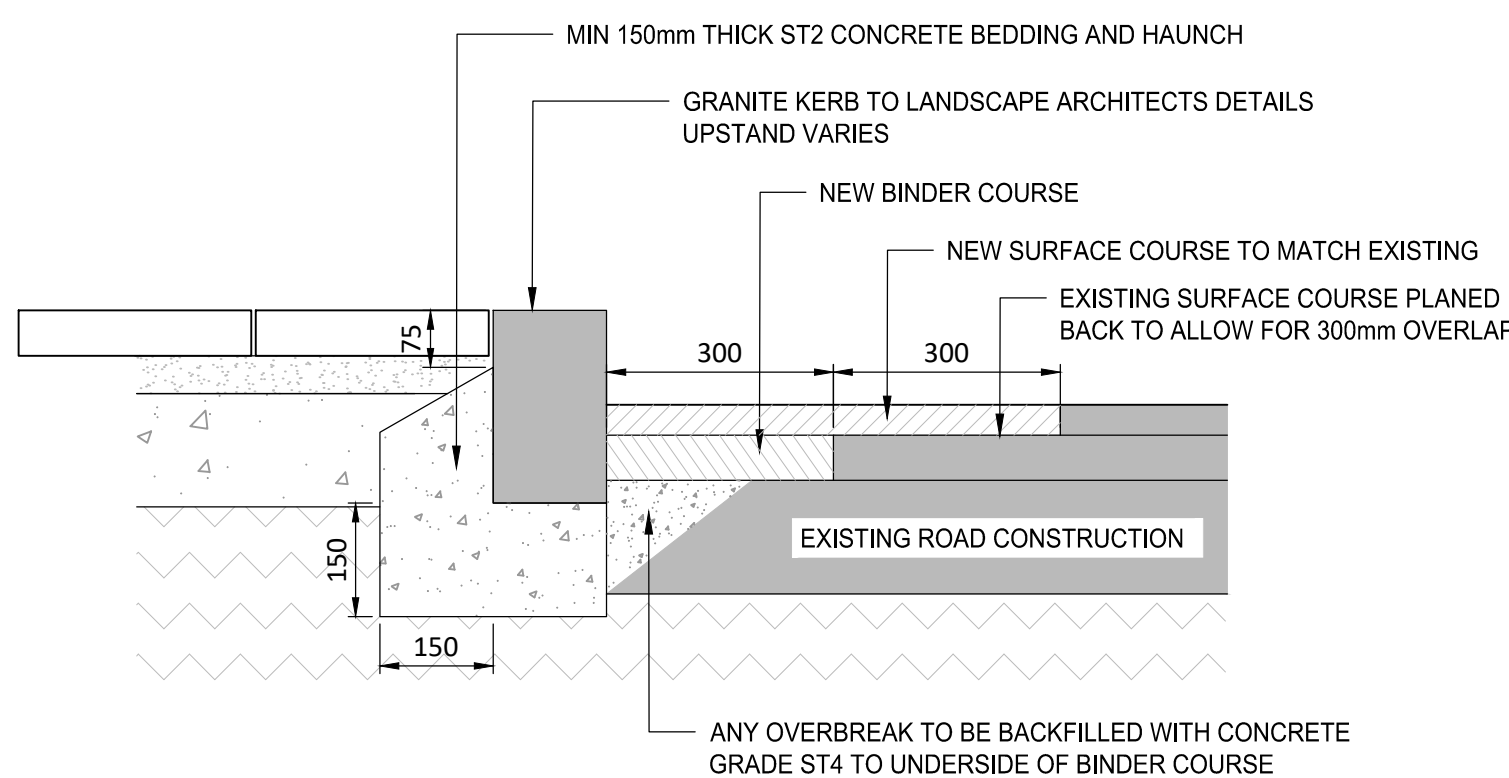

KERB REPLACEMENT TIE IN

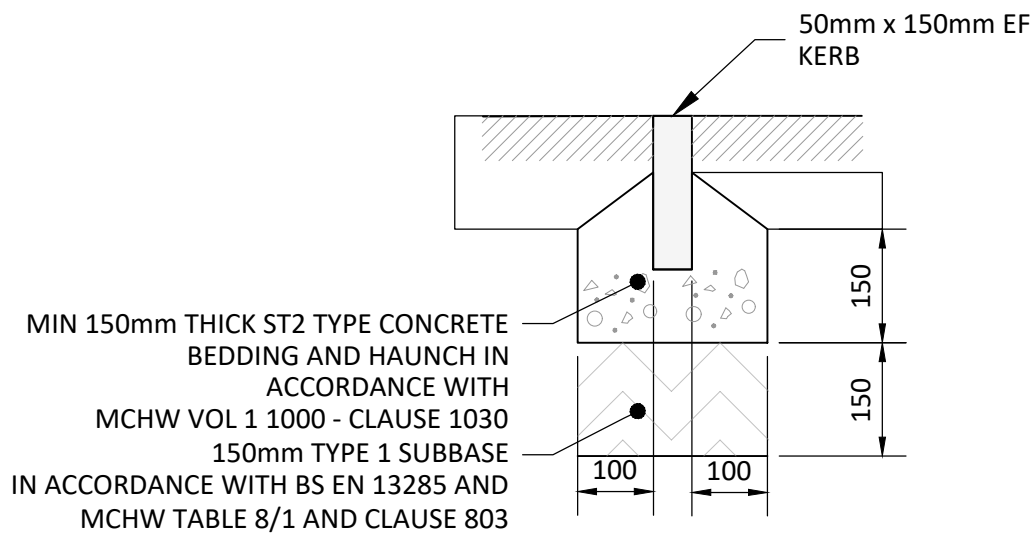

TYPICAL PCC PIN KERB

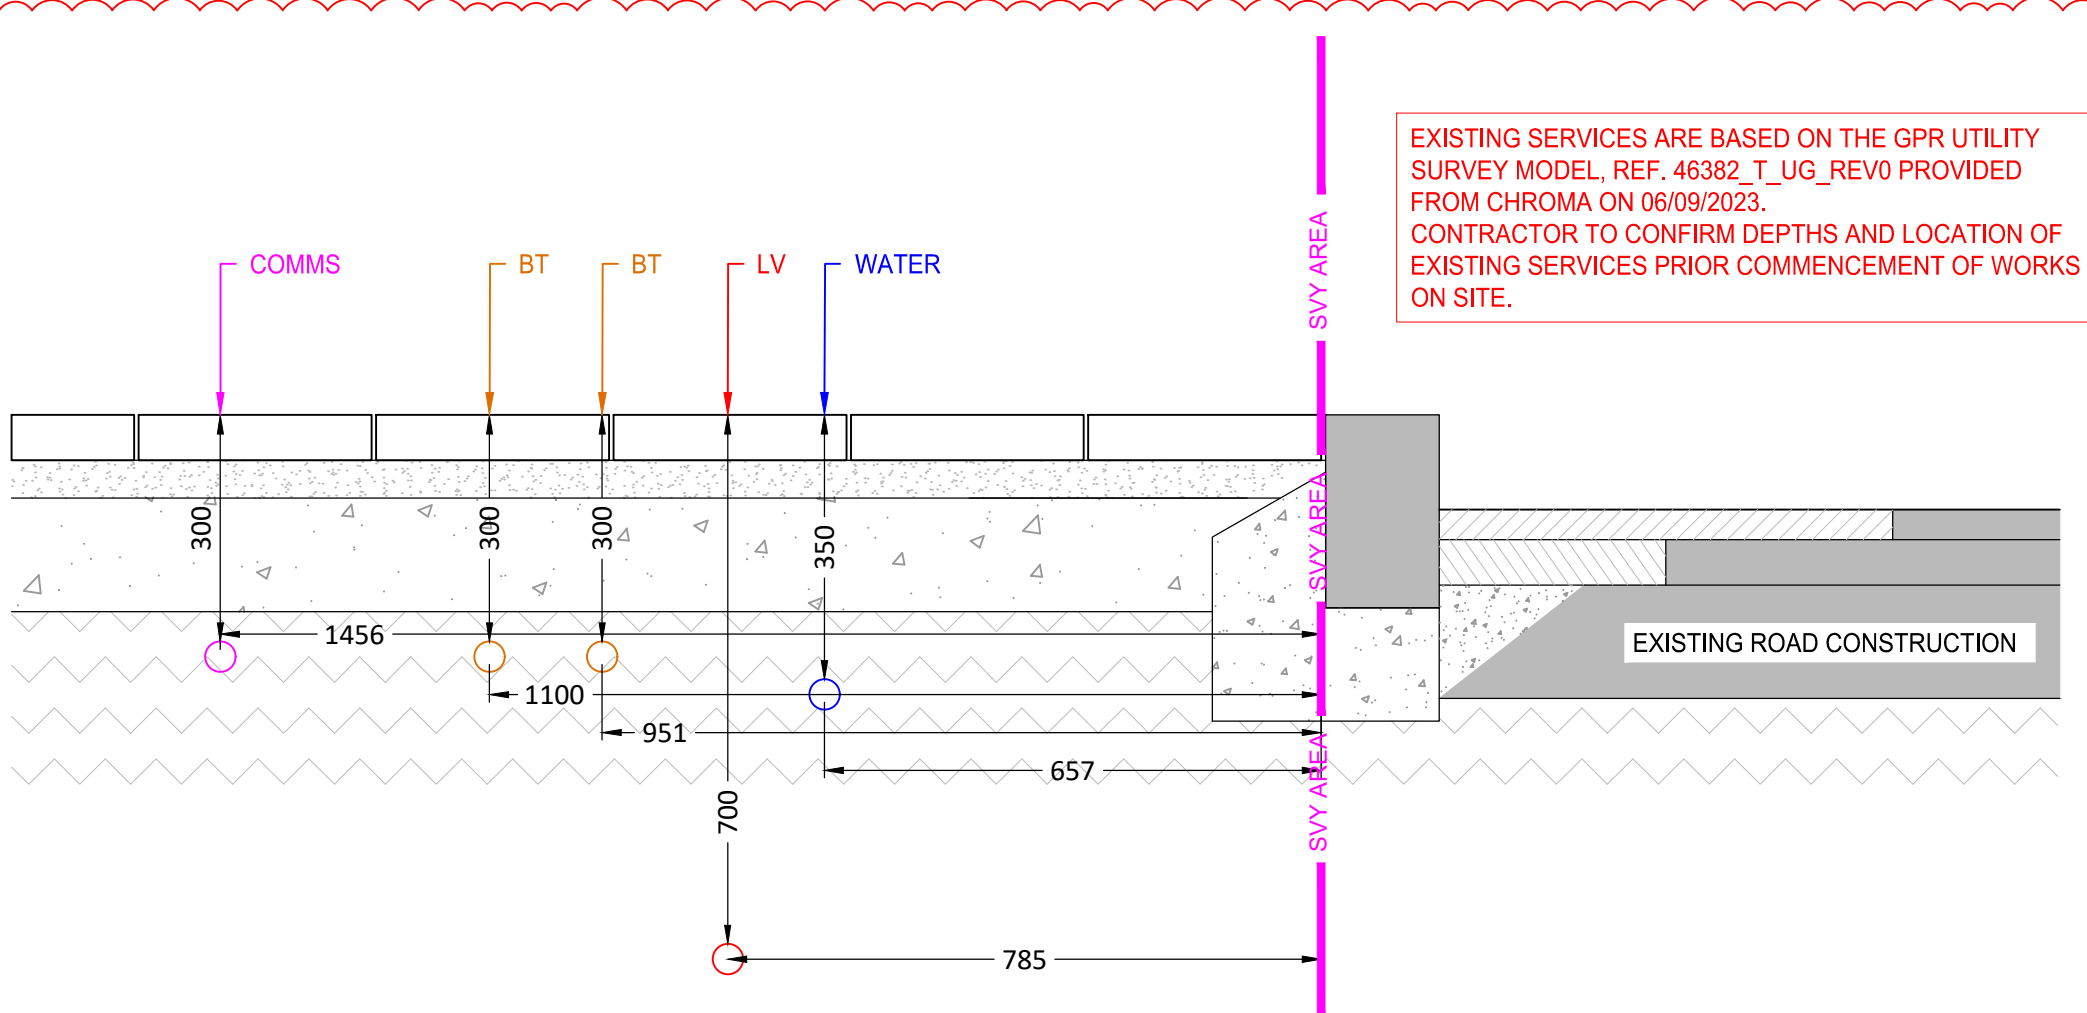

EXISTING SERVICES CROSS SECTION

STANDARD NOTES

1. THIS DRAWING IS TO BE READ IN CONJUNCTION WITH ALL RELEVANT ARCHITECT'S AND ENGINEER'S DRAWINGS AND THE SPECIFICATIONS.

2. THIS DRAWING SHOULD NOT BE SCALED.

3. ALL DIMENSIONS ARE TO BE VERIFIED BY THE CONTRACTOR ON SITE.

4. ALL DISCREPANCIES SHOULD BE REPORTED TO C.A./E.A. PRIOR TO THE COMMENCEMENT OF WORKS.

© CIVIC ENGINEERS LIMITED

SUBJECT TO SECTION 278

APPROVAL FROM BURY COUNCIL

15.07.24	P02	UPDATED TO VINCI'S COMMENTS	DA	PM
21.06.24	P01	ISSUED FOR INFORMATION	CD	PM
DATE	REV	DESCRIPTION	DRAWN	CHKD

CIVIC

ENGINEERS

civicingengineers.com

PROJECT

PRESTWICH VILLAGE
MSCP

TITLE

S278 HIGHWAY DETAILS

DRAWING STATUS					STATUS CODE	
INFORMATION					-	
CE PROJECT No.	SCALE @ A1	DATE CREATED	DRAWN	CHECKED		
2772	1:10	JUNE 24	CD	PM		
DRAWING No.					REV	
17300-CIV-XX-XX-D-C-441001					P02	