



1. Front - Existing

1:100




2. Left Side - Existing

1:100




3. Rear - Existing

1:100

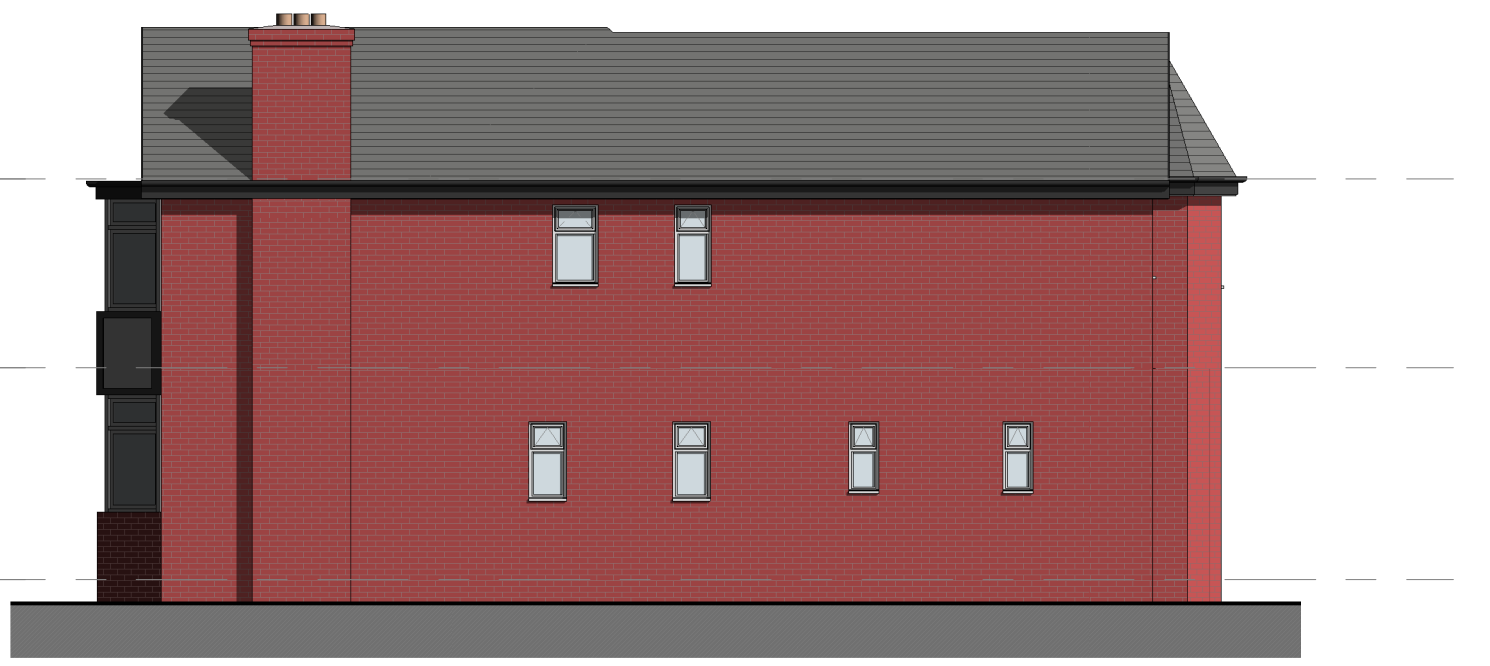


4. Right Side - Existing

1:100

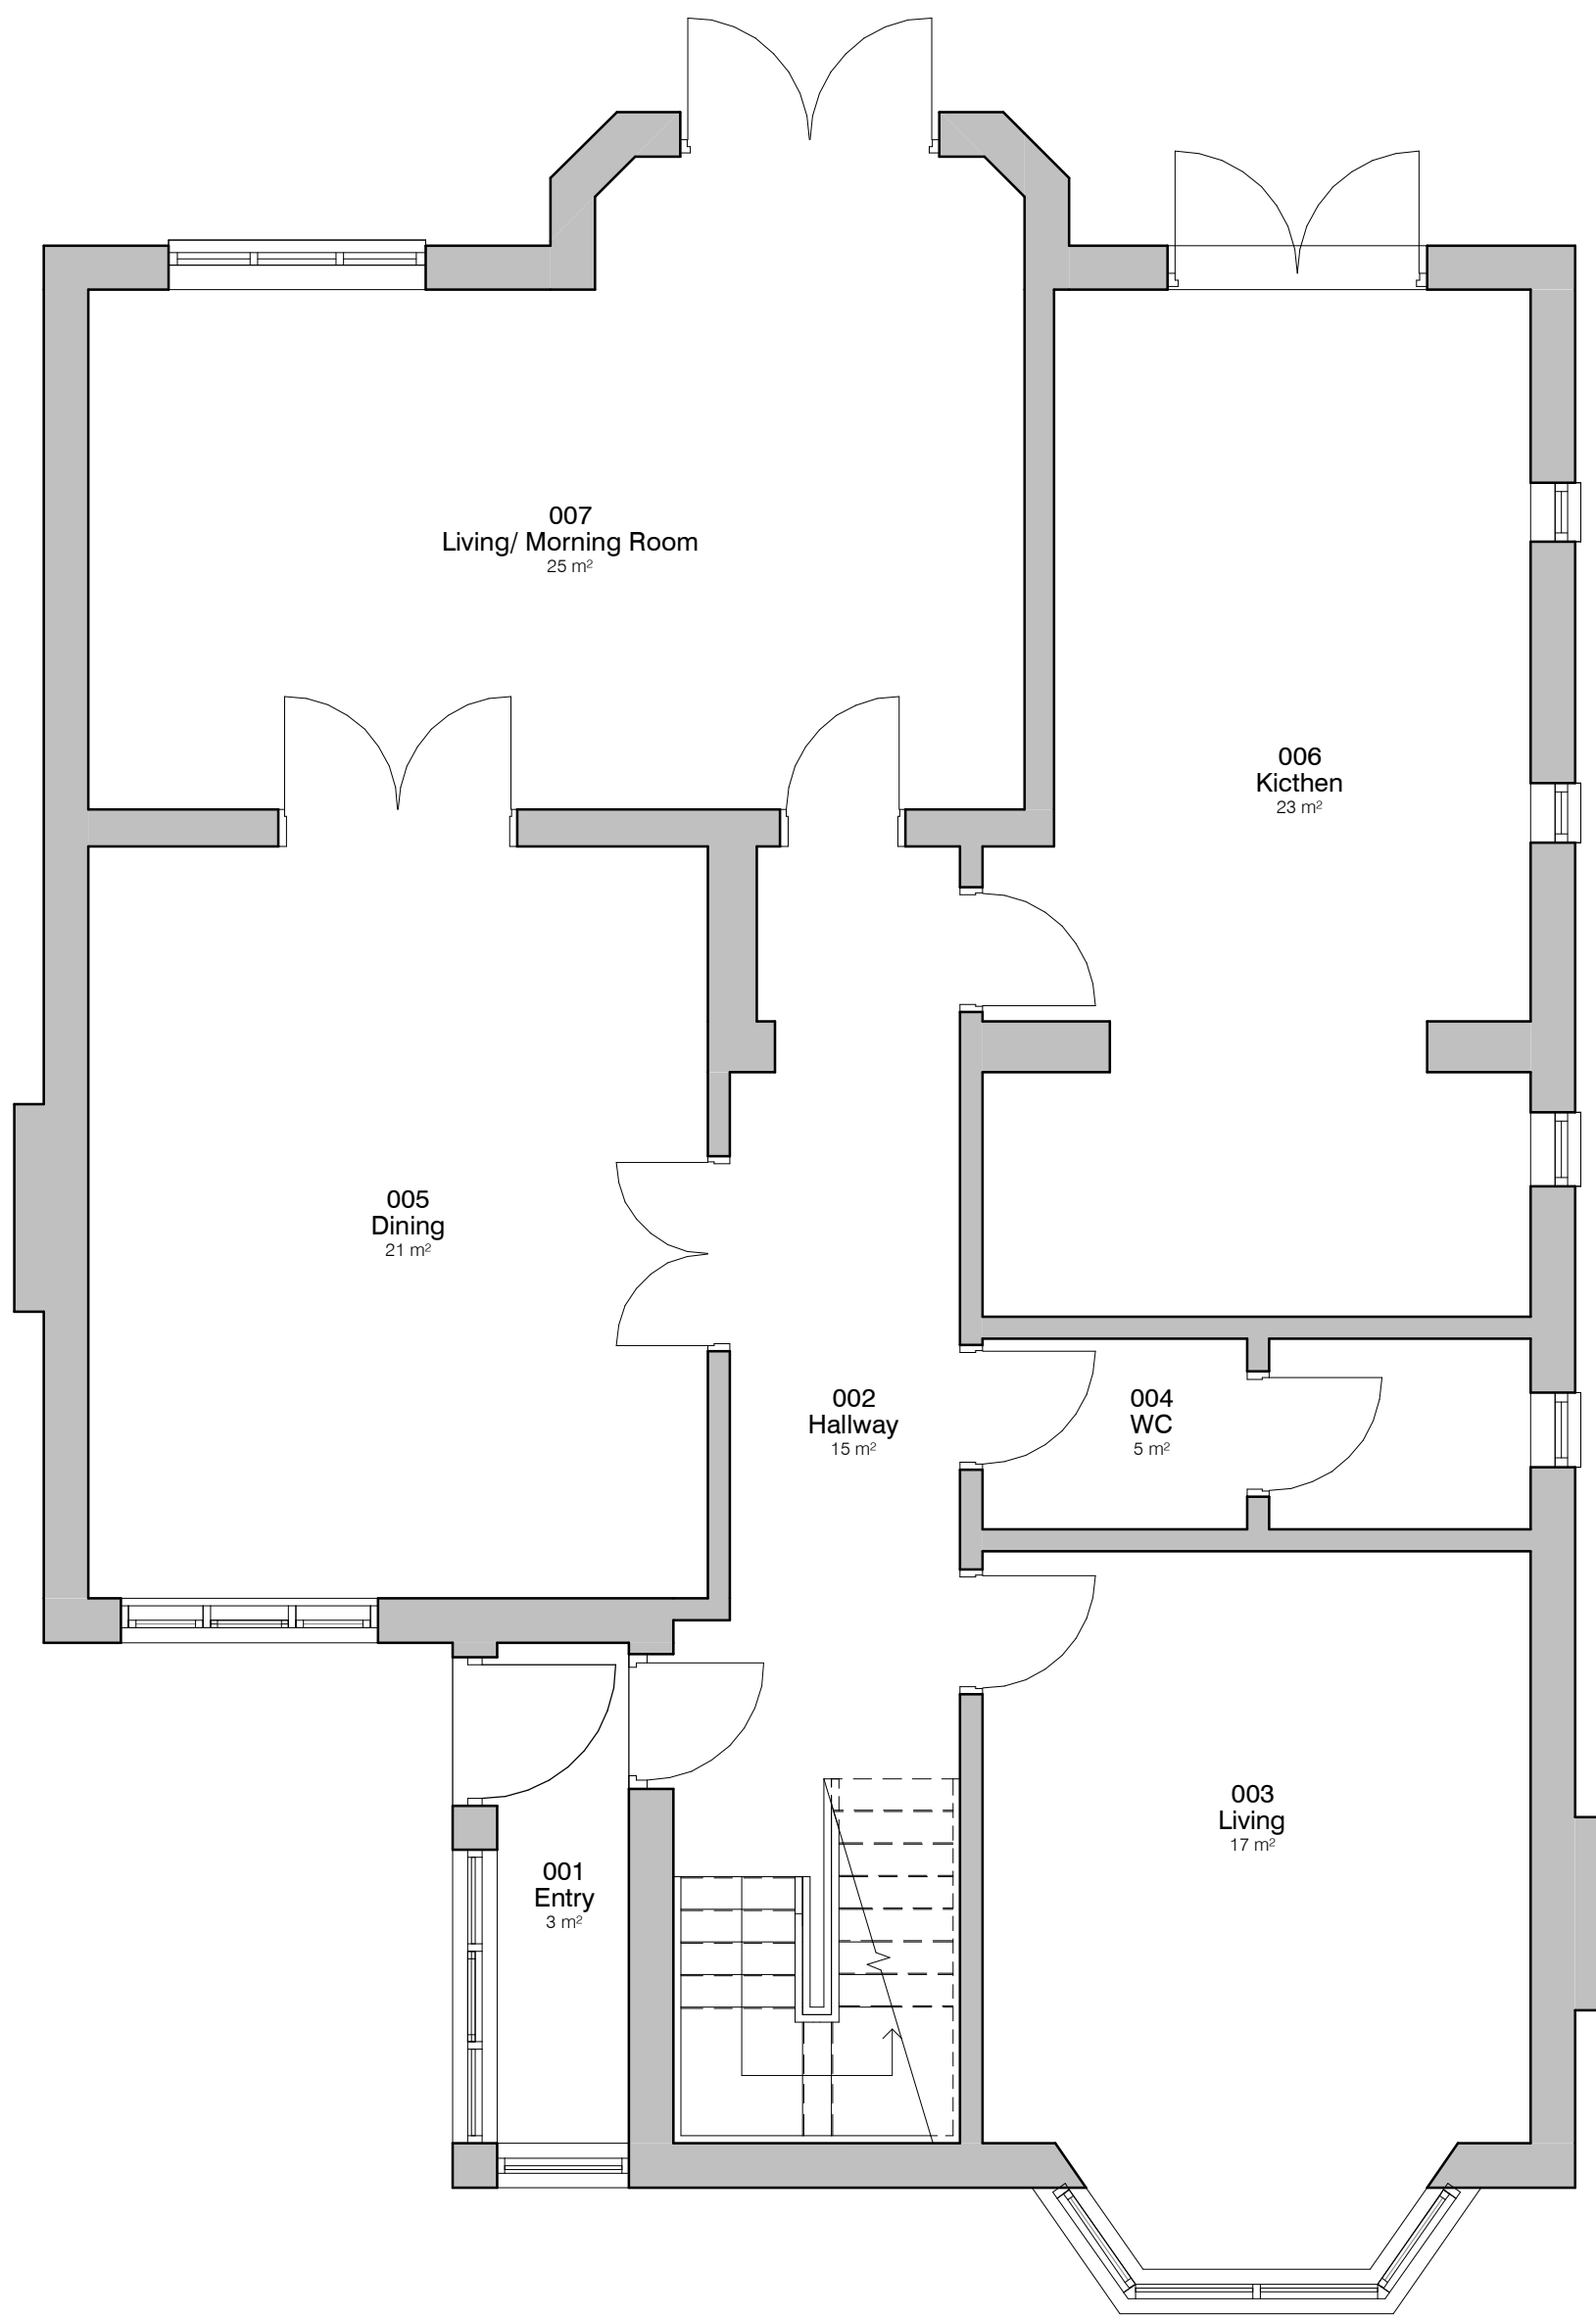

5. Level 0 - GA Existing

1:50

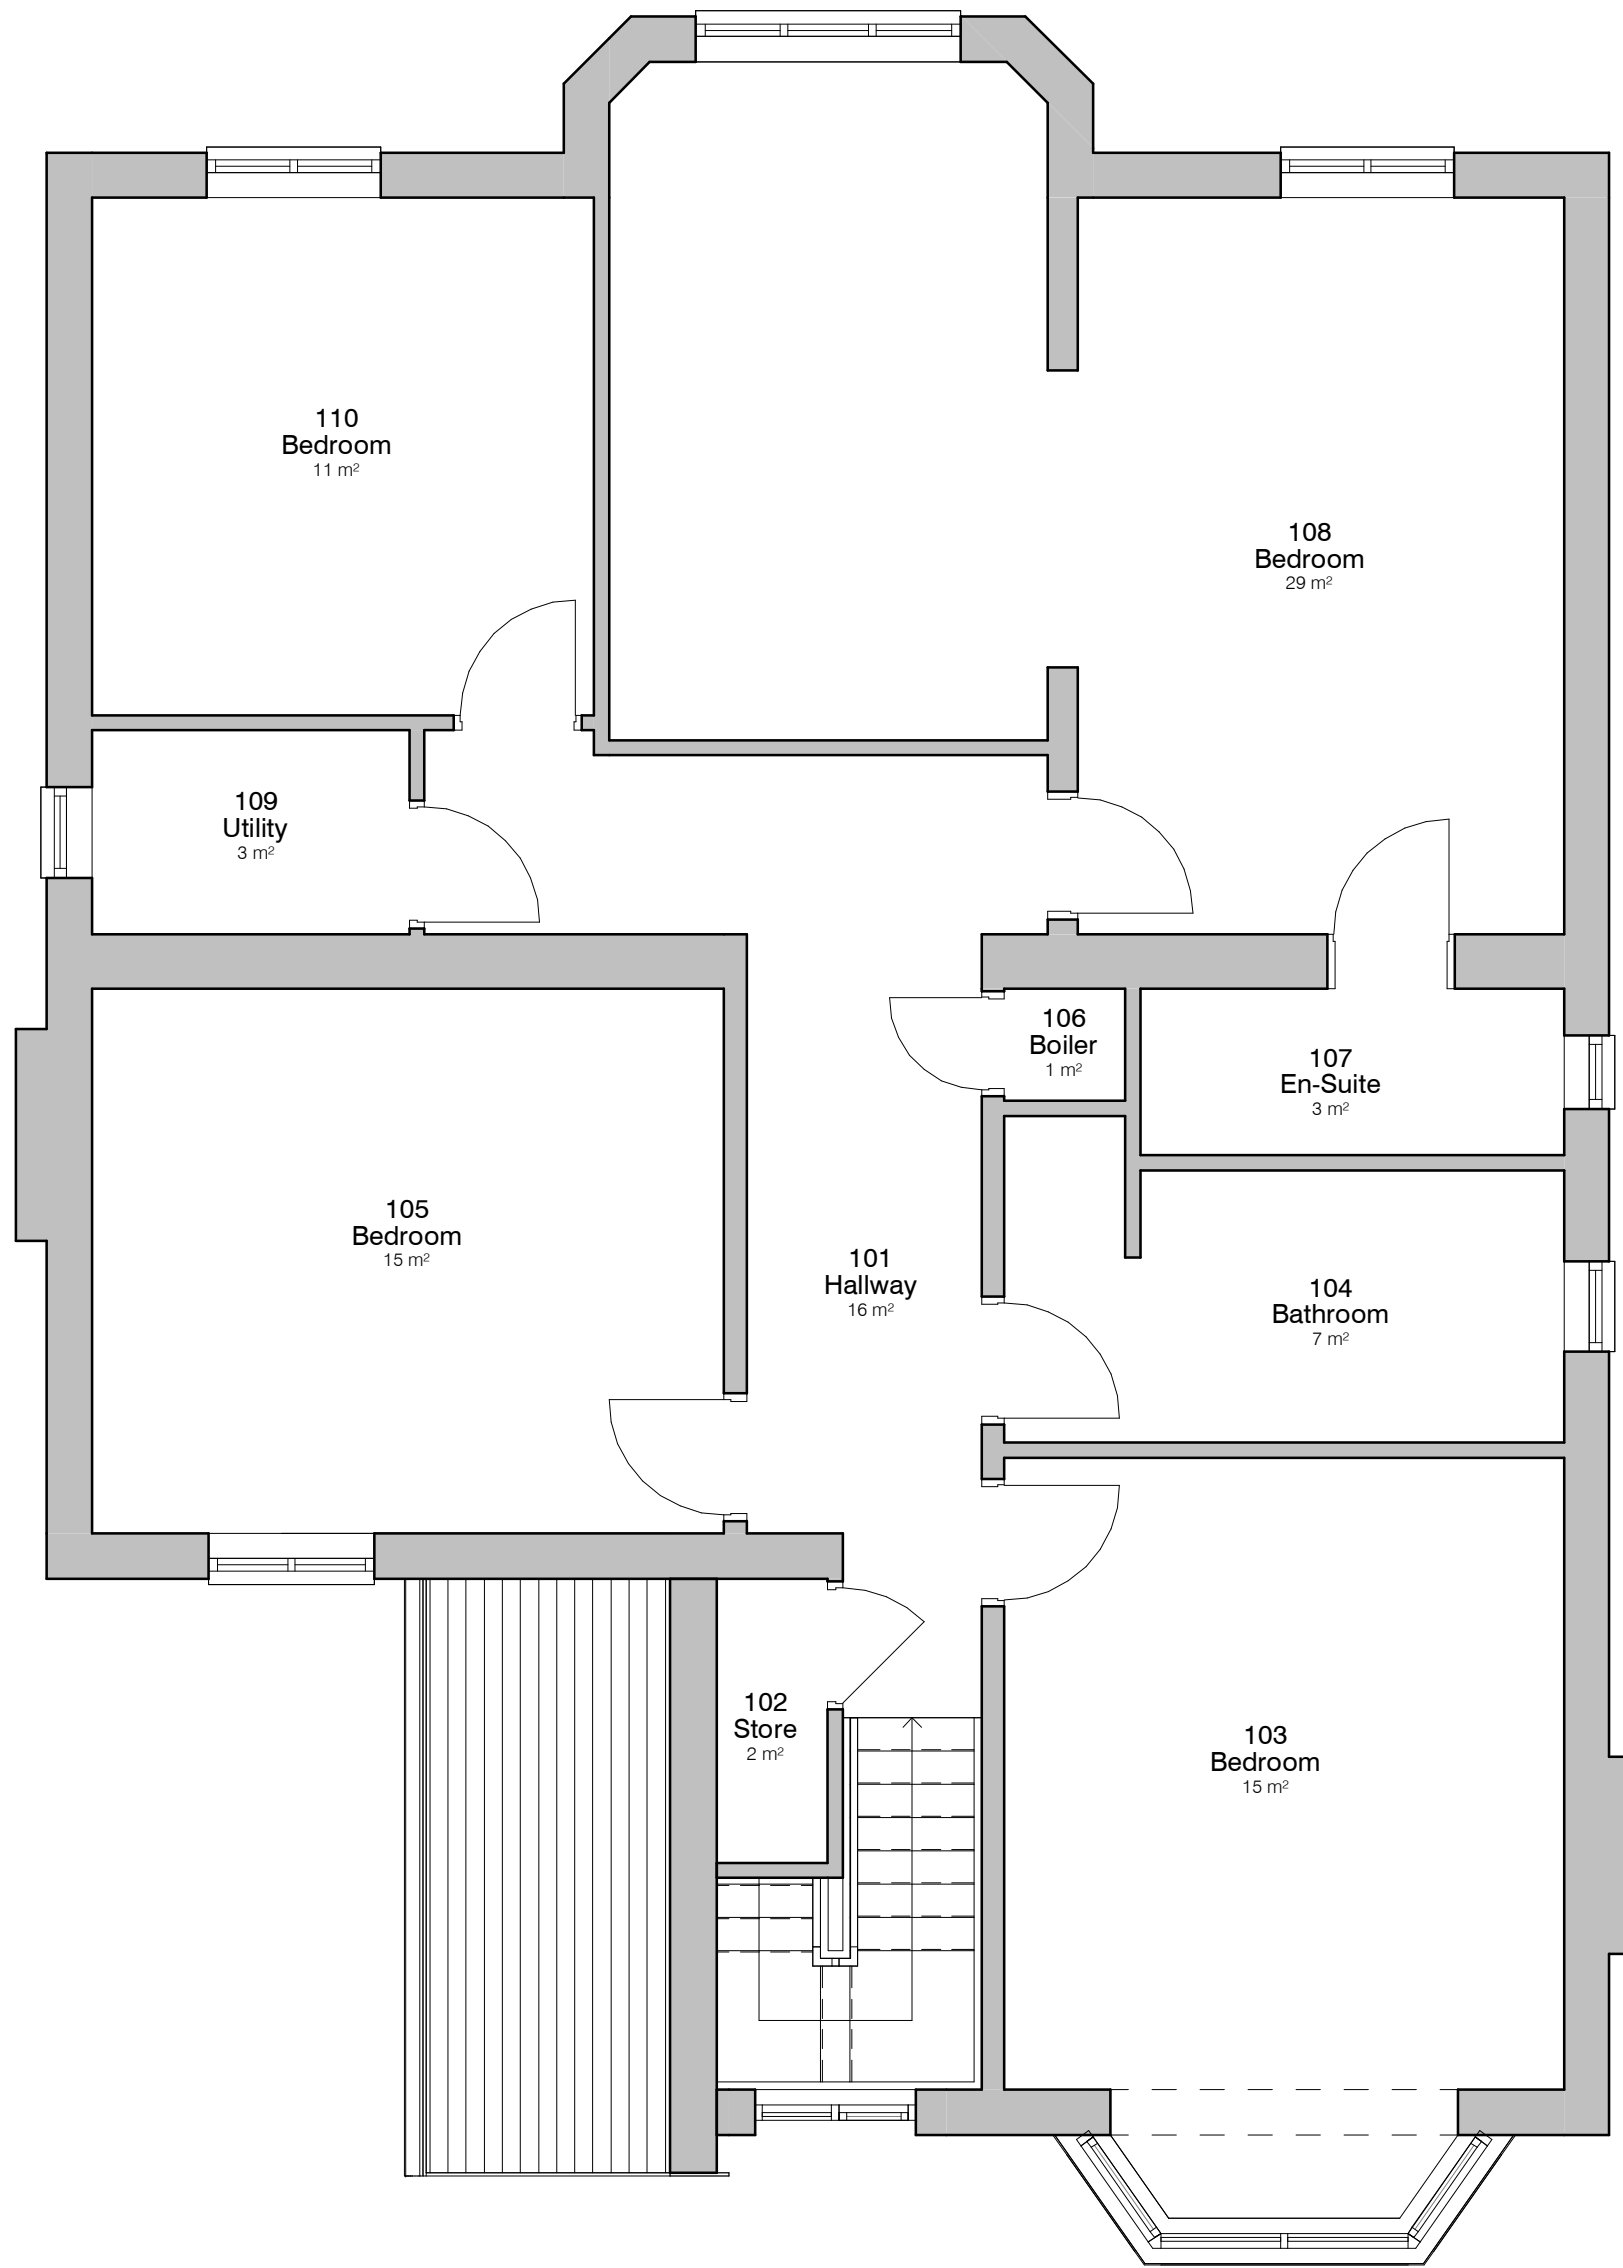


6. Level 1 - GA Existing

1:50



7. 3D - Existing - Front

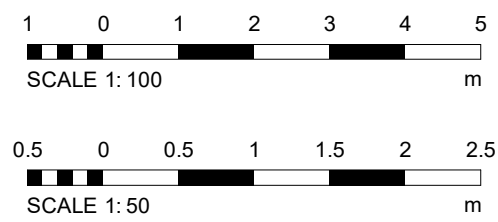

PROJECT		REV	DESCRIPTION	DATE	BY
7 Danesway	As indicated	16 APR 25	CW		
CLIENT		STATUS			
Osher Arran	PLANNING				
TITLE		PROJECT NO.	DRAWING NO.	REV	
Existing GA Plans and Elevations	DA25015.	002.			
NOTES					
DISCLAIMER: ALL RIGHTS RESERVED. THIS DRAWING MUST NOT BE REPRODUCED WITHOUT WRITTEN CONSENT. DEBTAL ARCHITECTURE reserves the right to modify this drawing without notice. ALL DIMENSIONS AND MATERIALS SHALL BE CHECKED AND CONFIRMED BY THE ARCHITECT PRIOR TO CONSTRUCTION. TO THE MAXIMUM EXTENT PERMITTED BY LAW, DEBTAL ARCHITECTURE SHALL BE LIABLE FOR ANY LOSS OR DAMAGE CAUSED BY THE USE OF THIS DRAWING. ALL DIMENSIONS SHALL BE IN ACCORDANCE WITH CURRENT STATUTORY REGULATION, INCLUDING CODES OF PRACTICE AND PREVIOUS EDITIONS. ALL DIMENSIONS ON THIS DRAWING ARE IN MILLIMETRES UNLESS OTHERWISE STATED.					