




1. Site - Block Plan

1 : 500

5 0 5 10 15 20 25

SCALE 1: 500 m

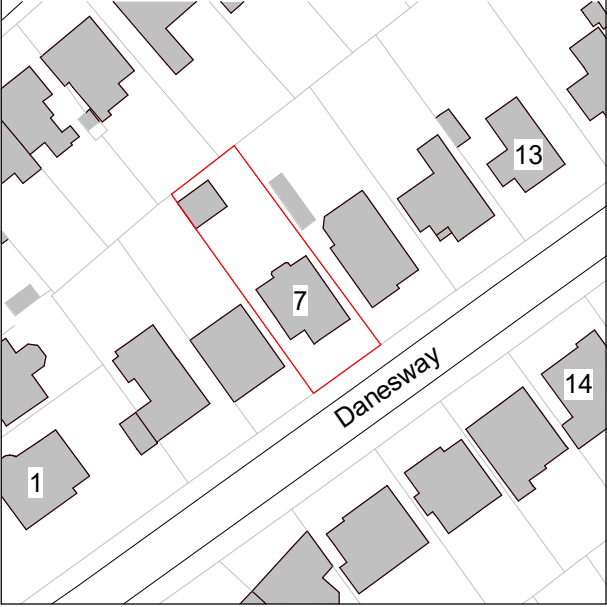

2. Site - Location Plan

10 0 10 20 30 40 50

SCALE 1: 1250 m

Notes - Boundaries

A Application site boundary determined using OS Data.

Legend - Boundaries

Site Boundary

Site Ownership

PROJECT	SCALE @ A3	DATE	DRAWN BY
7 Danesway	As indicated	16 APR 25	CW
CLIENT	STATUS		
Osher Arran	PLANNING		
TITLE	PROJECT NO.	DRAWING NO.	REV.
Site - Location and Block Plan	DA25015.	001.	
NOTES			
DADEBTALARCHITECTUREwww.debtal.co.uk THIS DRAWING MUST NOT BE REPRODUCED WITHOUT PRIOR WRITTEN CONSENT. DRAWING TO BE USED FOR THE STATUS INDICATED ONLY. ANY DISCREPANCIES TO BE REPORTED TO THE DESIGNER PRIOR TO THE COMMENCEMENT OF ANY WORK. ALL WORK AND MATERIALS TO BE IN ACCORDANCE WITH CURRENT STATUTORY LEGISLATION, RELEVANT CODES OF PRACTICE AND BRITISH STANDARDS. ALL DIMENSIONS ON THIS DRAWING ARE IN MILLIMETRES (UNLESS OTHERWISE STATED).			