




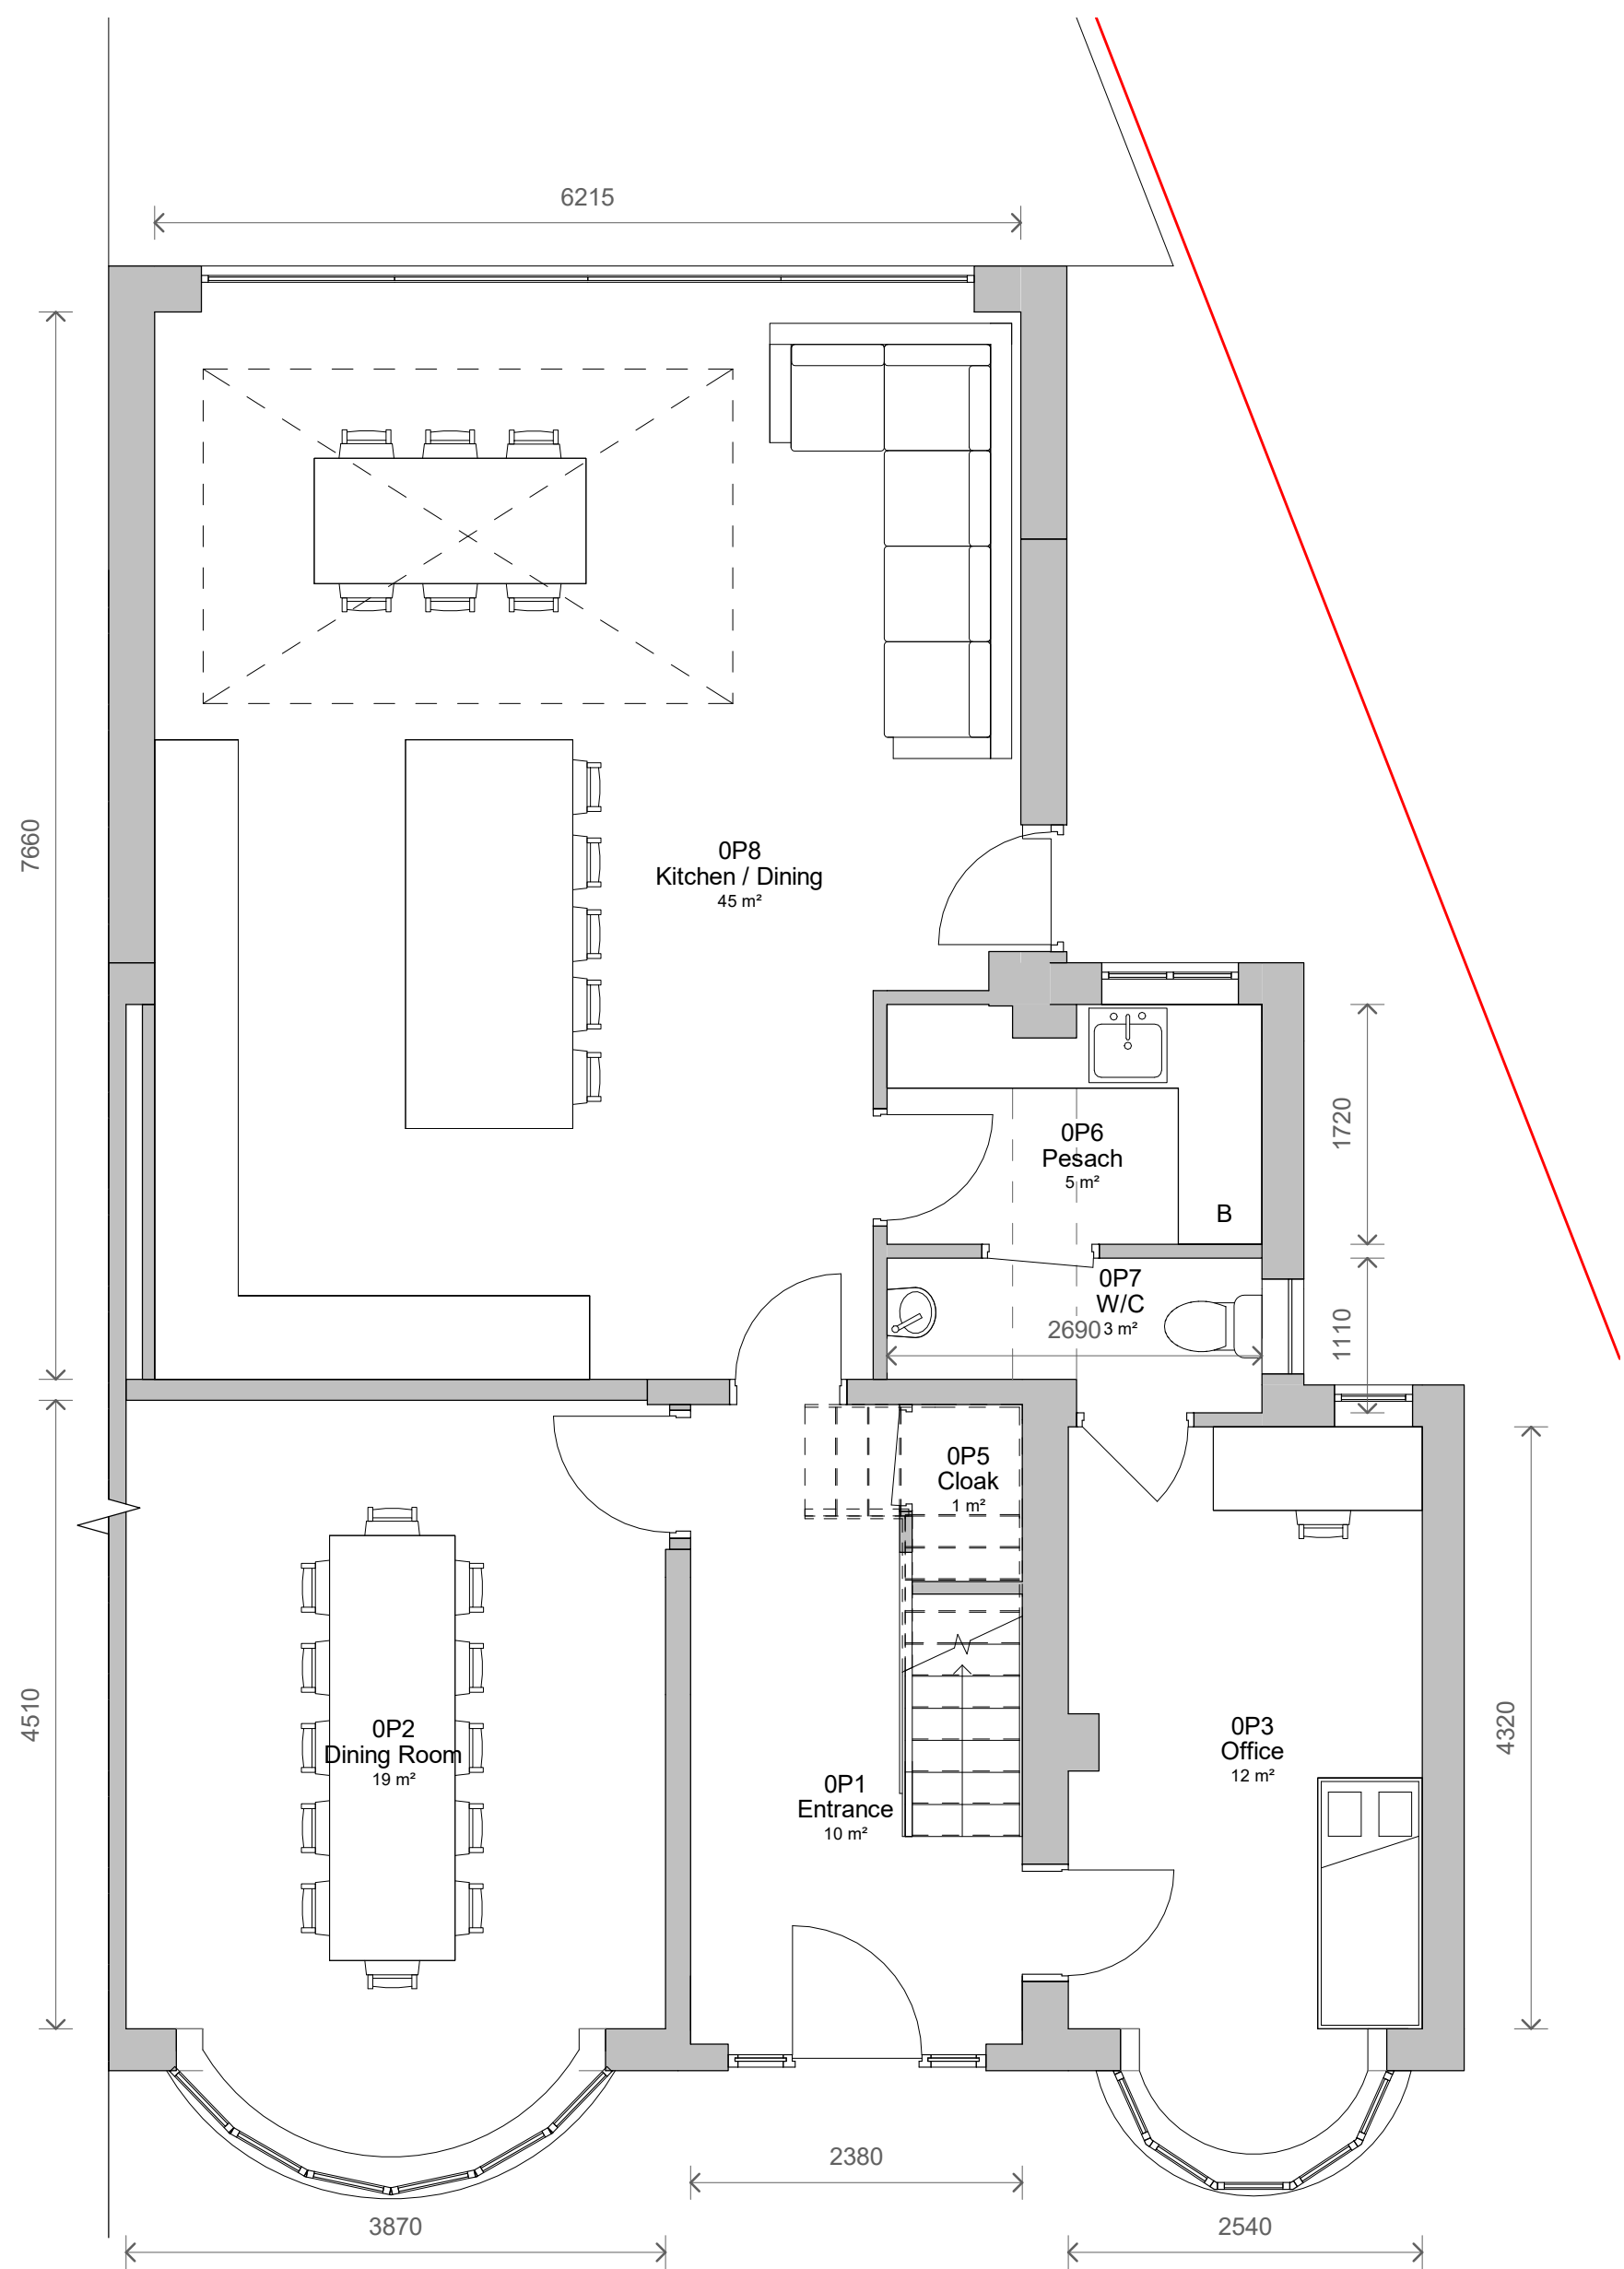

1 Level 0 - Proposed
1 : 50

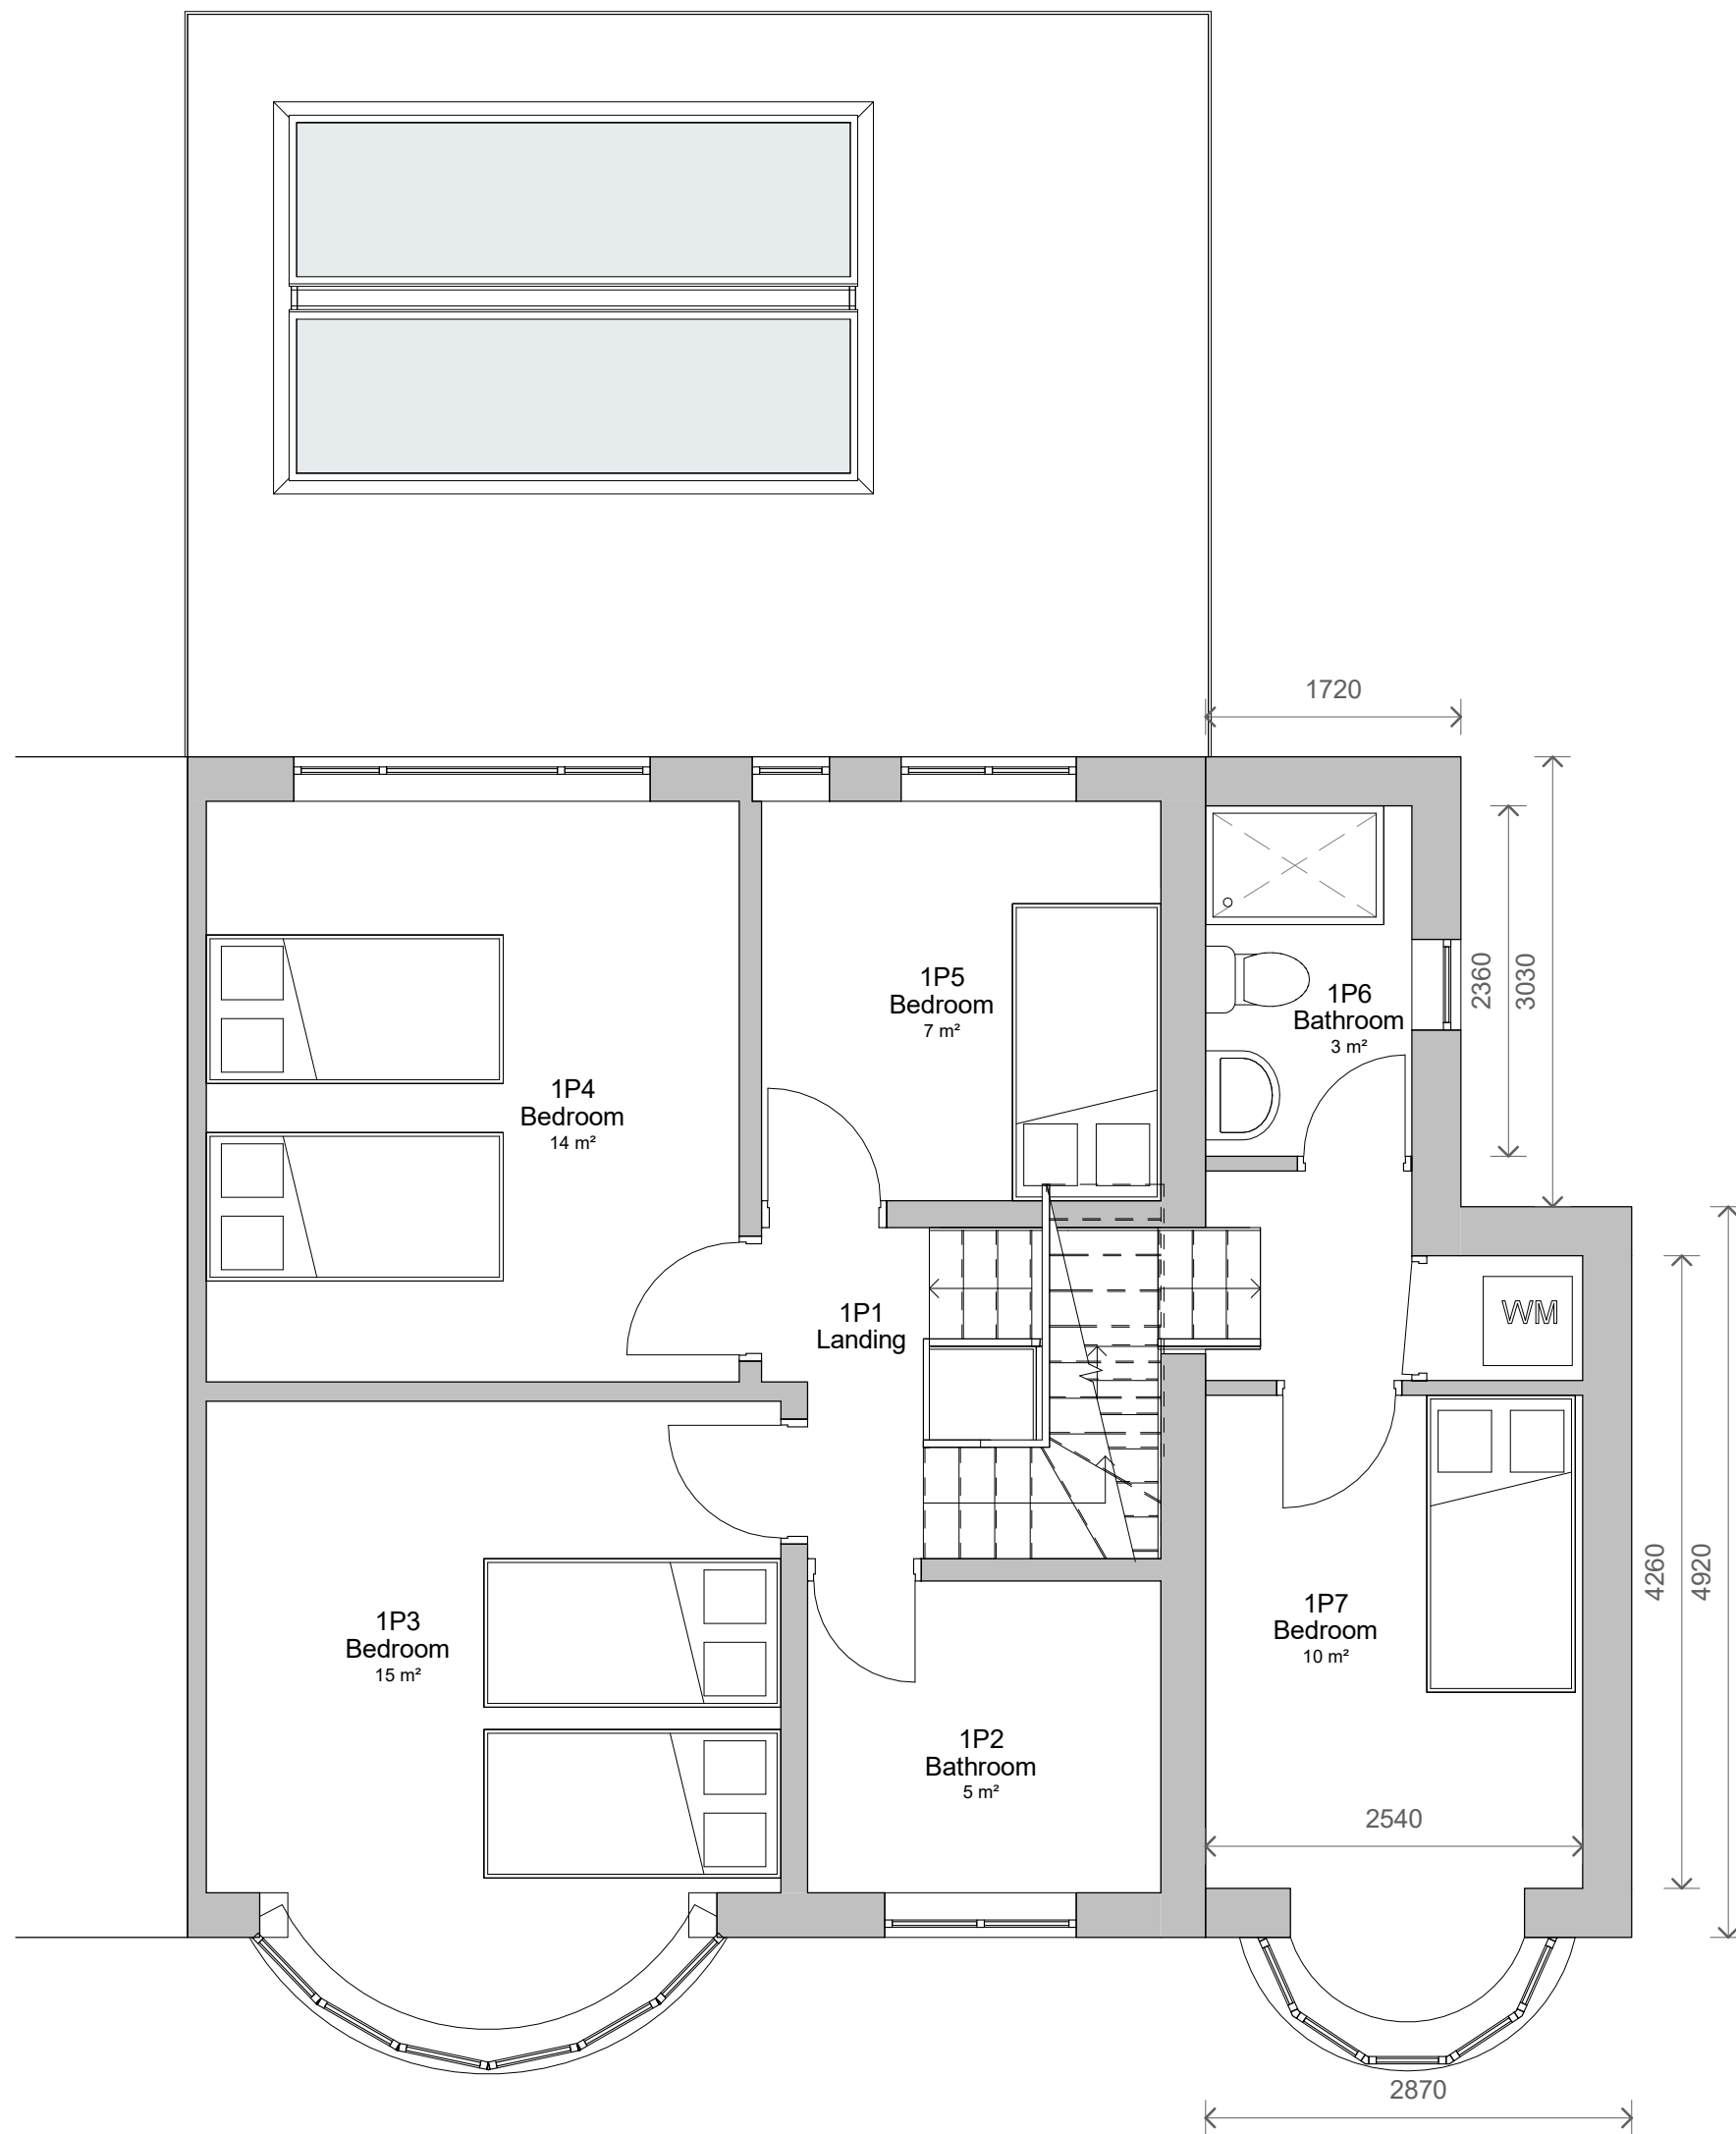


2 Level 1 - Proposed
1 : 50

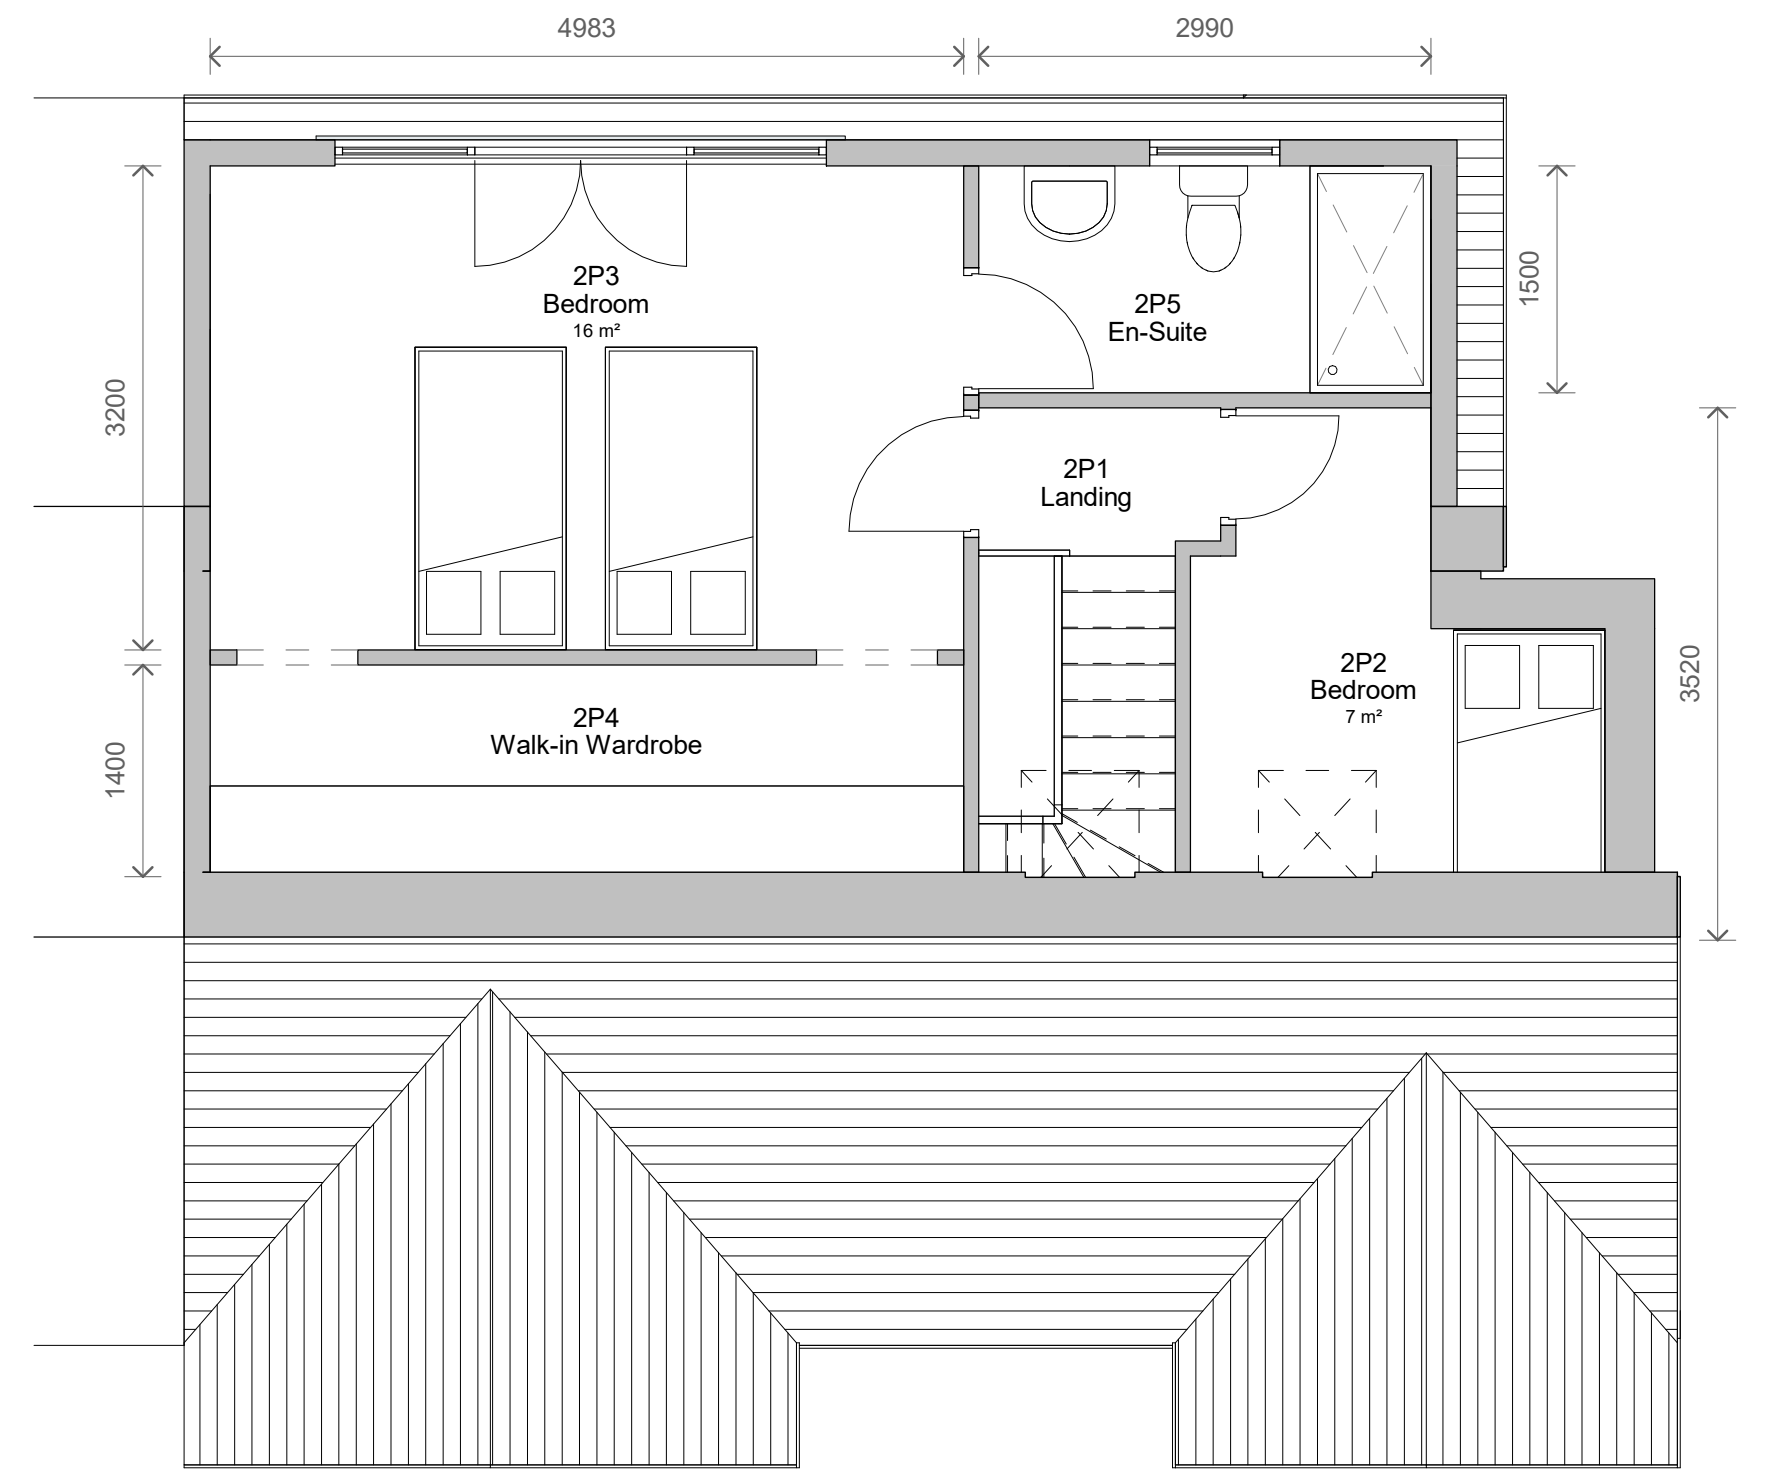

7 LEVEL 2 - Proposed
1 : 50



3 Front - Proposed
1 : 100

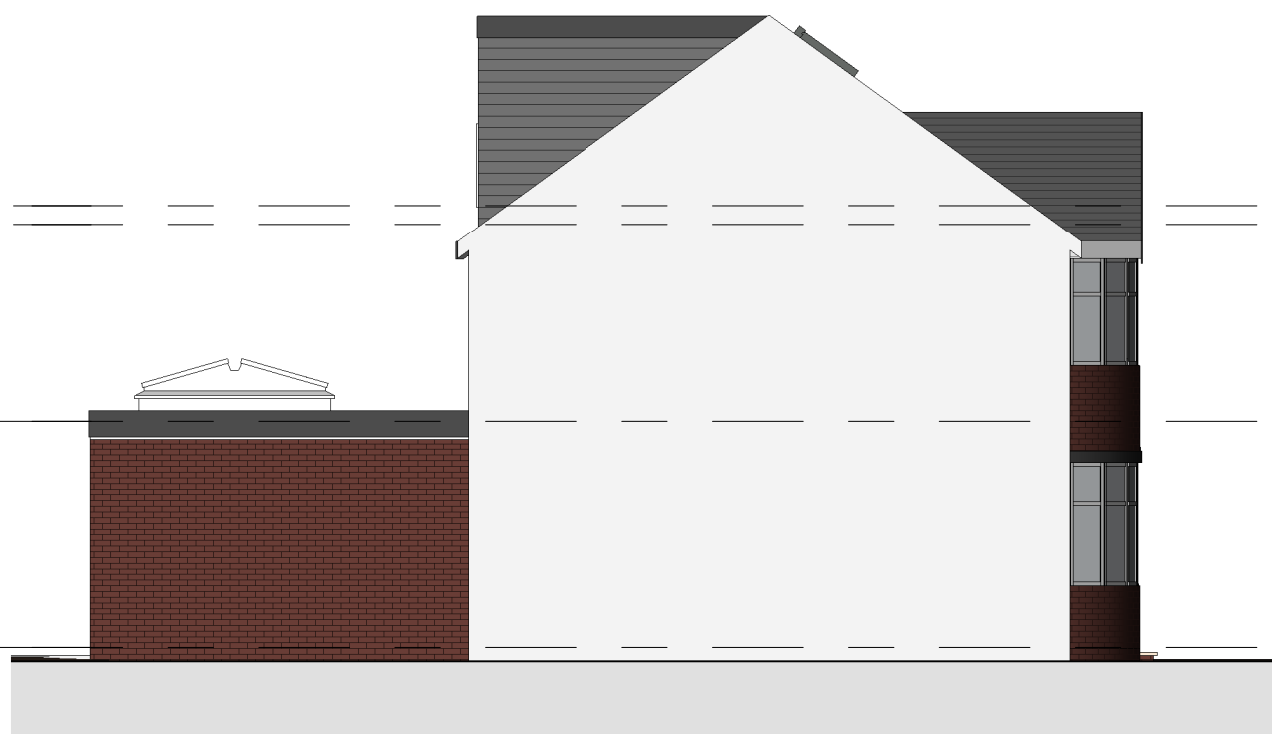

4 Left Side - Proposed
1 : 100



5 Rear - Proposed
1 : 100



6 Right Side - Proposed
1 : 100

2	PLANNING	23/12/2021
1	Revised Design	22/12/2021
No.	Description	Date

PROJECT		7 Hartley Avenue	
TITLE			
Proposed Plans and Elevations			
CLIENT			
Bergson			
STATUS			
PLANNING			
DRAWN BY		DATE	SCALE (@ A1)
TP		13/12/2021	As indicated
PROJECT NUMBER		DRAWING NUMBER	REV
GSS21107		003	2
GOLD SKETCH			
S T U D I O S			
www.goldsketch.co.uk		info@goldsketch.co.uk 0161 792 9595	
NOTES			
© COPYRIGHT - ALL RIGHTS RESERVED. THIS DRAWING MUST NOT BE REPRODUCED WITHOUT PRIOR WRITTEN CONSENT. DRAWING TO BE USED FOR THE SITE ONLY. ALL DIMENSIONS AND MATERIALS TO BE ACCORDING TO THE CURRENT BUILDING REGULATIONS AND BRITISH STANDARDS. ALL DIMENSIONS ON THIS DRAWING ARE IN METERS UNLESS OTHERWISE STATED.			

