
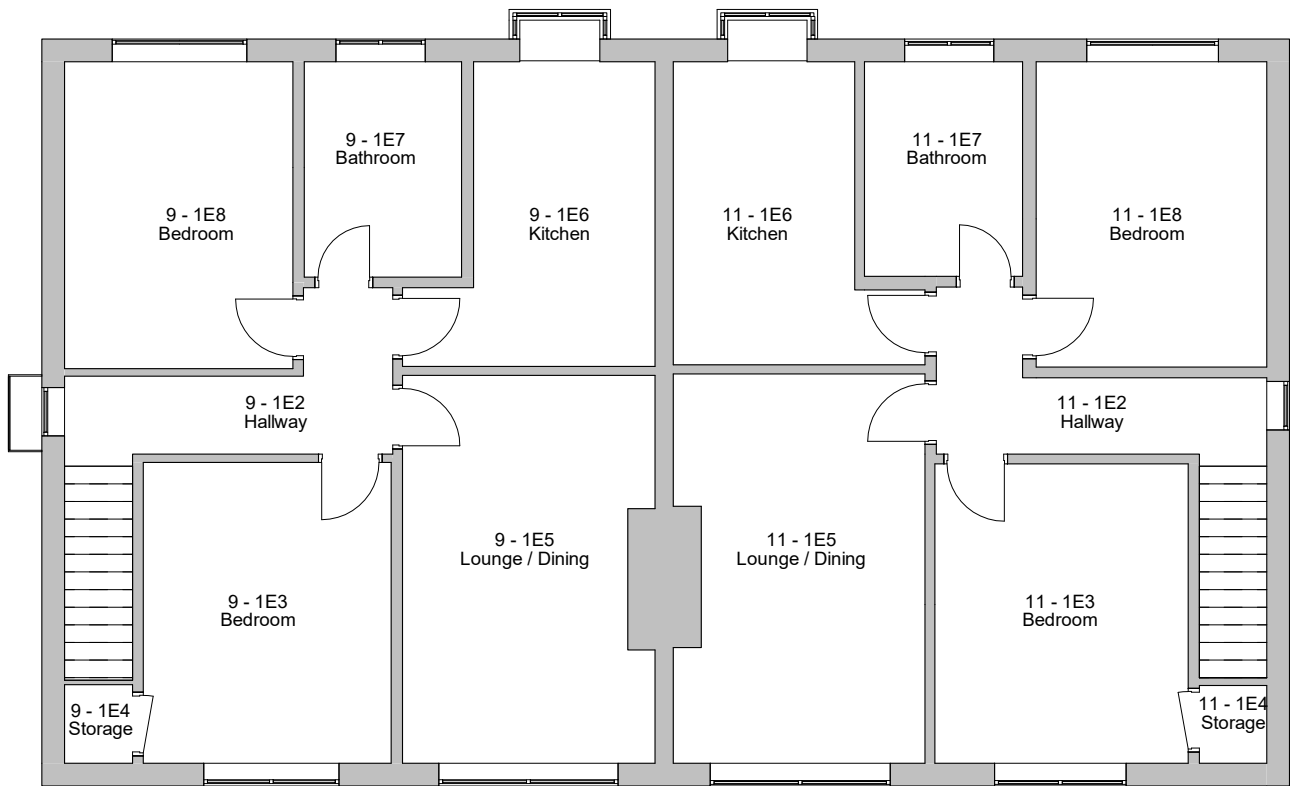


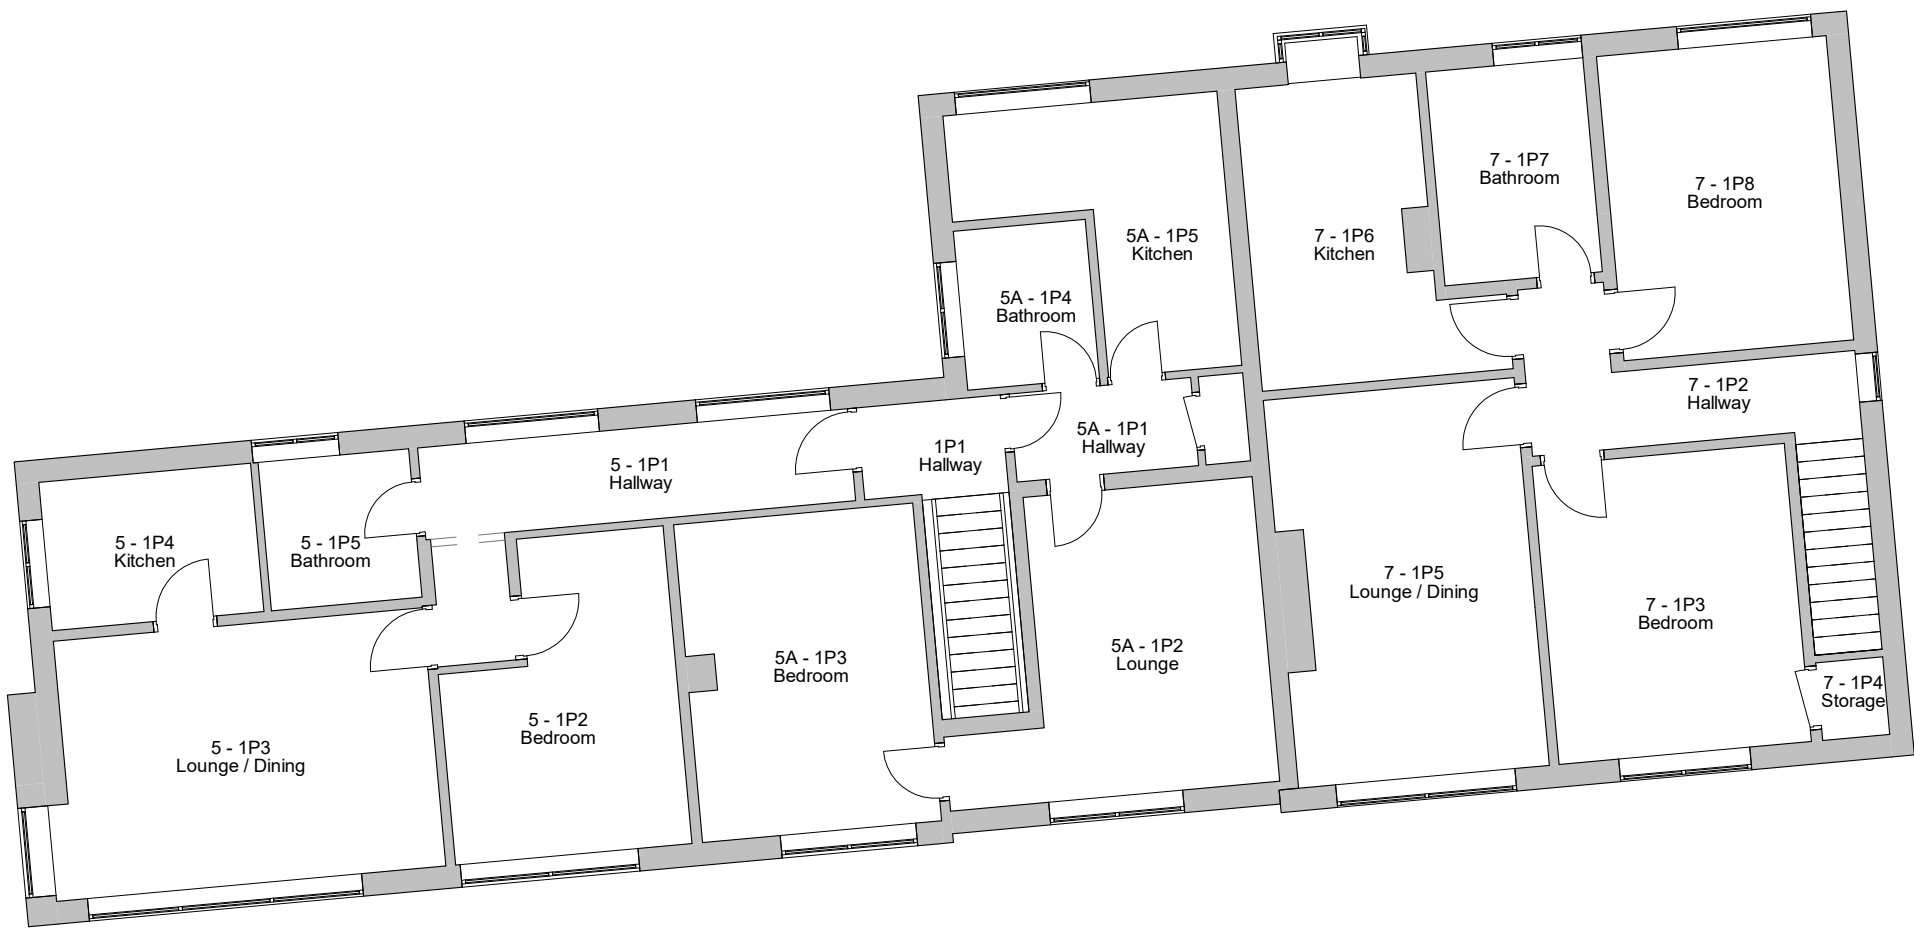

1 Level 1 - Proposed
1 : 100

No.	Description	Date
-----	-------------	------

PROJECT	Singleton Court, Bury Old Road	
---------	--------------------------------	--

TITLE	Proposed Plans 2	
-------	------------------	--

CLIENT	Care of EPML	
--------	--------------	--

STATUS	PLANNING	
--------	----------	--

DRAWN BY	DATE	SCALE (@ A1)
SG	24/03/2021	1 : 100

PROJECT NUMBER	DRAWING NUMBER	REV
GGs20007.2	006	

GOLD SKETCH

S T U D I O S
www.golds sketch.co.uk info@golds sketch.co.uk 0161 792 9595

NOTES
© COPYRIGHT - ALL RIGHTS RESERVED.
THIS DRAWING MUST NOT BE REPRODUCED WITHOUT WRITTEN CONSENT.
DRAWING TO BE USED FOR THE STATUS INDICATED ONLY.
ALL DIMENSIONS AND SETTING OUT SHALL BE INDICATED AND CO-ORDINATES ON SITE. ANY DISCREPANCIES TO BE REPORTED TO THE
ESTIMATOR PRIOR TO THE COMMENCEMENT OF ANY WORK. ALL WORK AND MATERIALS TO BE IN ACCORDANCE WITH CURRENT UK BUILDING
REGULATIONS AND LATEST CODES OF PRACTICE AND BRITISH STANDARDS. ALL DIMENSIONS ON THIS DRAWING ARE UNLESS OTHERWISE SPECIFIED.