



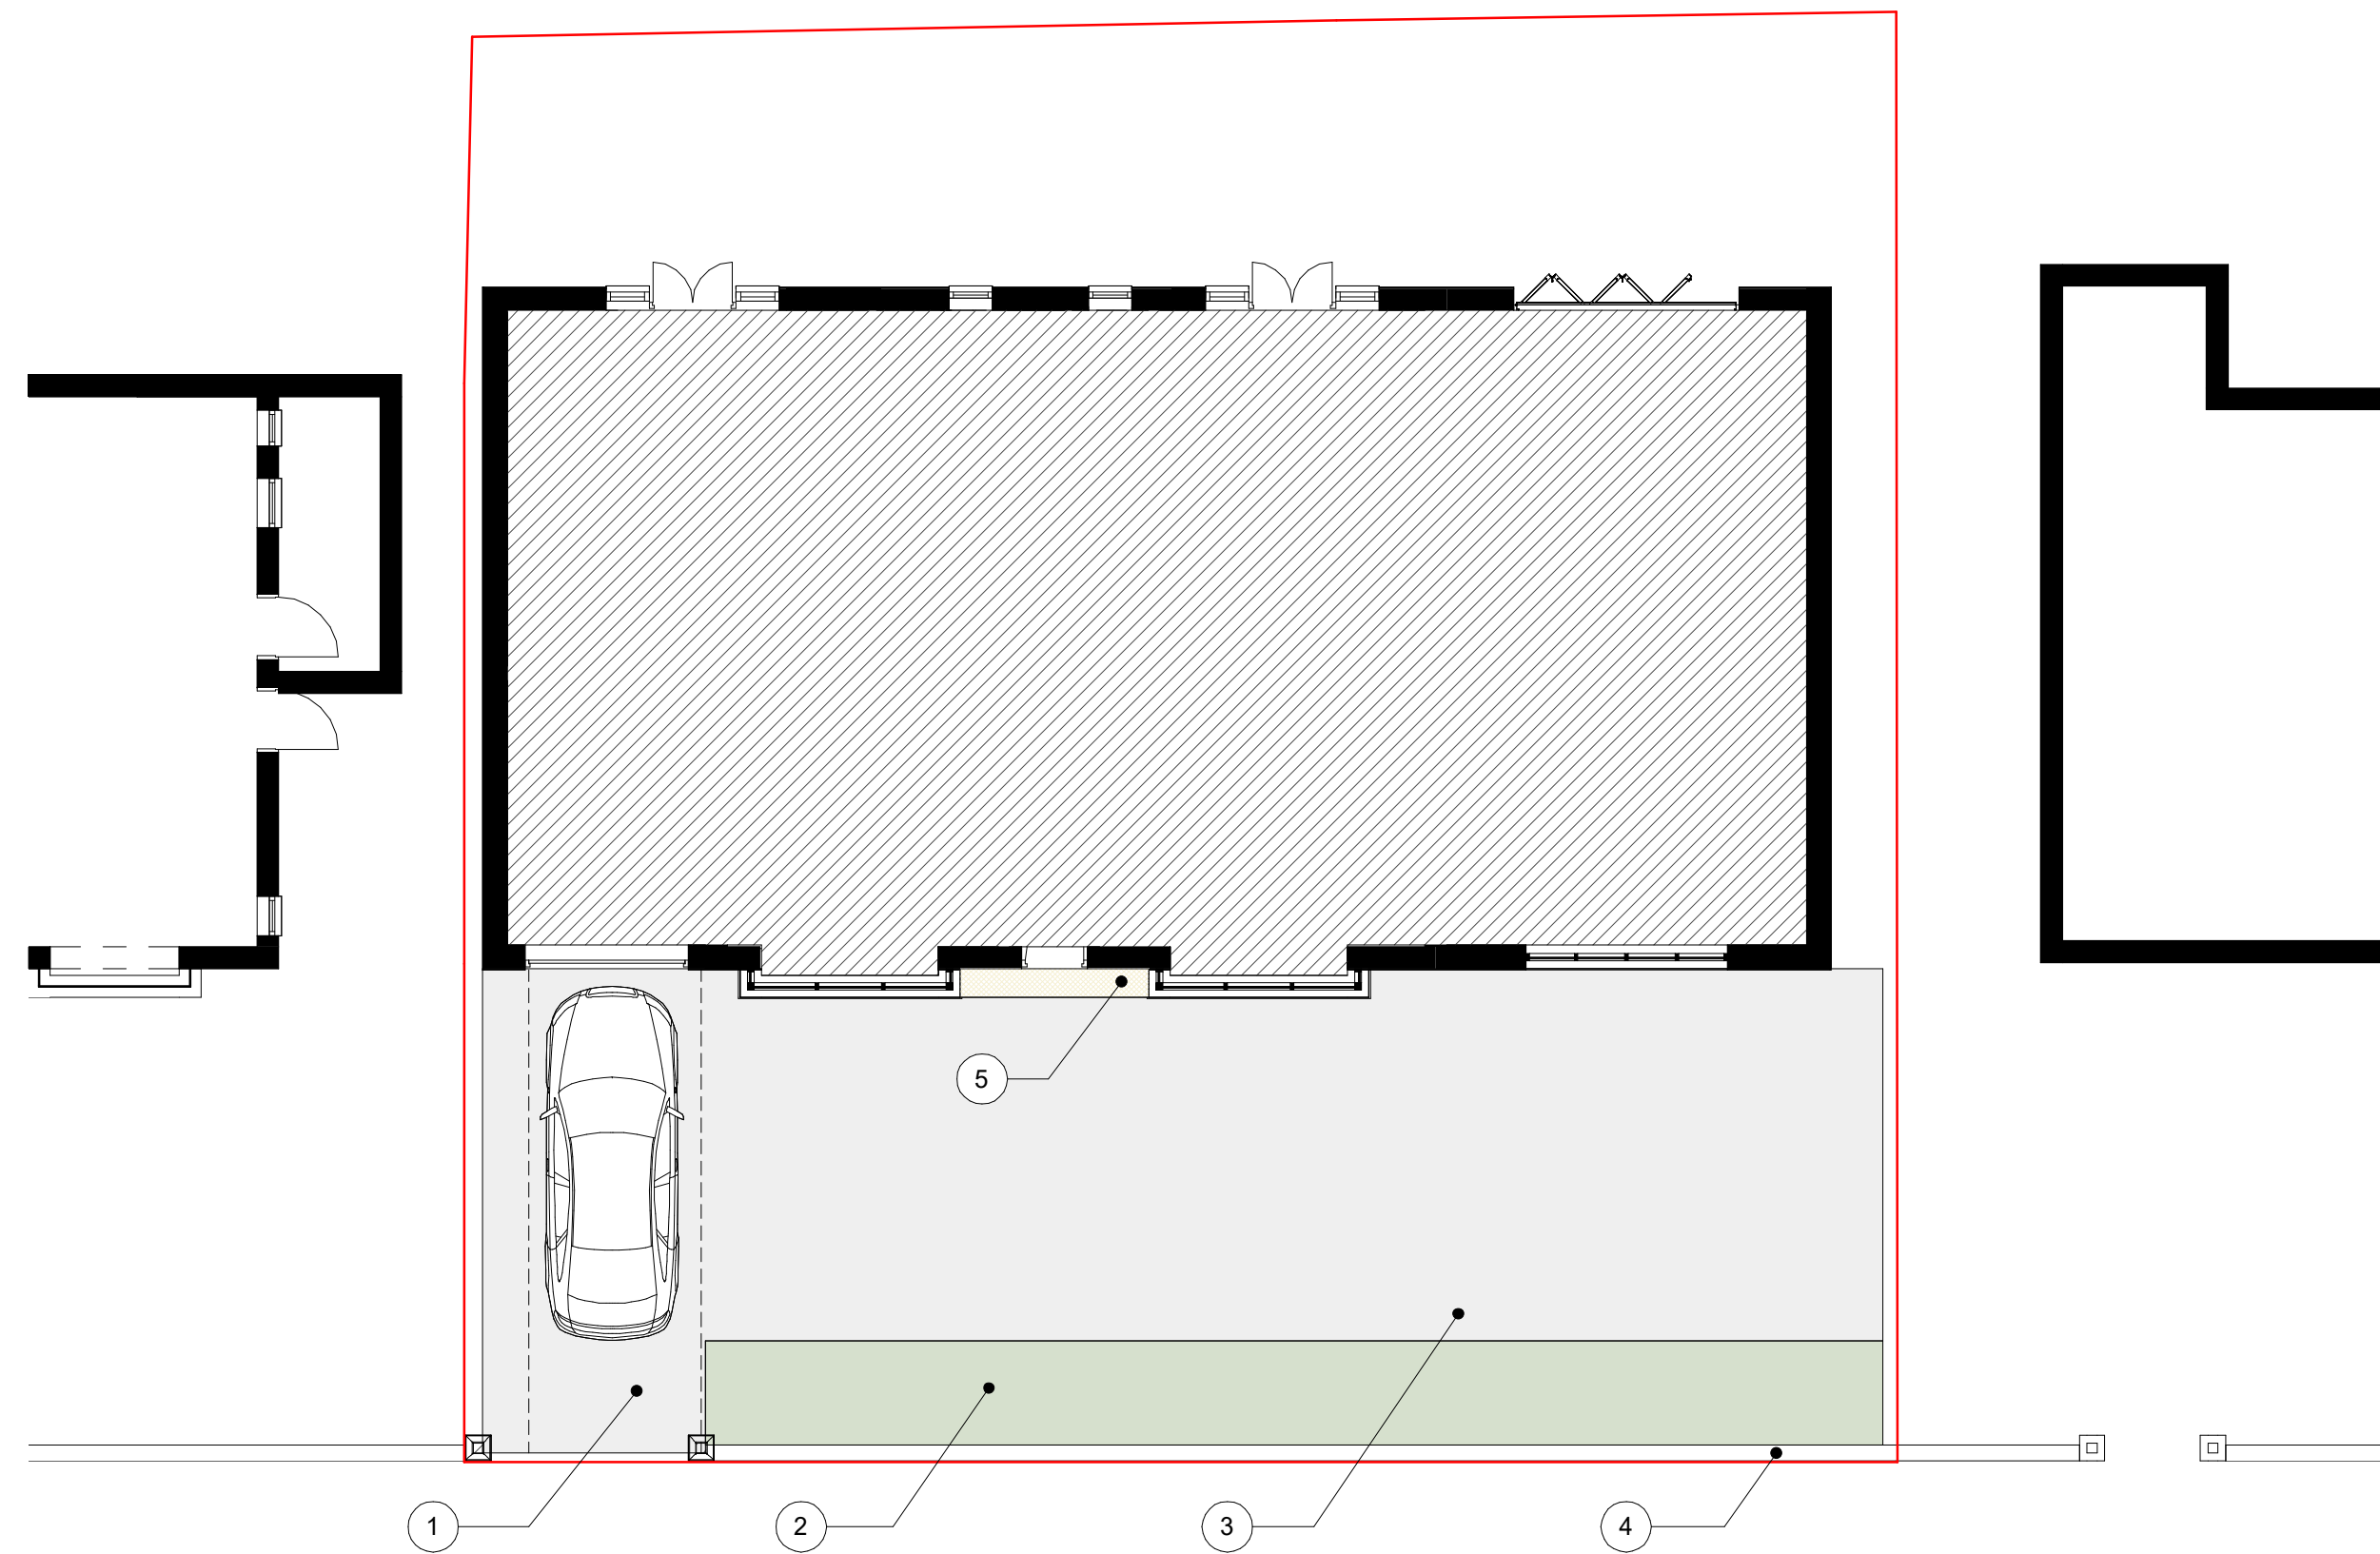


1. Level 0 - Landscaping - Existing
1 : 100

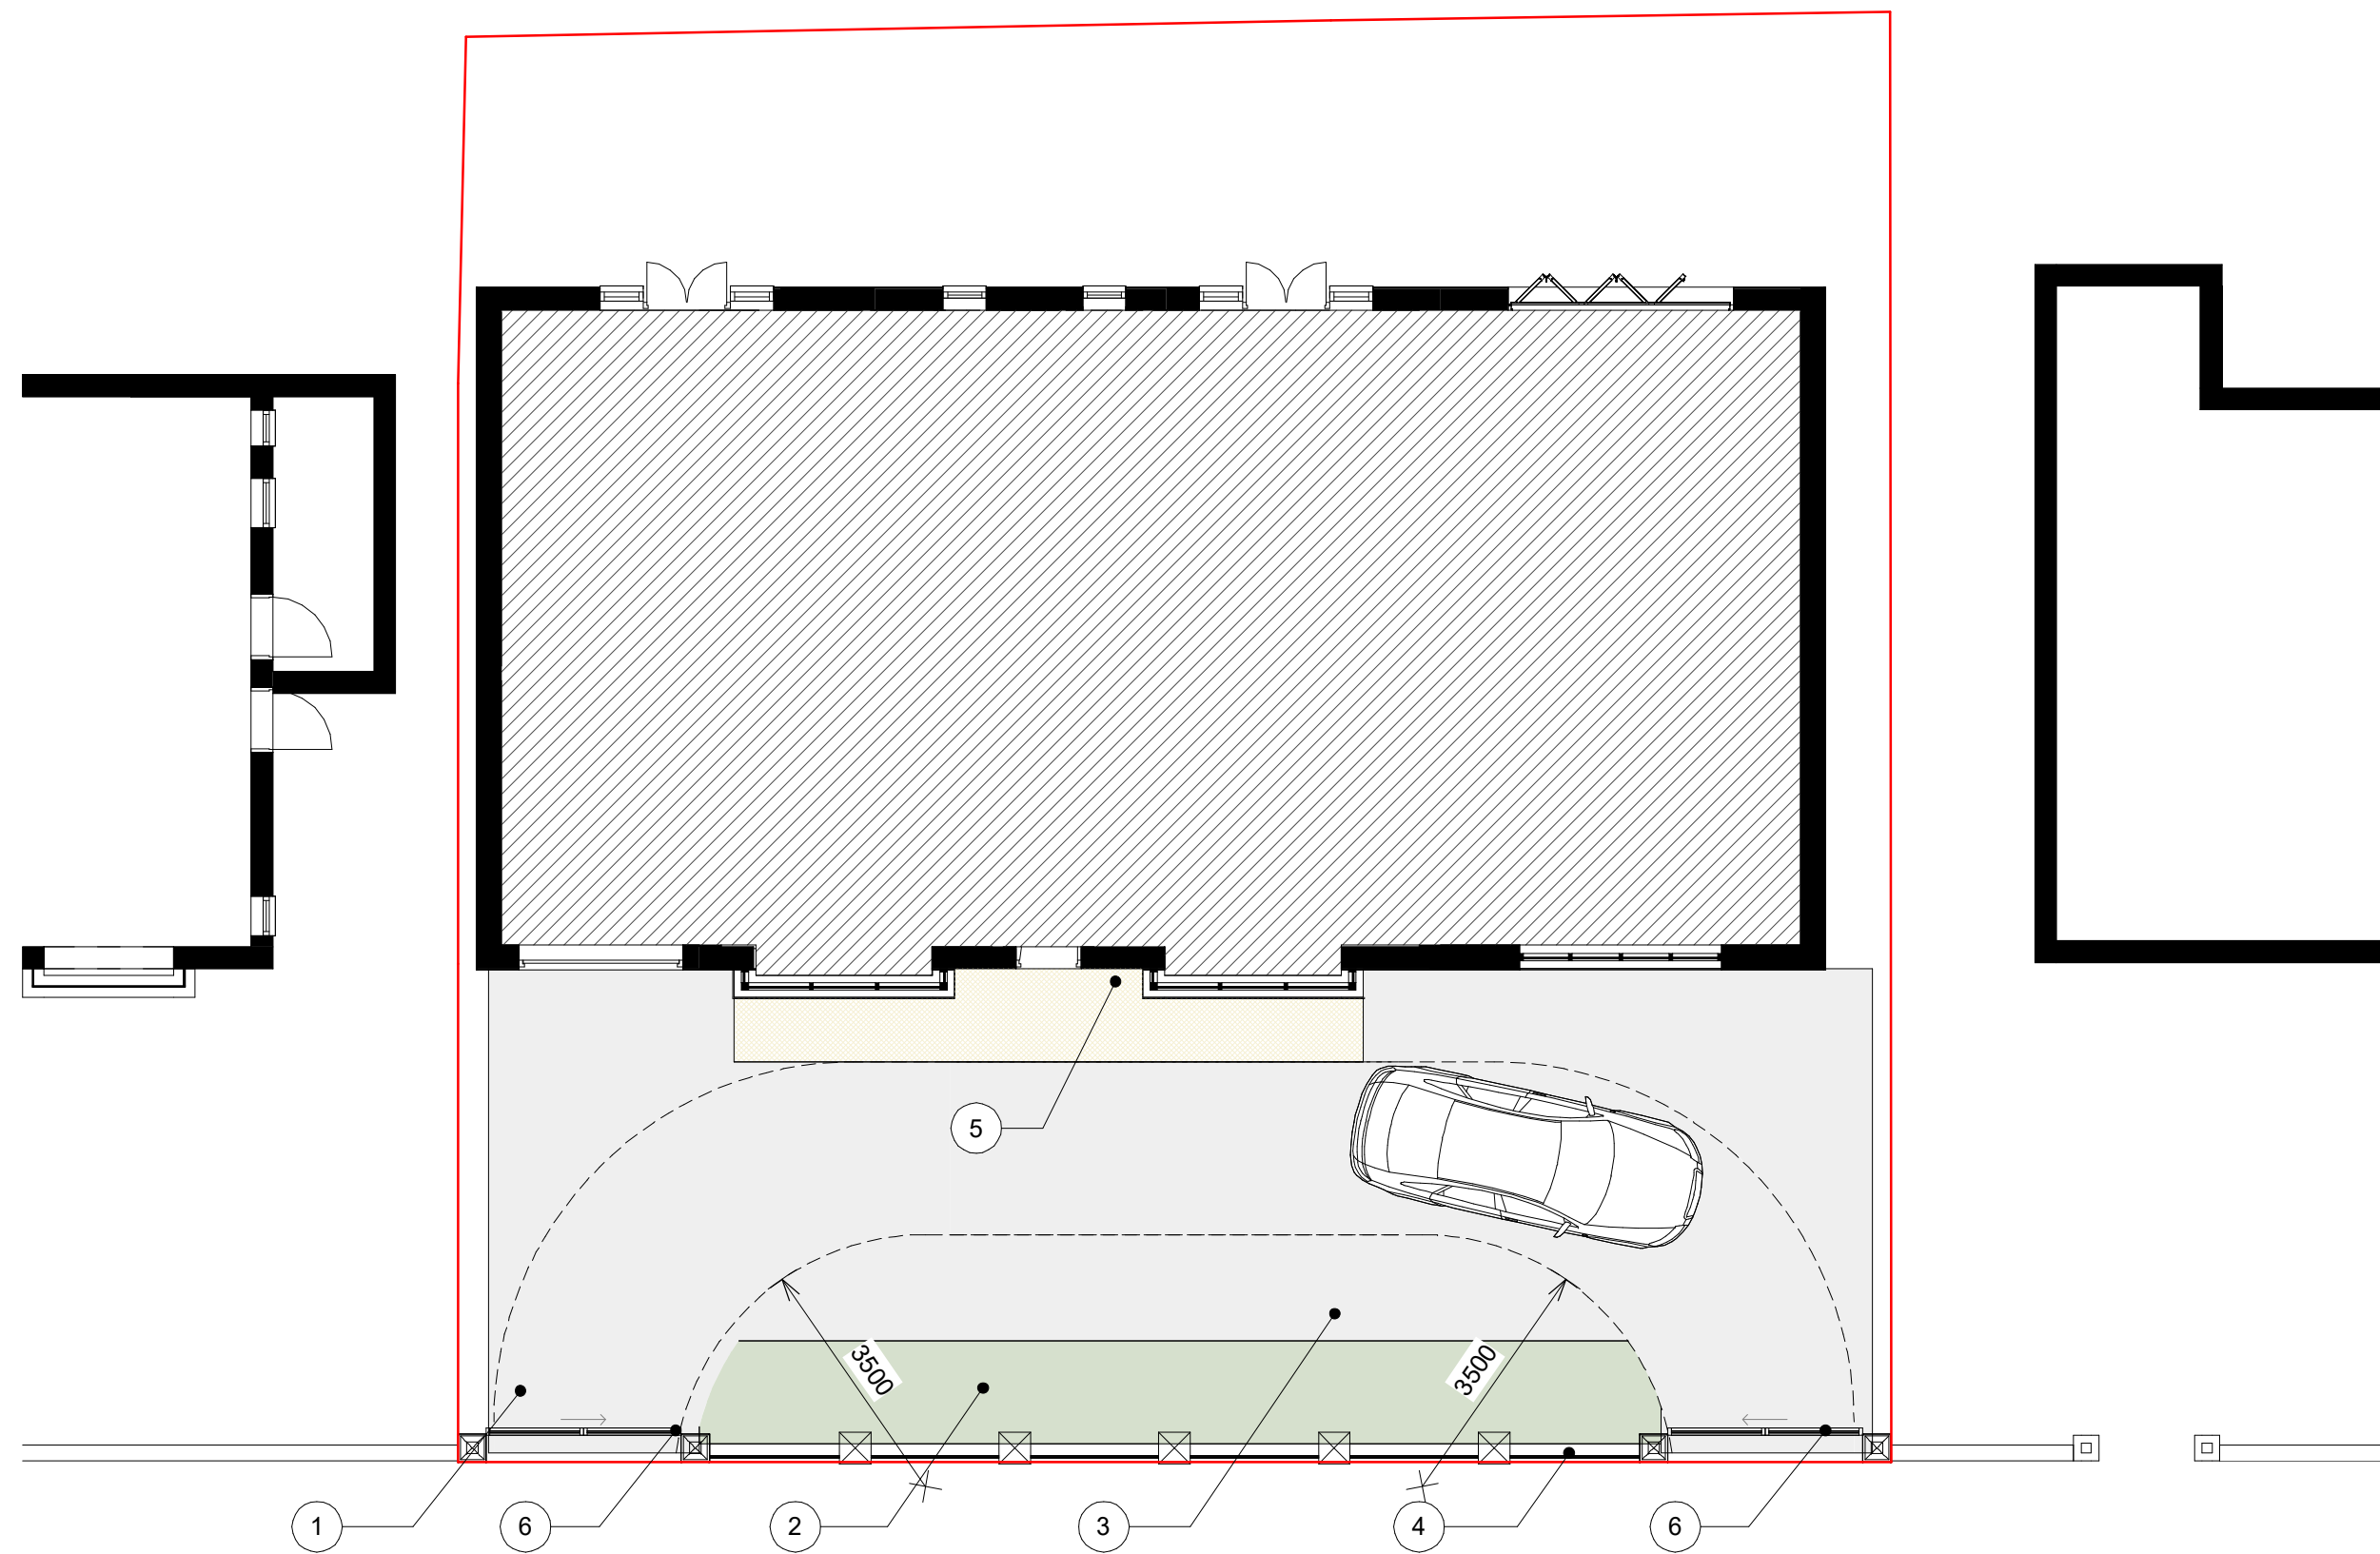

2. Level 0 - Landscaping - Proposed
1 : 100

- Note Block - Landscaping
- 1 Driveway
 - 2 Green area
 - 3 Permeable block paving
 - 4 Boundary wall
 - 5 Permeable slab paving
 - 6 Electric sliding aluminium gate

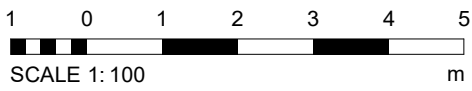

PROJECT	SCALE @ A1	DATE	BY	DATE
66 Radcliffe New Road	1 : 100	23 May 2023	ET	
CLIENT	STATUS	PROJECT NO.	DRAWING NO.	REV.
Bradley White	PLANNING	DA23013.	005.	
TITLE	NOTES			
Landscape - Existing and Proposed	THIS DRAWING MUST NOT BE REPRODUCED WITHOUT WRITTEN CONSENT OF DEBTAL ARCHITECTURE. ALL DIMENSIONS AND MATERIALS SHALL BE CHECKED AND CONFIRMED IN THE FIELD AND CORRECTED TO BE IN ACCORDANCE WITH THE DRAWING. ALL DIMENSIONS SHALL BE IN ACCORDANCE WITH CURRENT STATUTORY LEGISLATION, RELEVANT CODES OF PRACTICE AND PREVIOUS REQUIREMENTS. ALL DIMENSIONS ON THIS DRAWING ARE IN MILLIMETRES UNLESS OTHERWISE STATED.			