



UK
Planning
Maps

01856 898 022
www.UKPlanningMaps.com

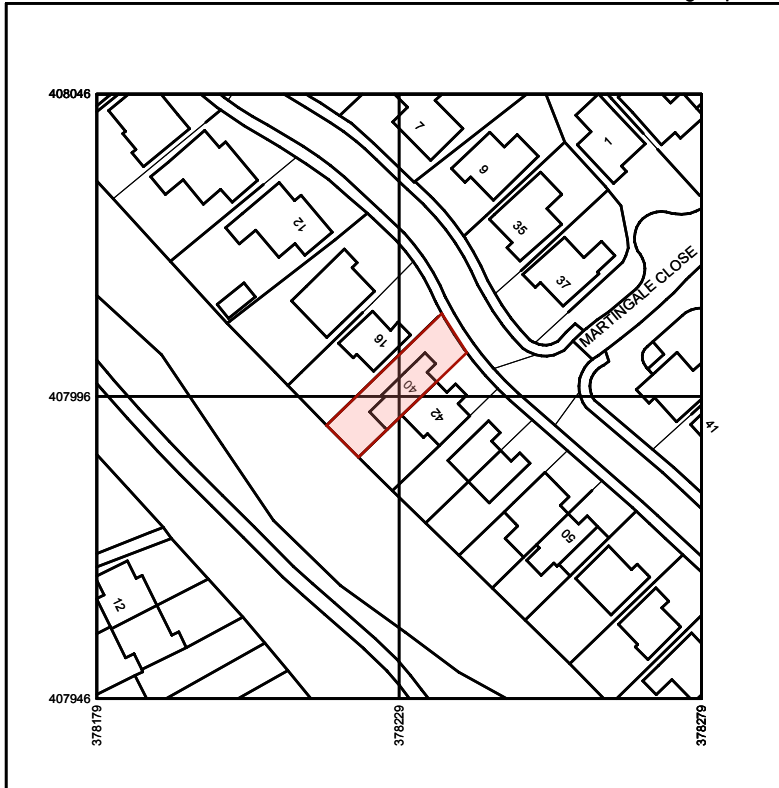

Produced on 04 January 2022 from the Ordnance Survey National Geographic Database and incorporating surveyed revision available at this date.
This map shows the area bounded by 378179 407946, 378279 407946, 378279 408046, 378179 408046, 378179 407946
Reproduction in whole or part is prohibited without the prior permission of Ordnance Survey.
Crown copyright 2022. Supplied by copla ltd trading as UKPlanningMaps.com a licensed Ordnance Survey partner (100054135).
Data licence expires 04 January 2023. Unique plan reference: v1c/732831/991185

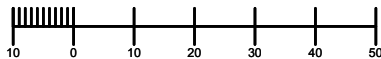

Existing O/S Site Location

scale 1: 1250 @ A4

DESIGN

greentop

old mount road
marsden
HD7 6NN

T: 07545 696911
E: design.email@mac.com

A4

Client Mr Paul Chalice		
Job Title 40 Shetland Drive - Extensions		
Site Address 40 Shetland Drive Radcliffe Manchester Lancs M26 4UH		
Drawing Name Site Location Plan		
Drawing Status Planning Stage		
Issue Date: 07.04.22		by : D Hobson
Drawing Scale as indicated		
Layout ID P.004	Status	Revision