
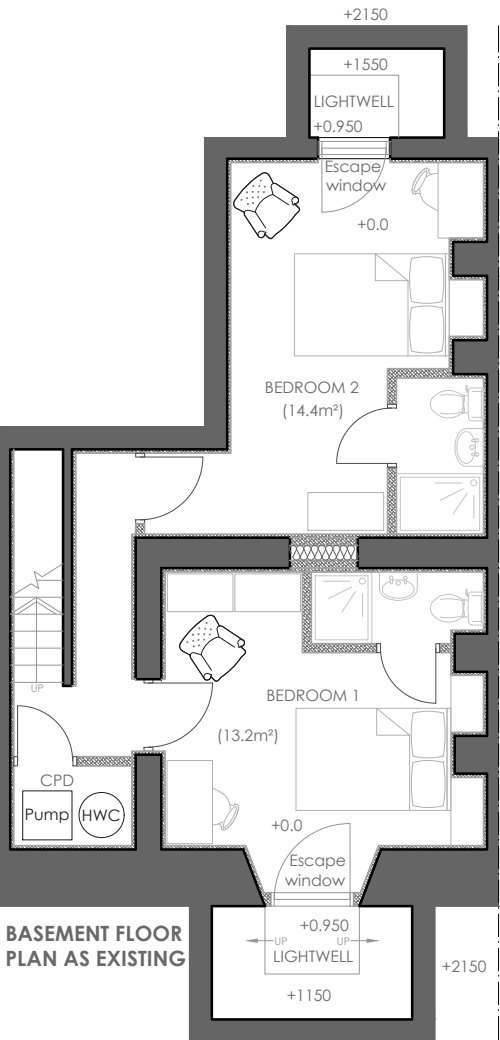
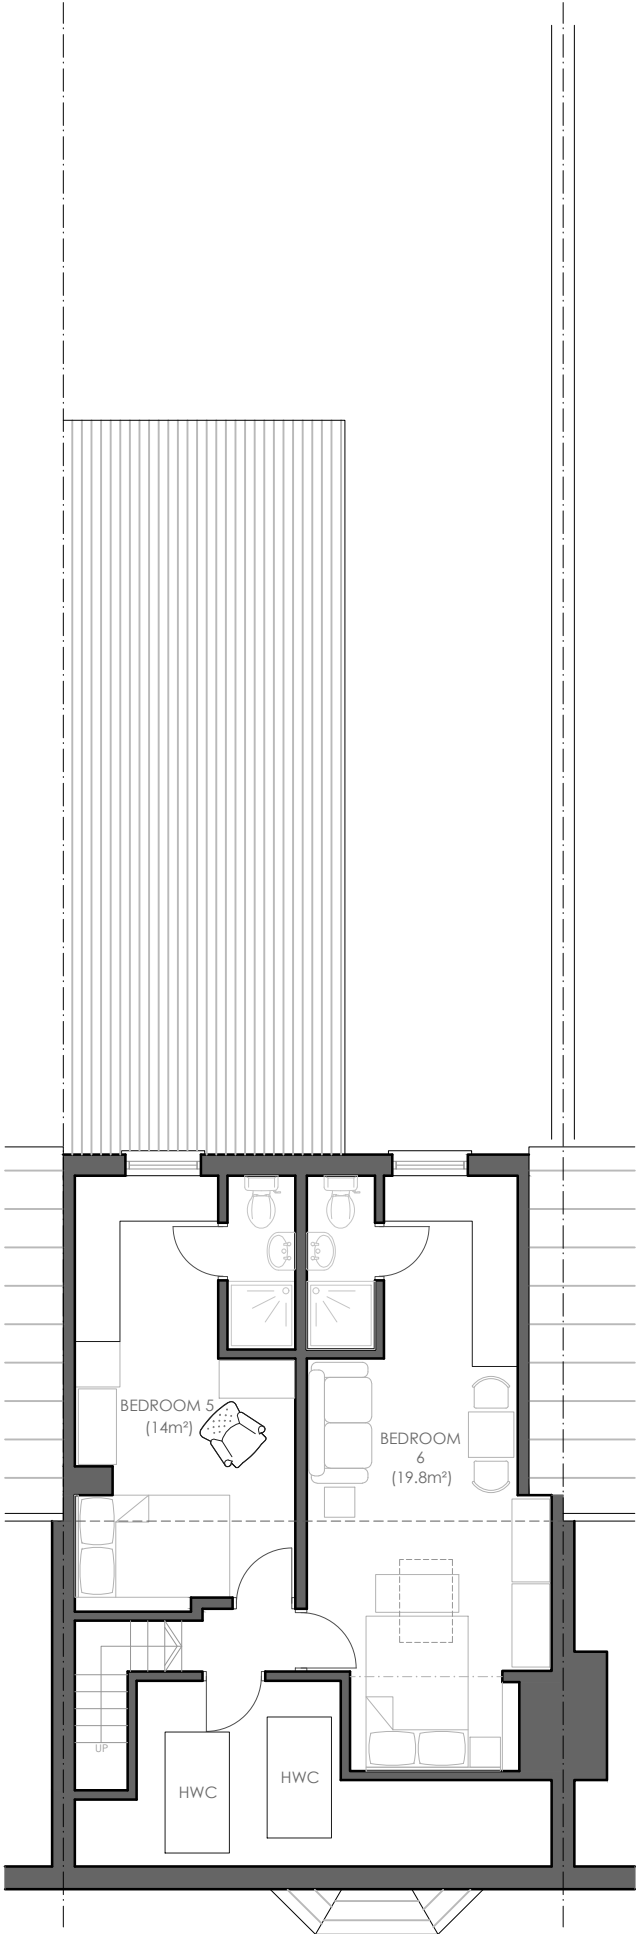
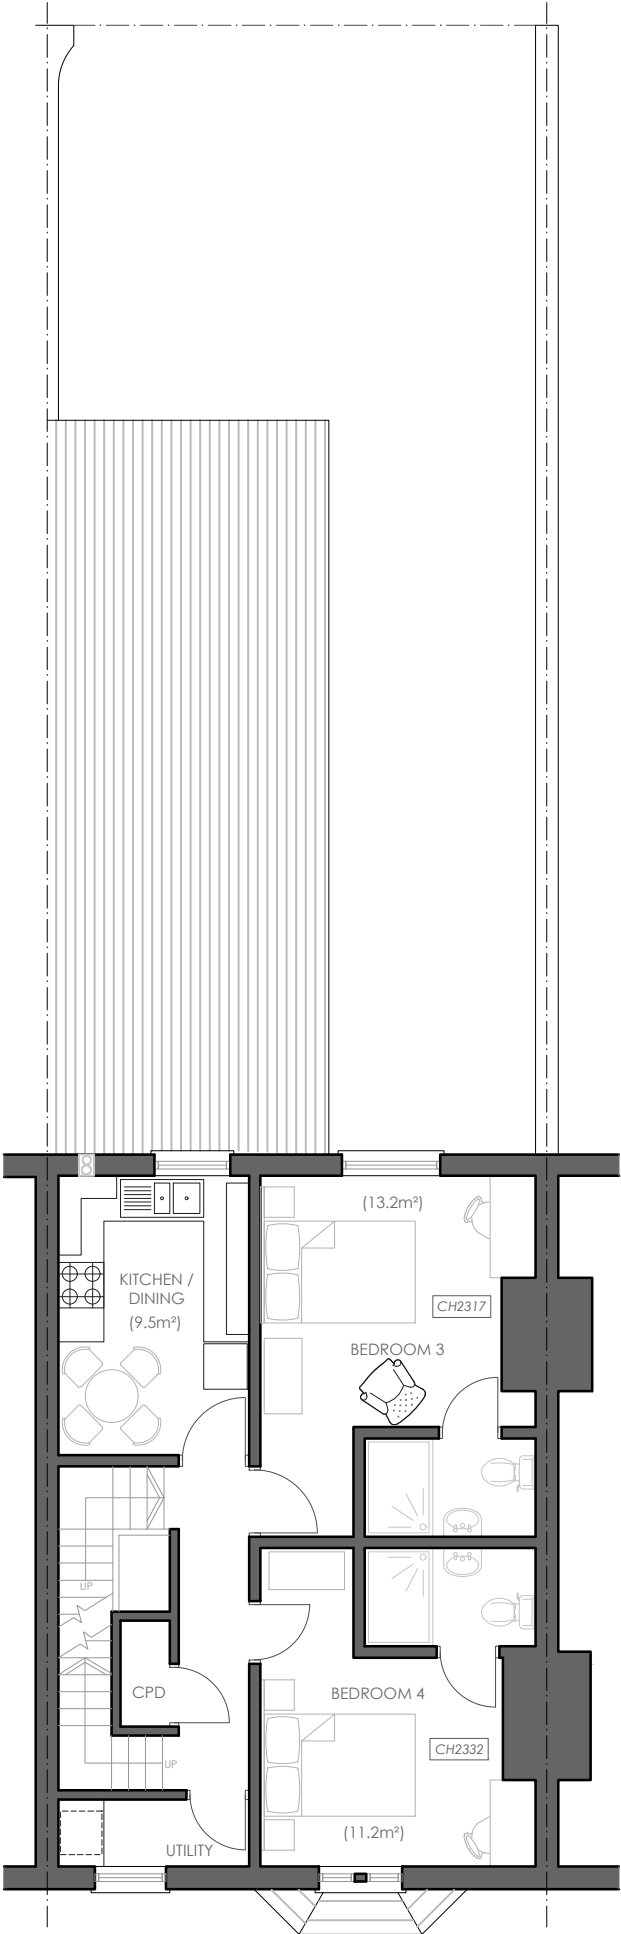


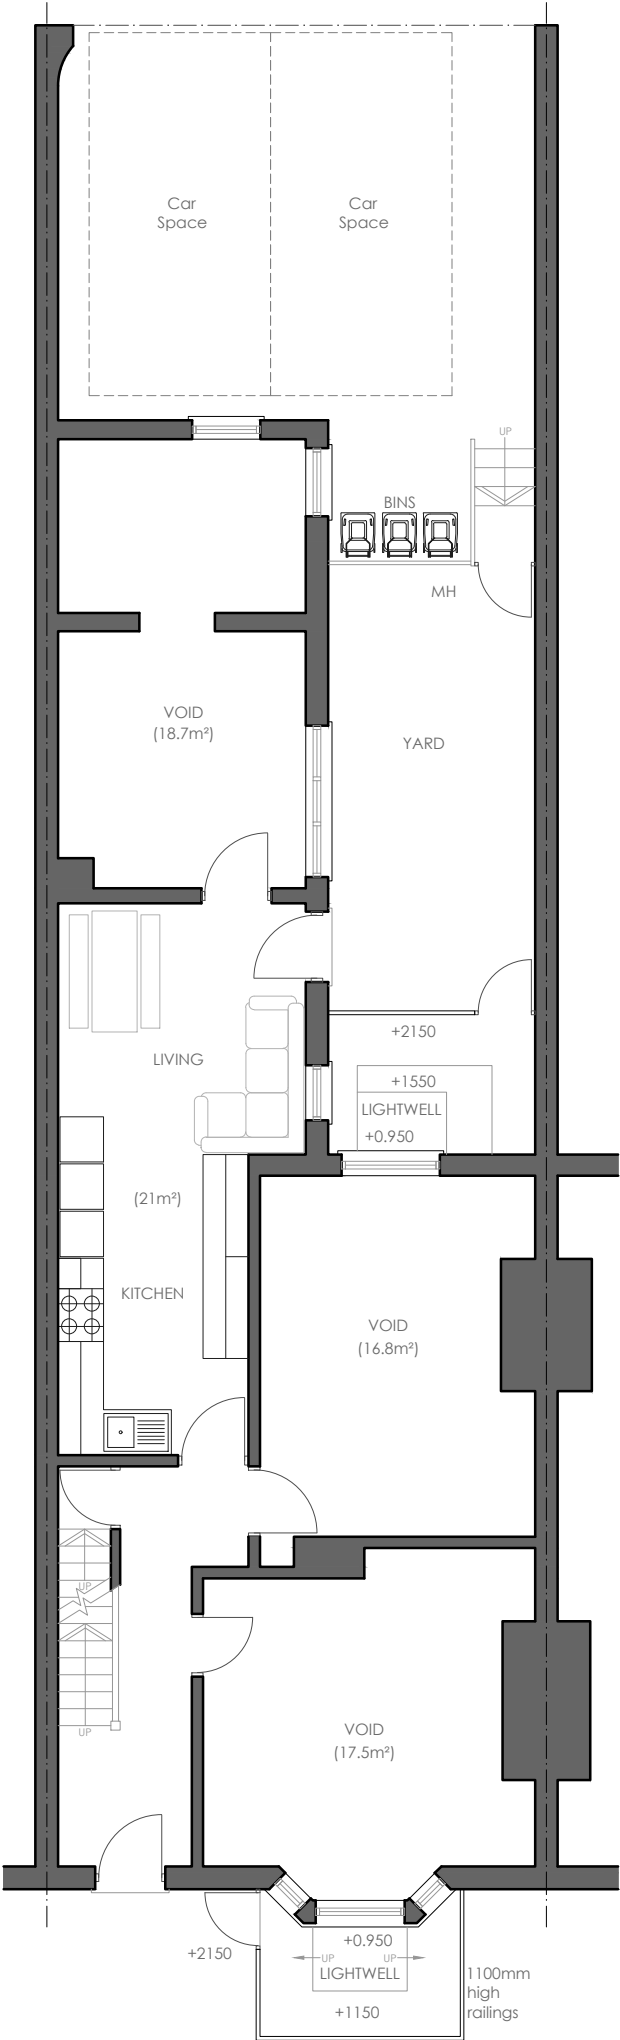

Tim Spencer

Associates

Design and Project Management Consultants

12 Manley Close

Holmes Chapel

Cheshire CW4 7HL

Tel Fax: 01477 549 254

E-mail: admin@timspencerassociates.co.uk

Project:

17 Belle Vue Terrace,
Bury, BL9 0SY

Description:

PLANS AS EXISTING

Job no:

TSA 0223

Scale:

A3@1/100

Drwg no:

004

Date:

9.12.23

Rev:

B

Drawing not to be scaled. Dimensions indicated must be checked on site prior to commencement of works. Any discrepancies to be reported immediately.