


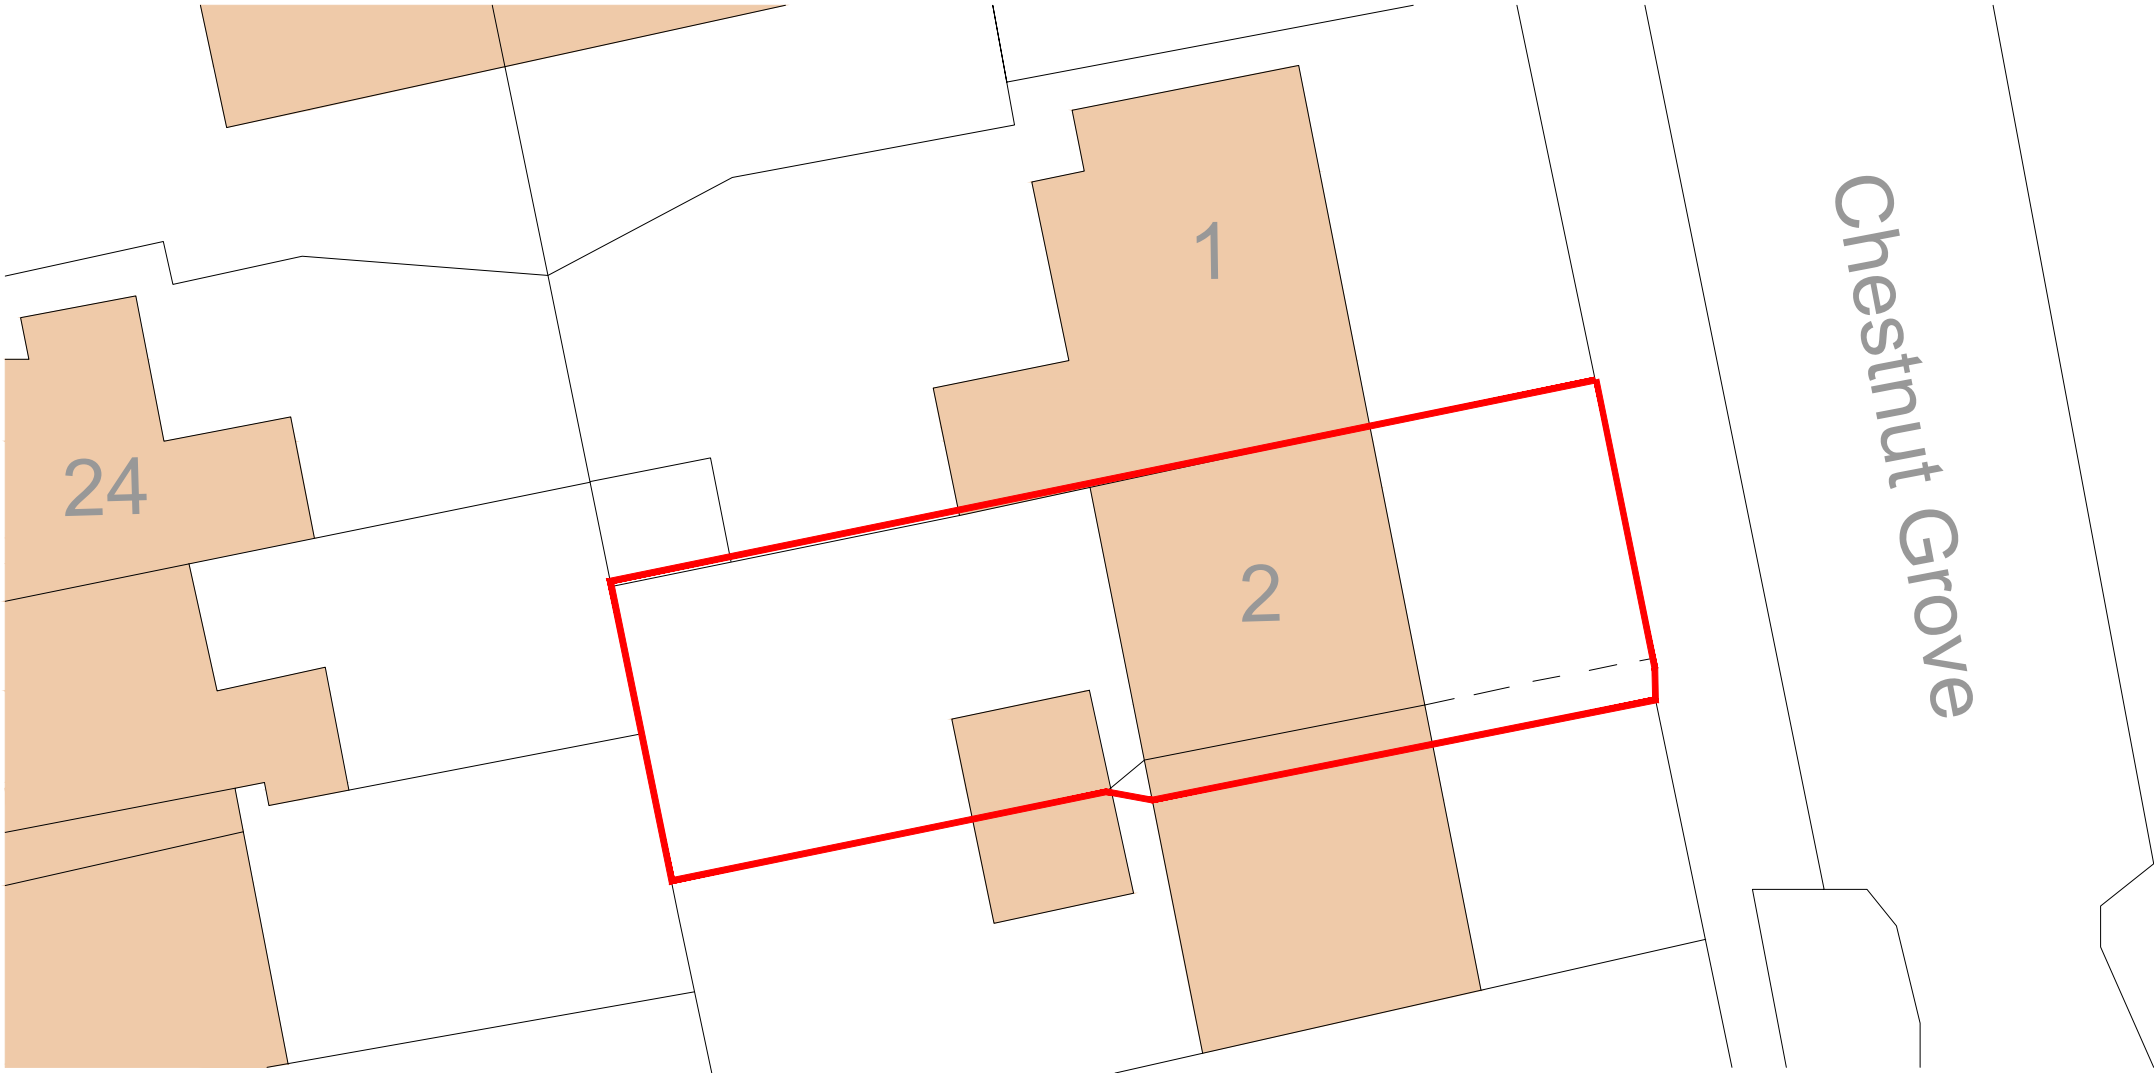

Site Plan 1:200@A3  
Proposed



**M1 Architecture Ltd**  
City Tower, New York St, Manchester M1 4BT  
[www.m1architecture.co.uk](http://www.m1architecture.co.uk)  
Telephone: 0330 311 9695

Loft Conversion  
2501  
2 Chestnut Grove

S1.