

Overview plan

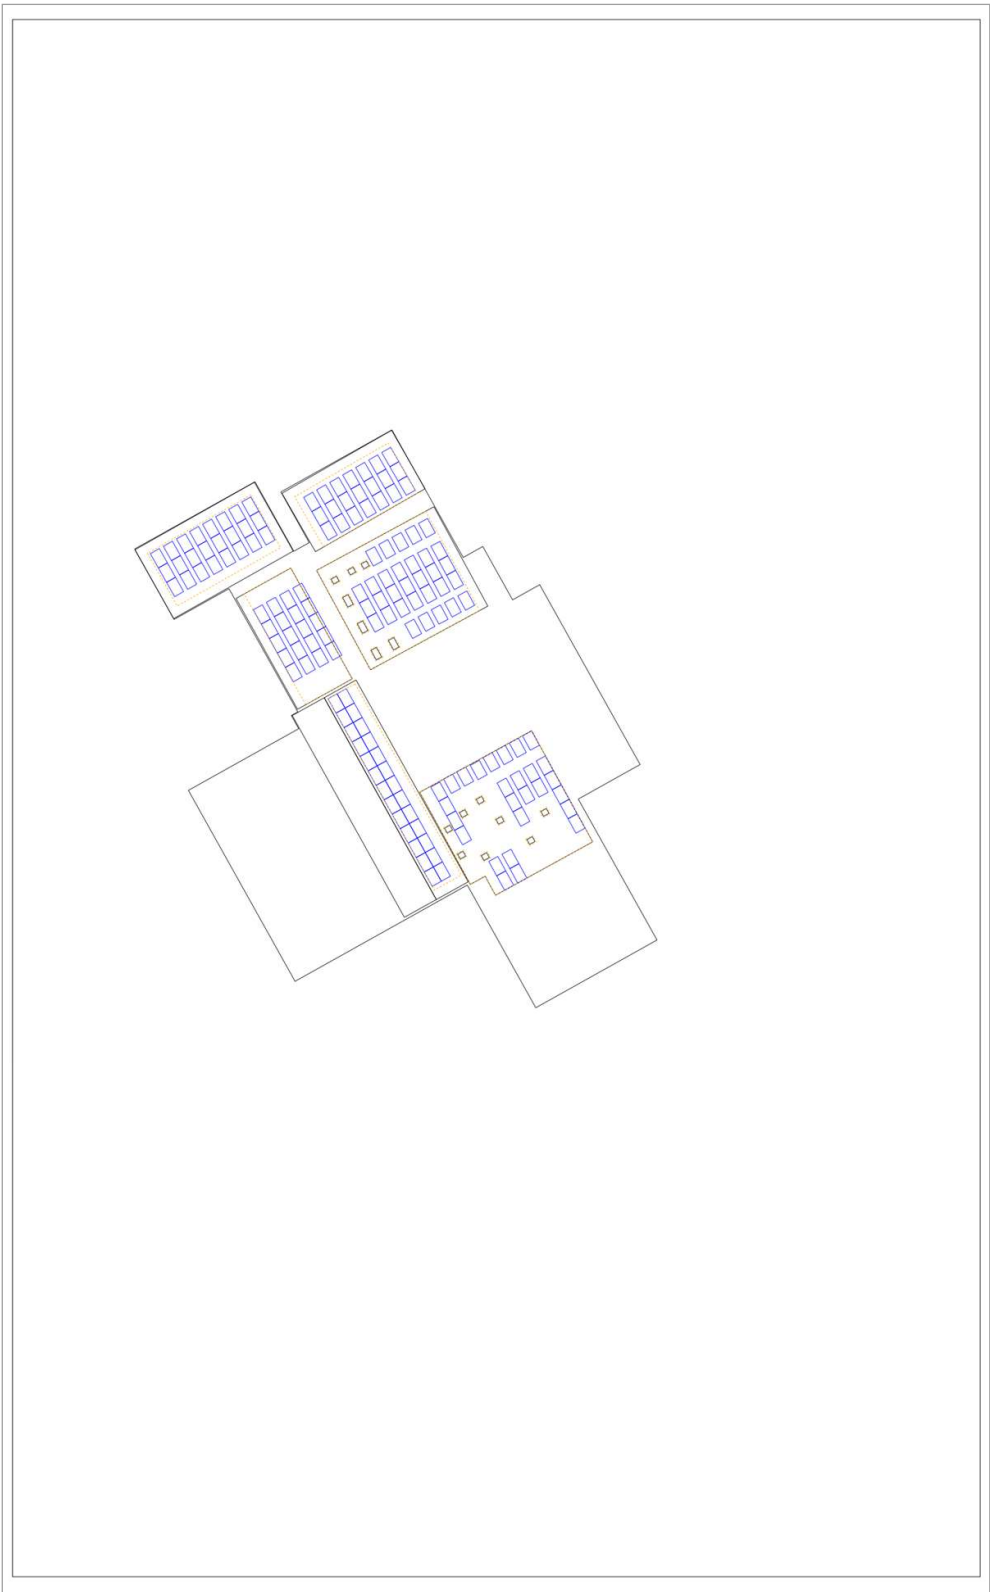


Figure: Overview plan

Dimensioning Plan

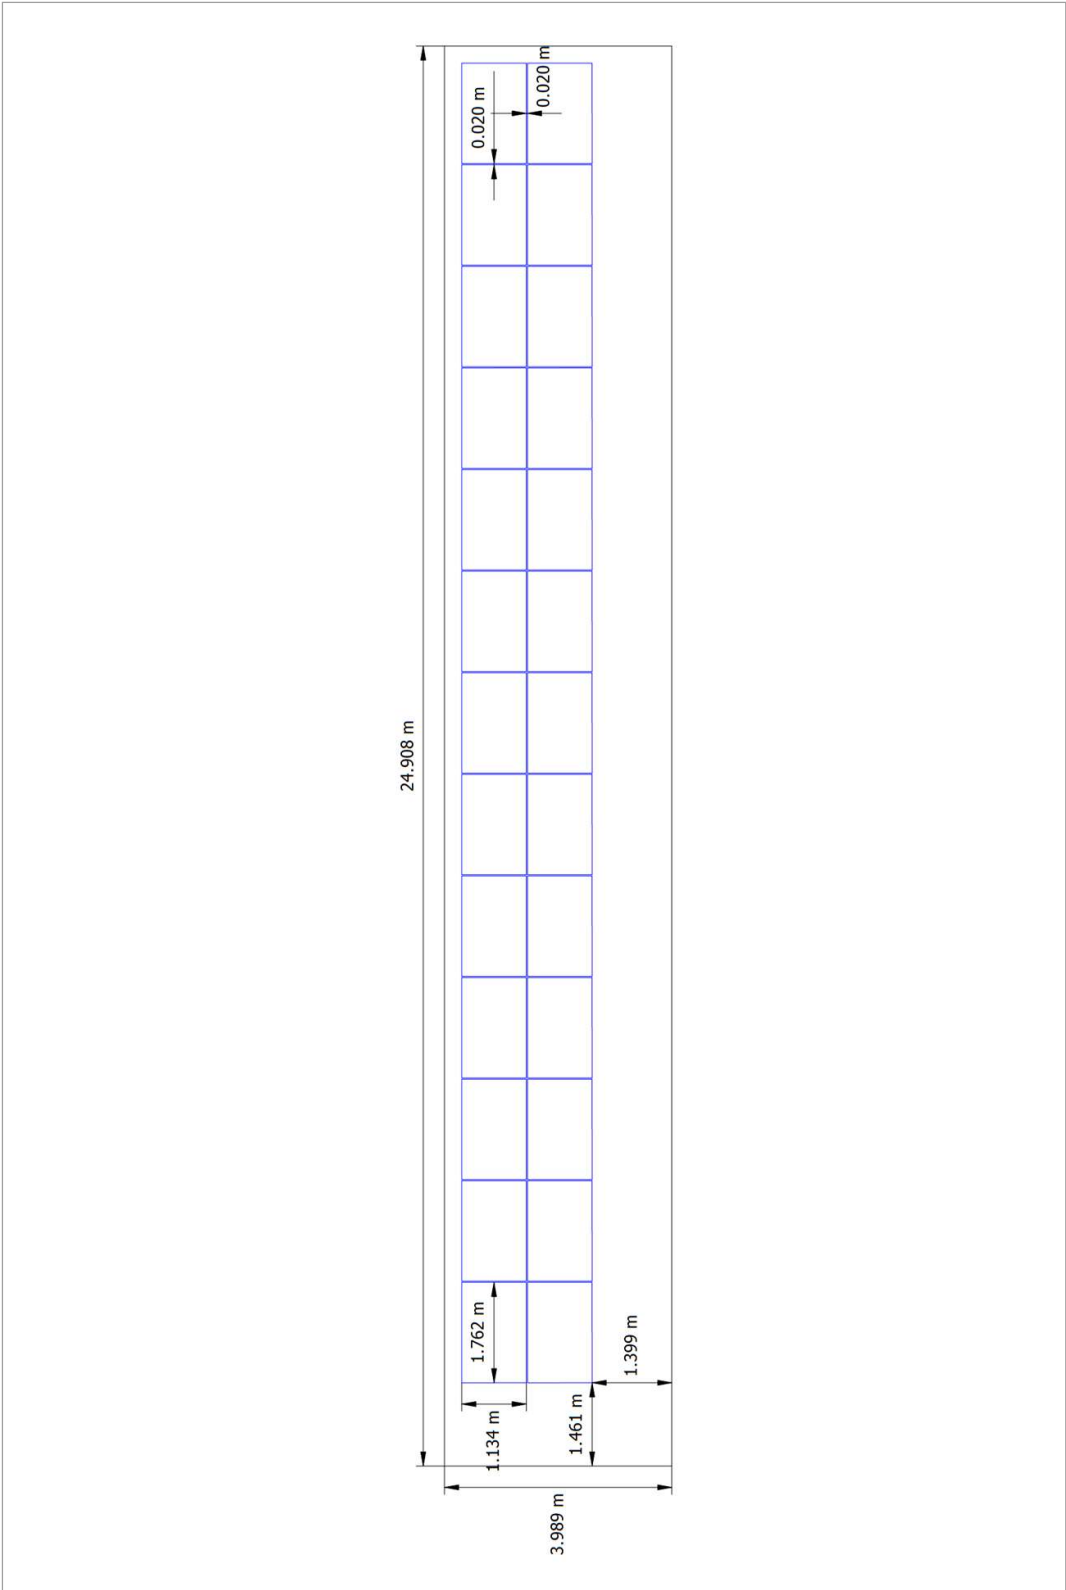


Figure: Building 02 - Roof Area Southeast

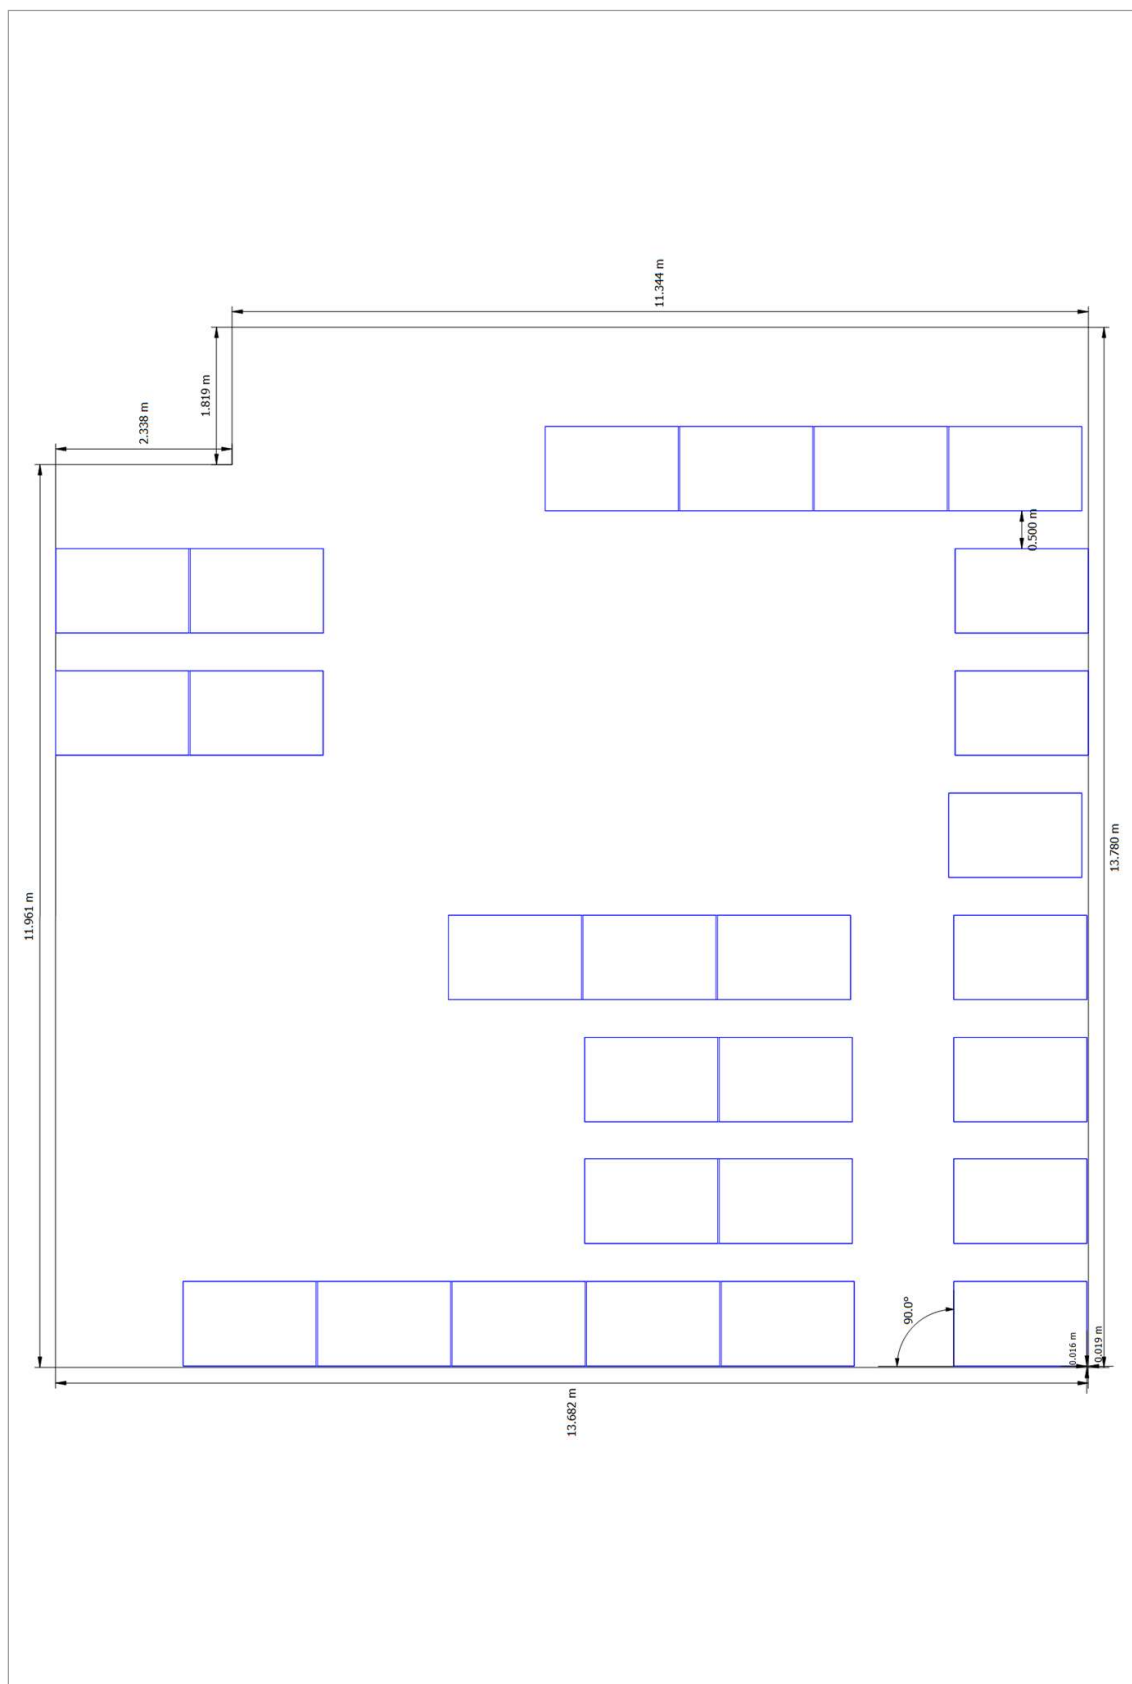


Figure: Arbitrary Building 03 - Mounting Surface Northeast

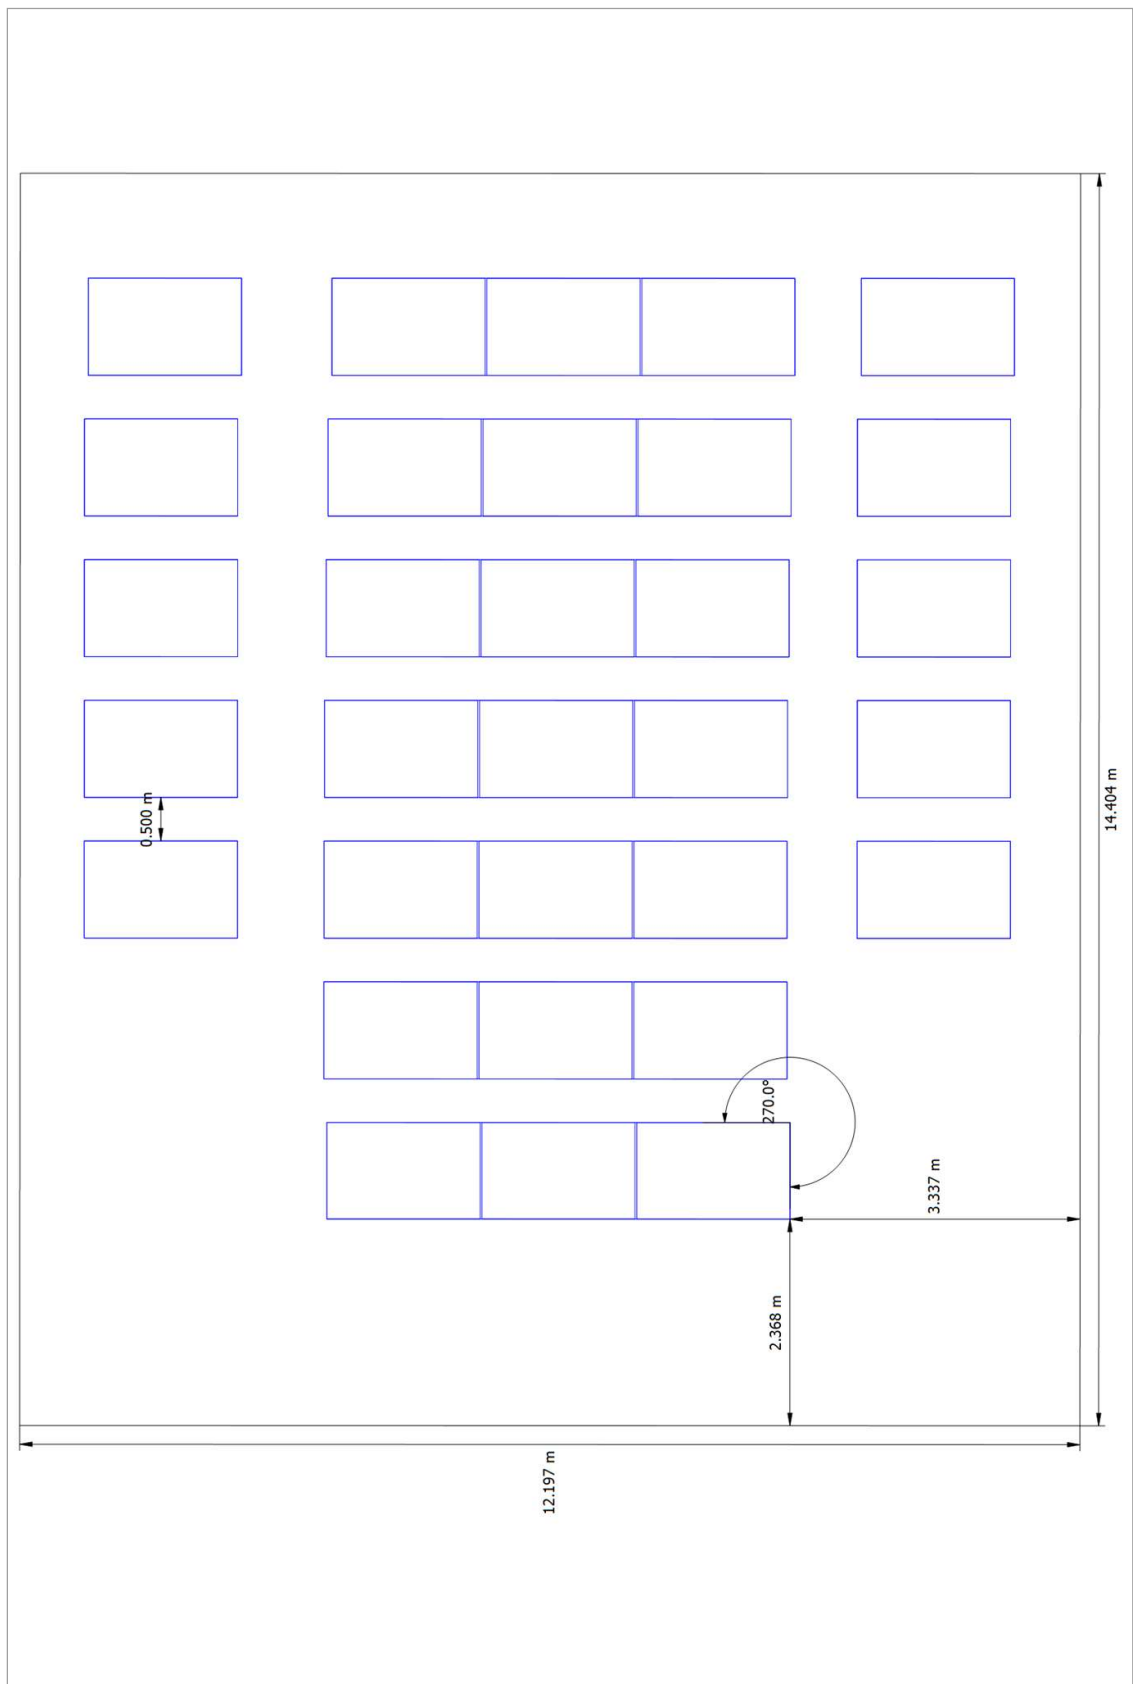


Figure: Arbitrary Building 05 - Mounting Surface Southwest

 


Figure: Arbitrary Building 06 - Mounting Surface Southeast

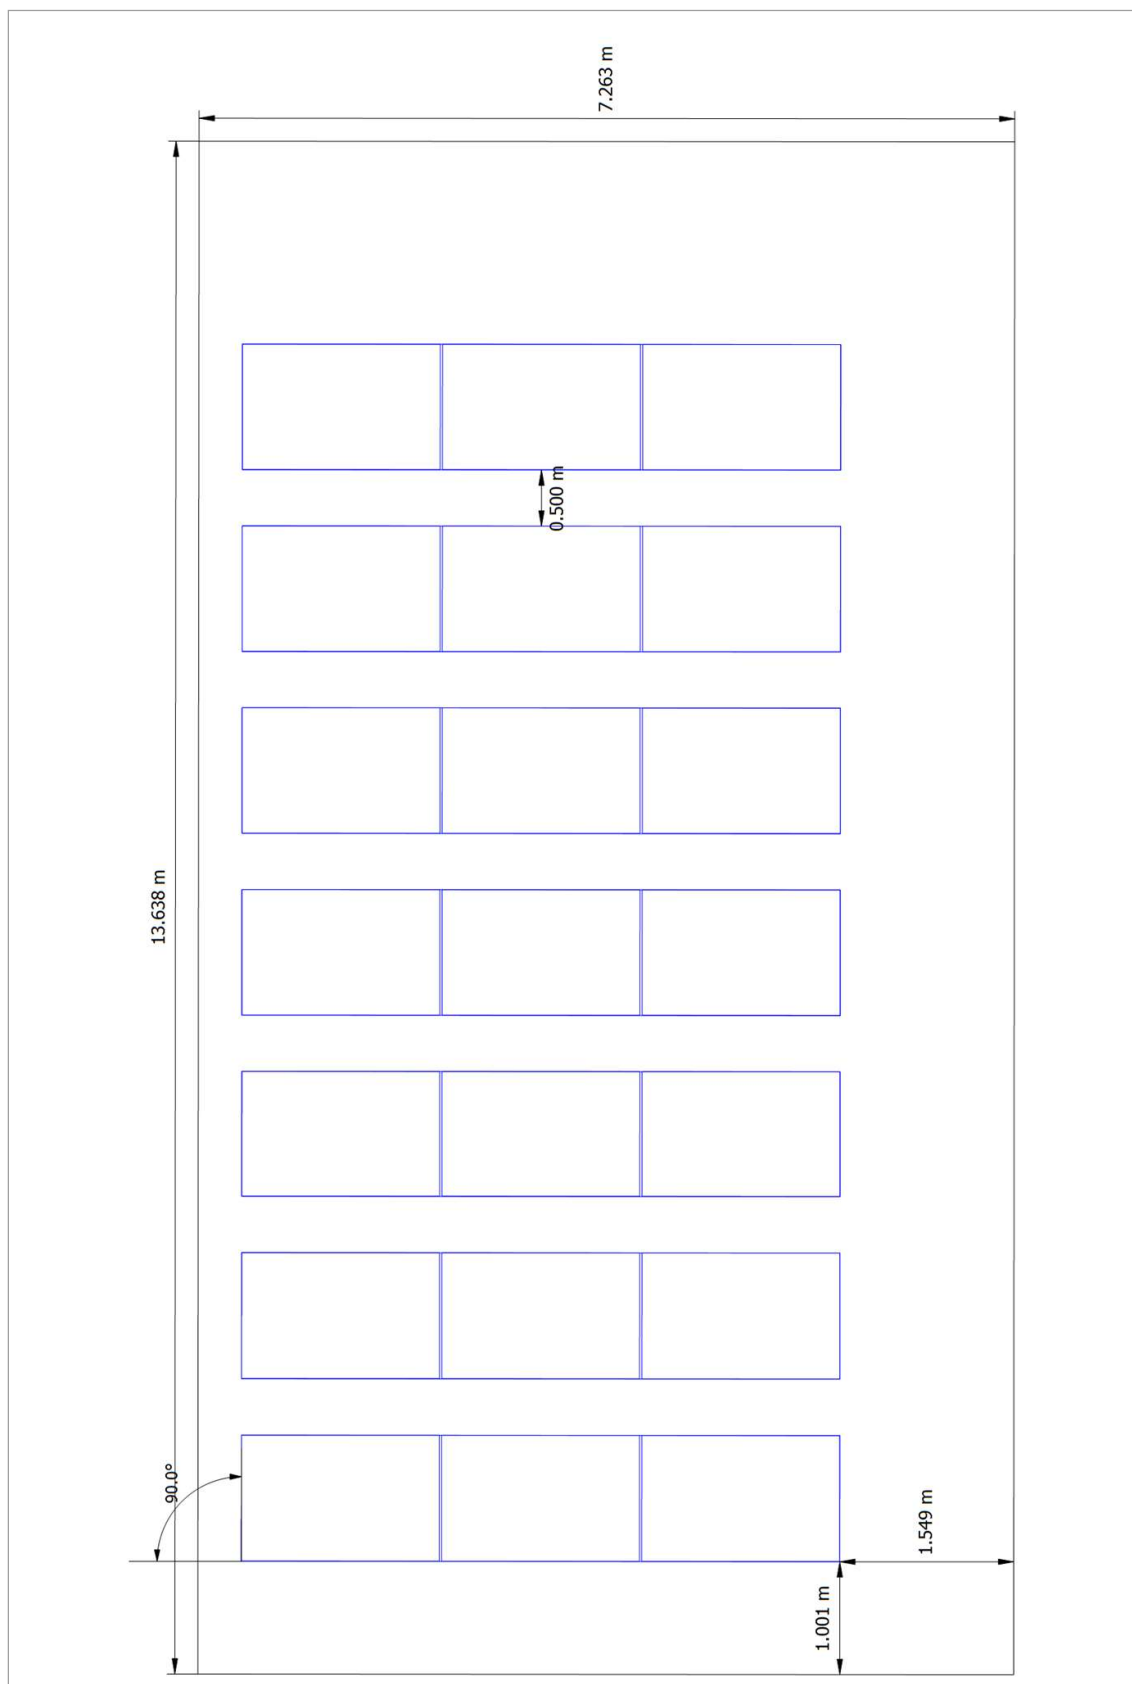


Figure: Arbitrary Building 04 - Mounting Surface Northeast

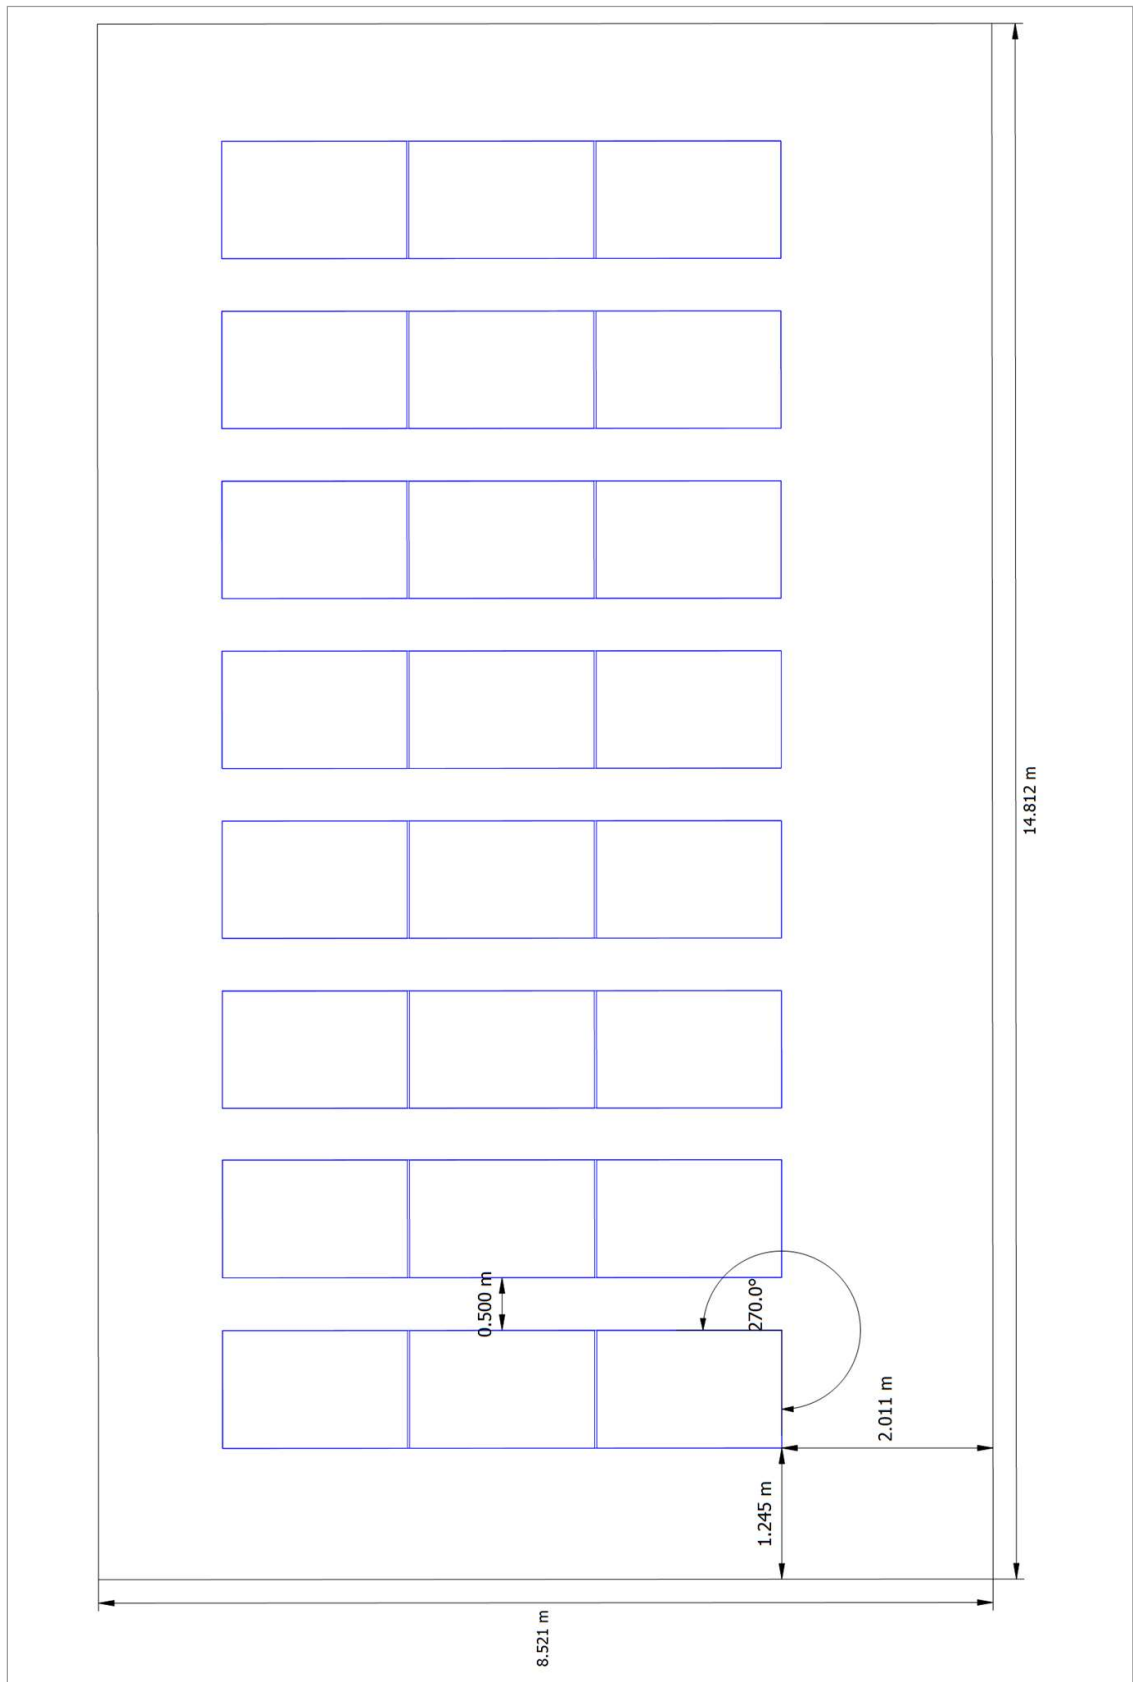


Figure: Arbitrary Building 07 - Mounting Surface Southwest