
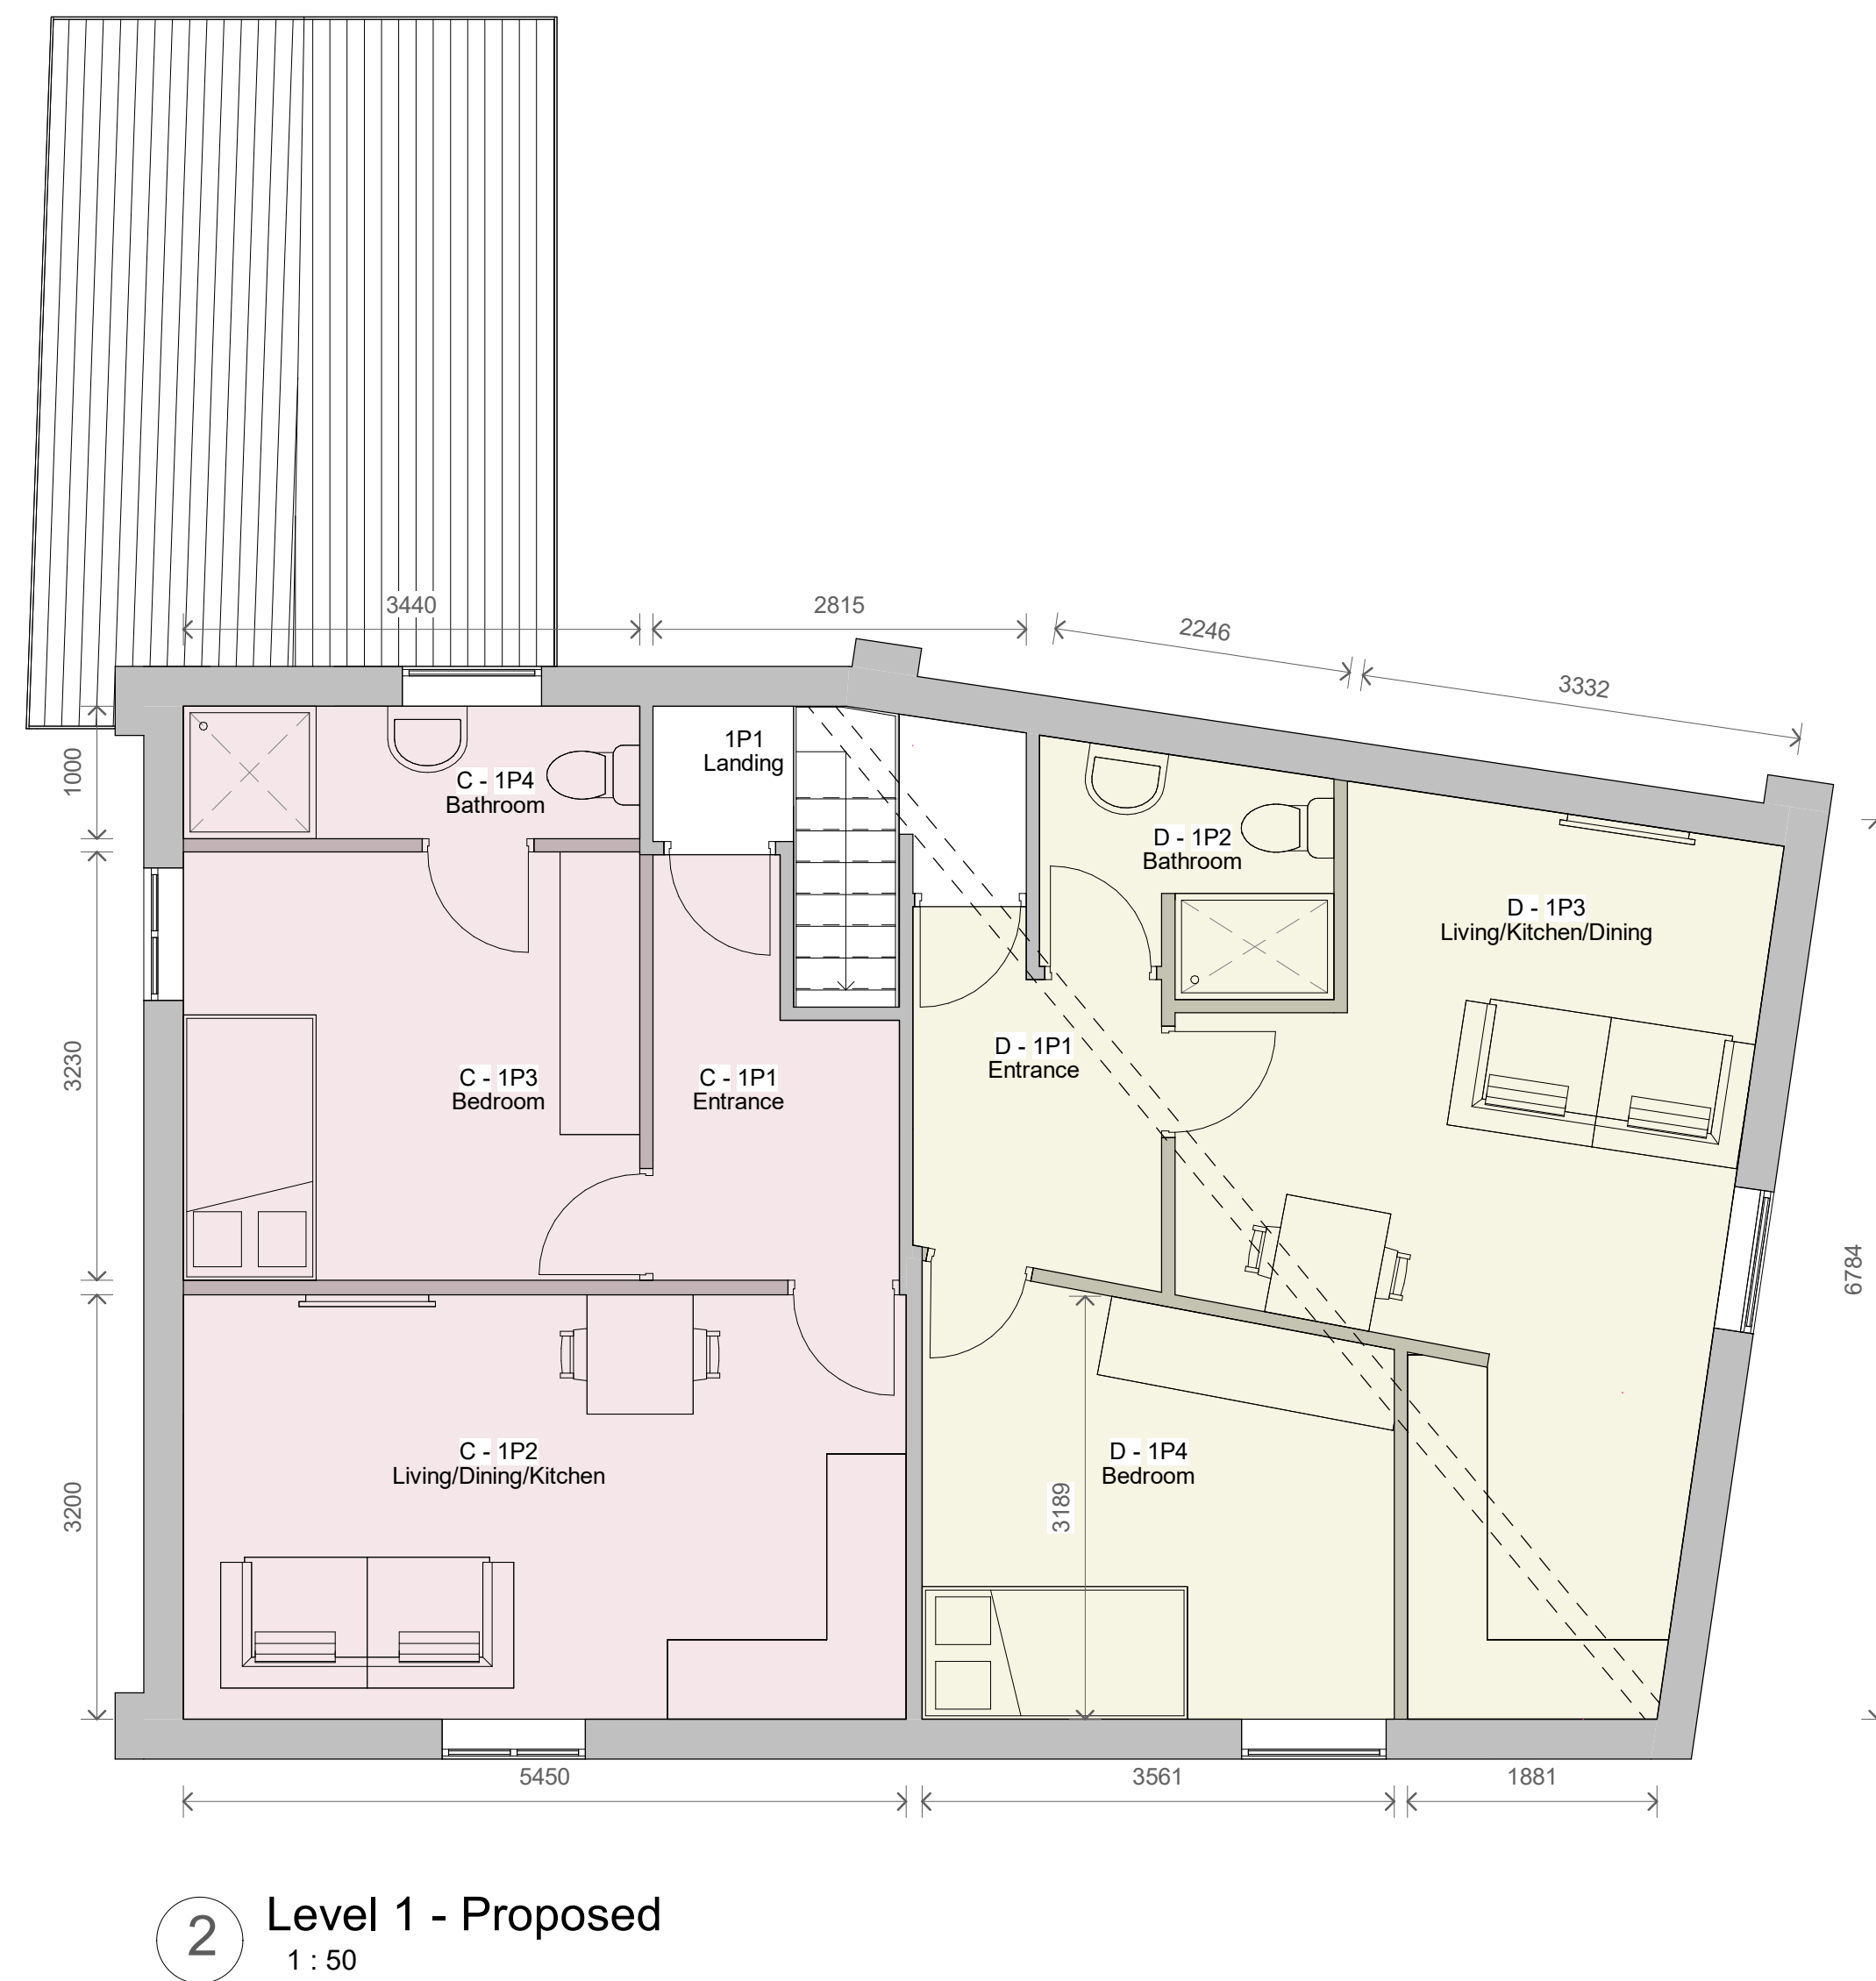


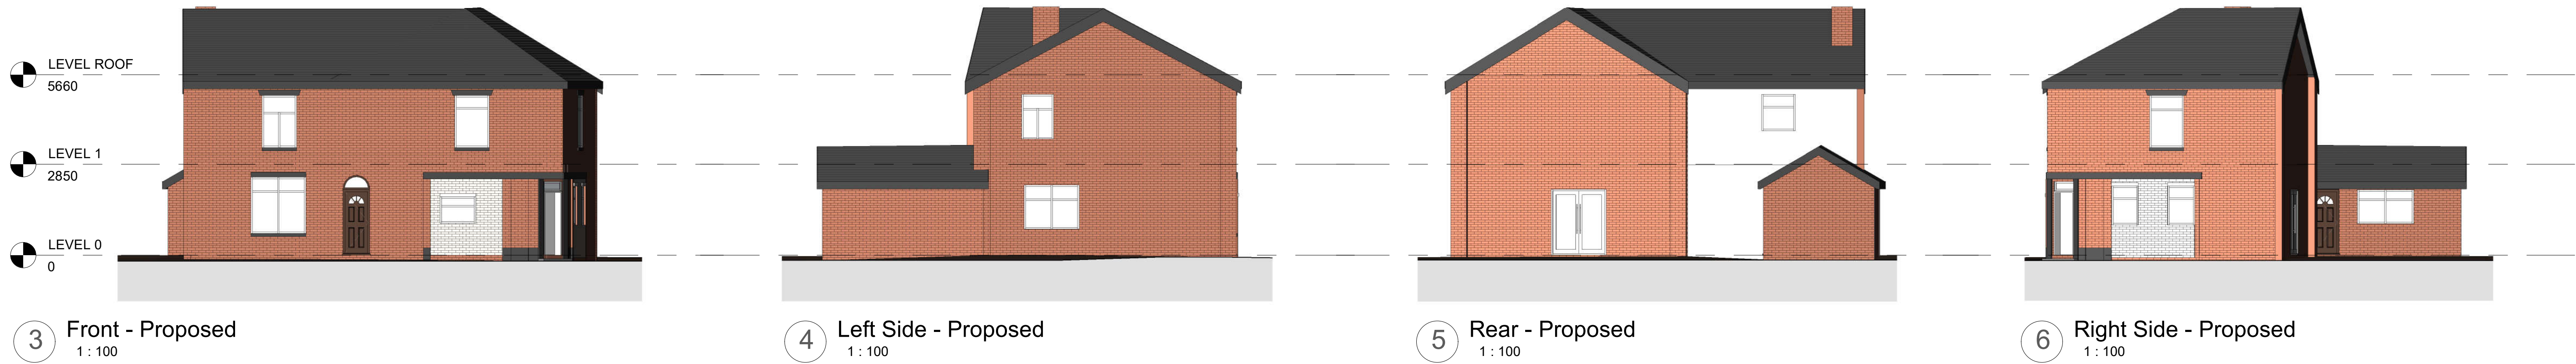

Apartment Sizes:

Apartment A : 46.2 SQM
Apartment B : 44.6 SQM
Apartment C : 38.1 SQM
Apartment D : 41.17 SQM

3	PLANNING	04/04/2023
2	Revised Design	16/08/2022
1	Dimensions	05/08/2022
No.	Description	Date

PROJECT 21 Ainsworth Road, Radcliffe		
TITLE Proposed Plans and Elevations		
CLIENT Reich		
STATUS PLANNING		
DRAWN BY GJ	DATE 03/08/2022	SCALE (@ A1) As indicated
PROJECT NUMBER GSS22074	DRAWING NUMBER 003	REV 3
GOLD SKETCH S T U D I O S www.goldsketch.co.uk info@goldsketch.co.uk 0161 792 9595		
NOTES © COPYRIGHT ALL RIGHTS RESERVED. THIS DRAWING MUST NOT BE REPRODUCED WITHOUT PRIOR WRITTEN CONSENT. DRAWING TO BE USED FOR THE STATUS INDICATED ONLY. NO CONFIRMED ON SITE. ANY DISCREPANCIES TO BE REPORTED TO THE ALL DIMENSIONS ARE TO FACE UNLESS OTHERWISE SPECIFIED. ALL WORK AND MATERIALS TO BE IN ACCORDANCE WITH CURRENT BUILDING REGULATIONS, RELEVANT CODES OF PRACTICE AND BRITISH STANDARDS. ALL DIMENSIONS ON THIS DRAWING ARE IN MILLIMETRES UNLESS OTHERWISE STATED.		

