



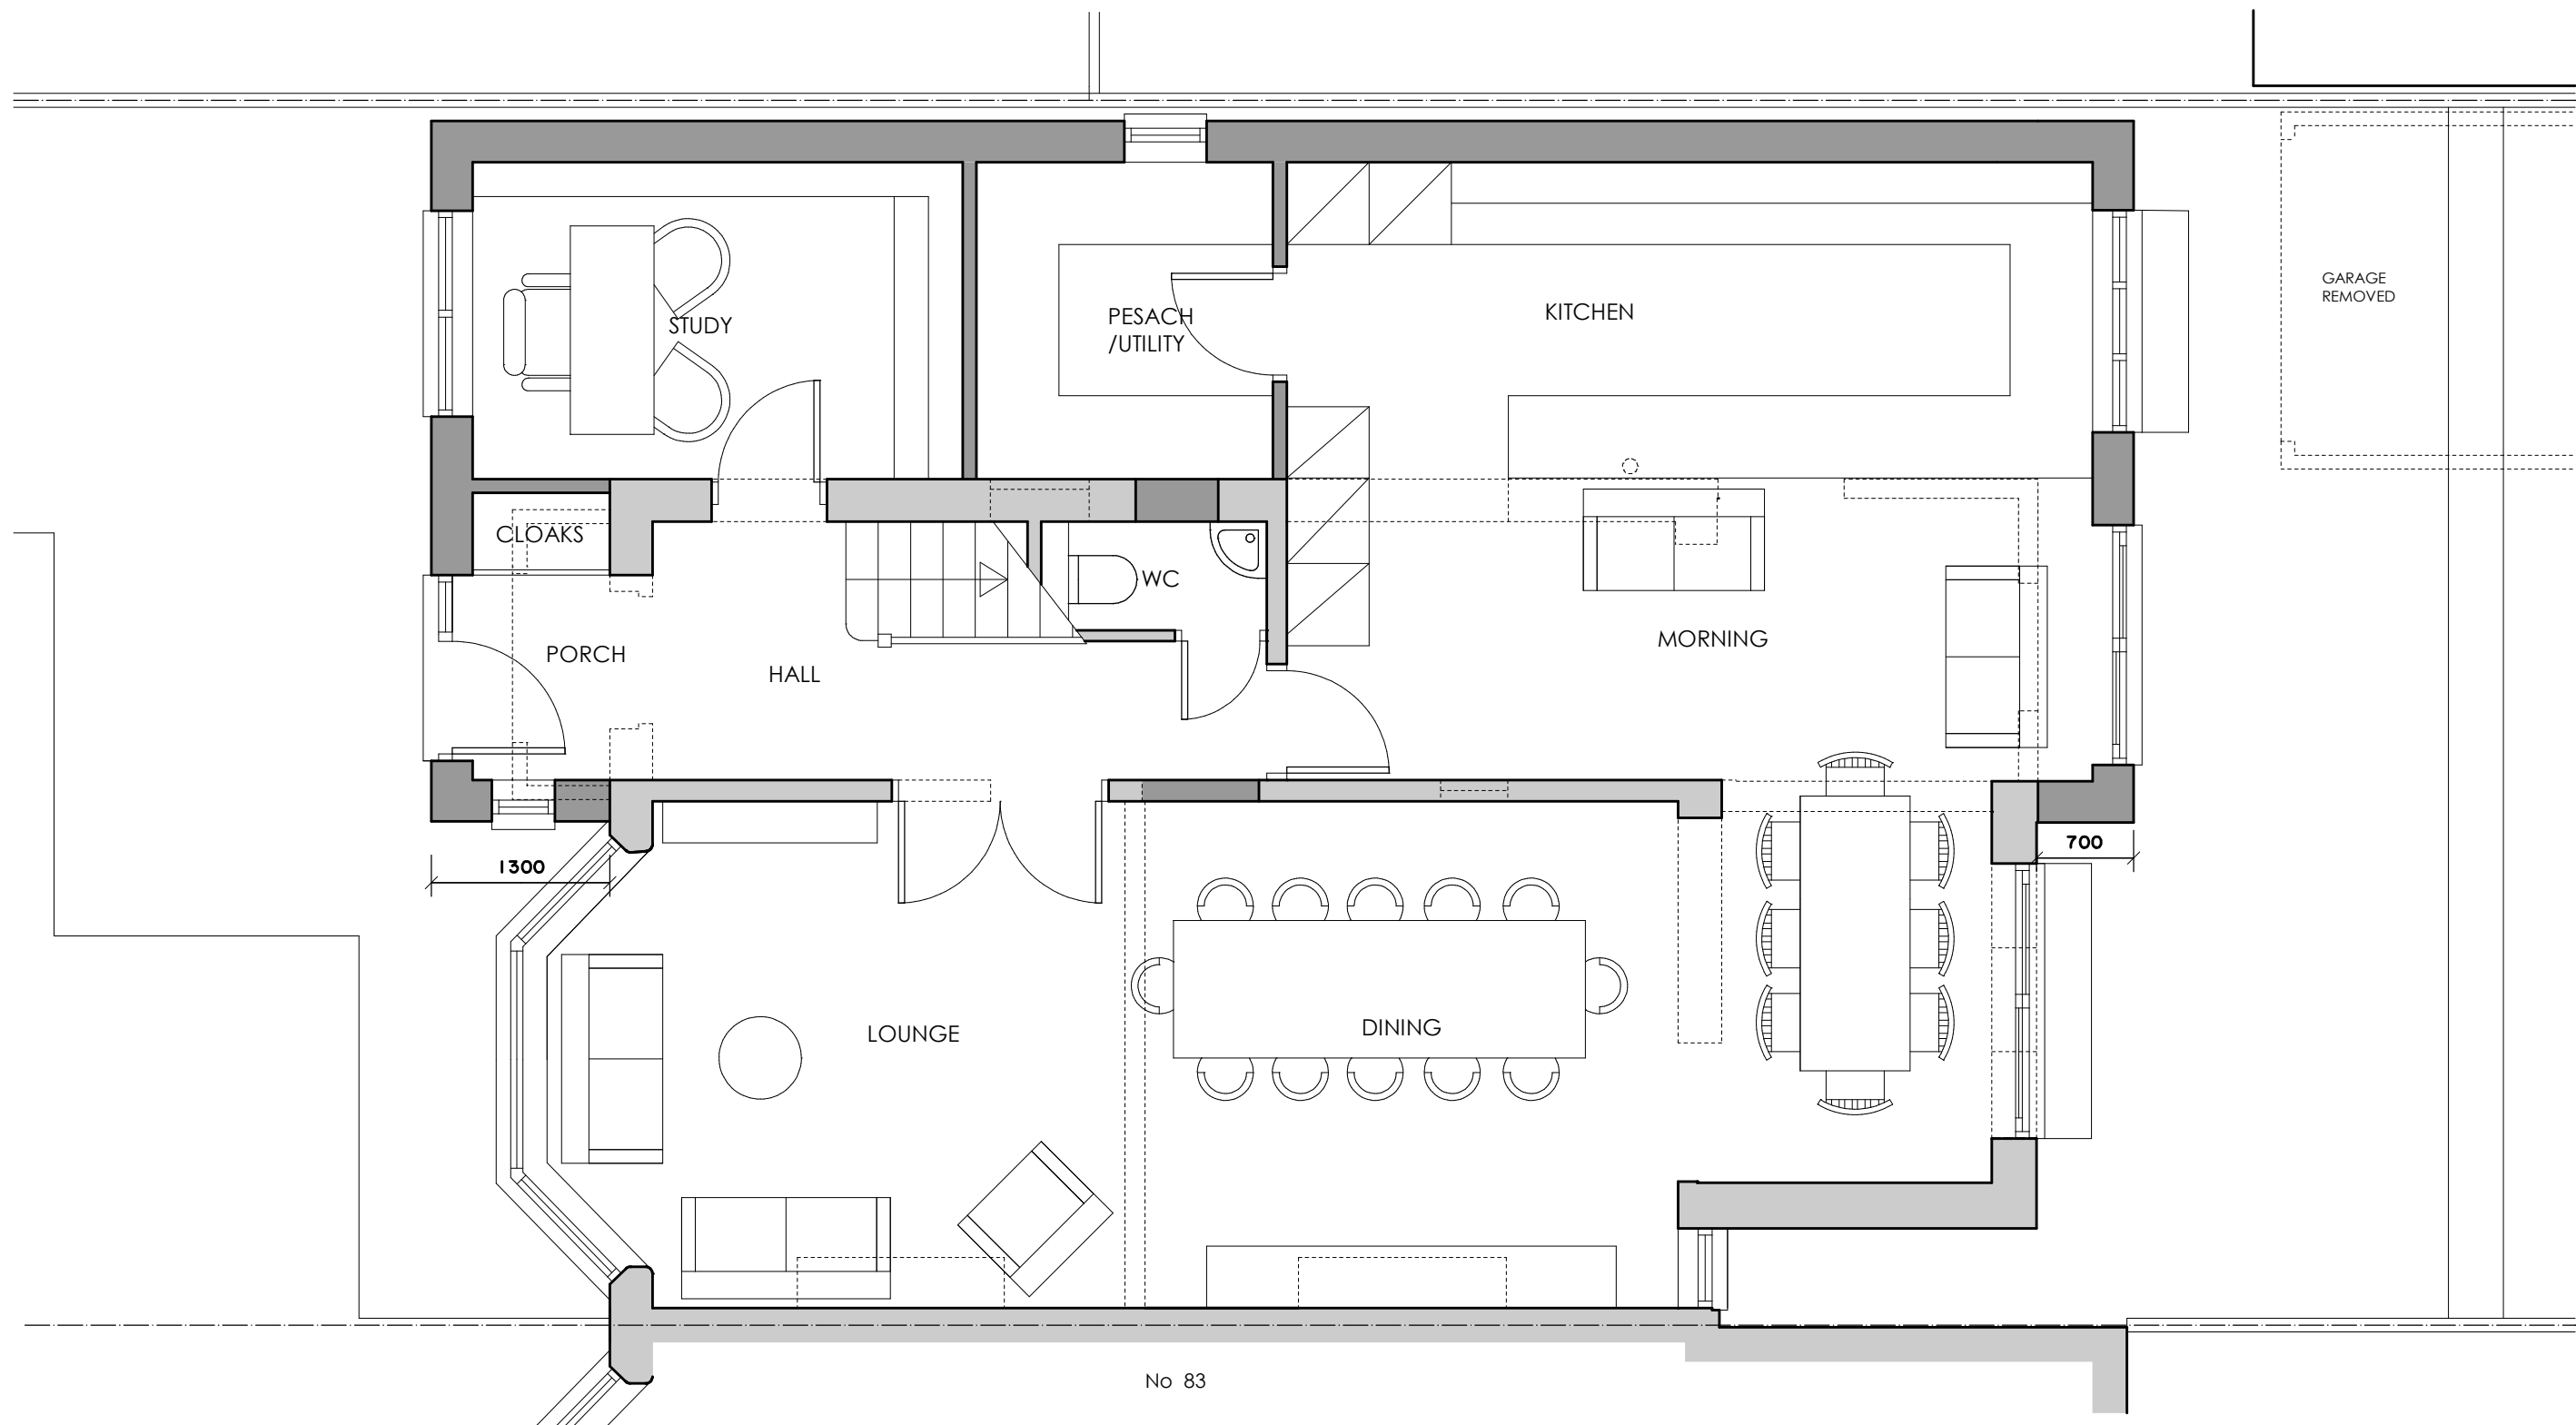

TITLE	PROPOSED GROUND FLOOR PLAN	DWG	2113. P 1	REV	
PROJECT	PROPOSED EXTENSION	SCALE @ A3	1 : 50	DATE	12. 12. 2021
	81 BURY OLD ROAD		PRESTWICH M25 0FG		

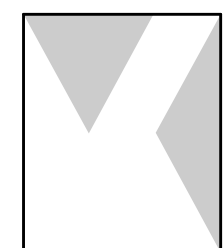

MICHAEL KATZ
 DIP ARCH
 REGISTERED ARCHITECT
 1 DEANERY GARDENS
 SALFORD M7 4WT
 T: 0161 792 7256
 M: 07976 210 641
 E: mprkatz1@gmail.com