


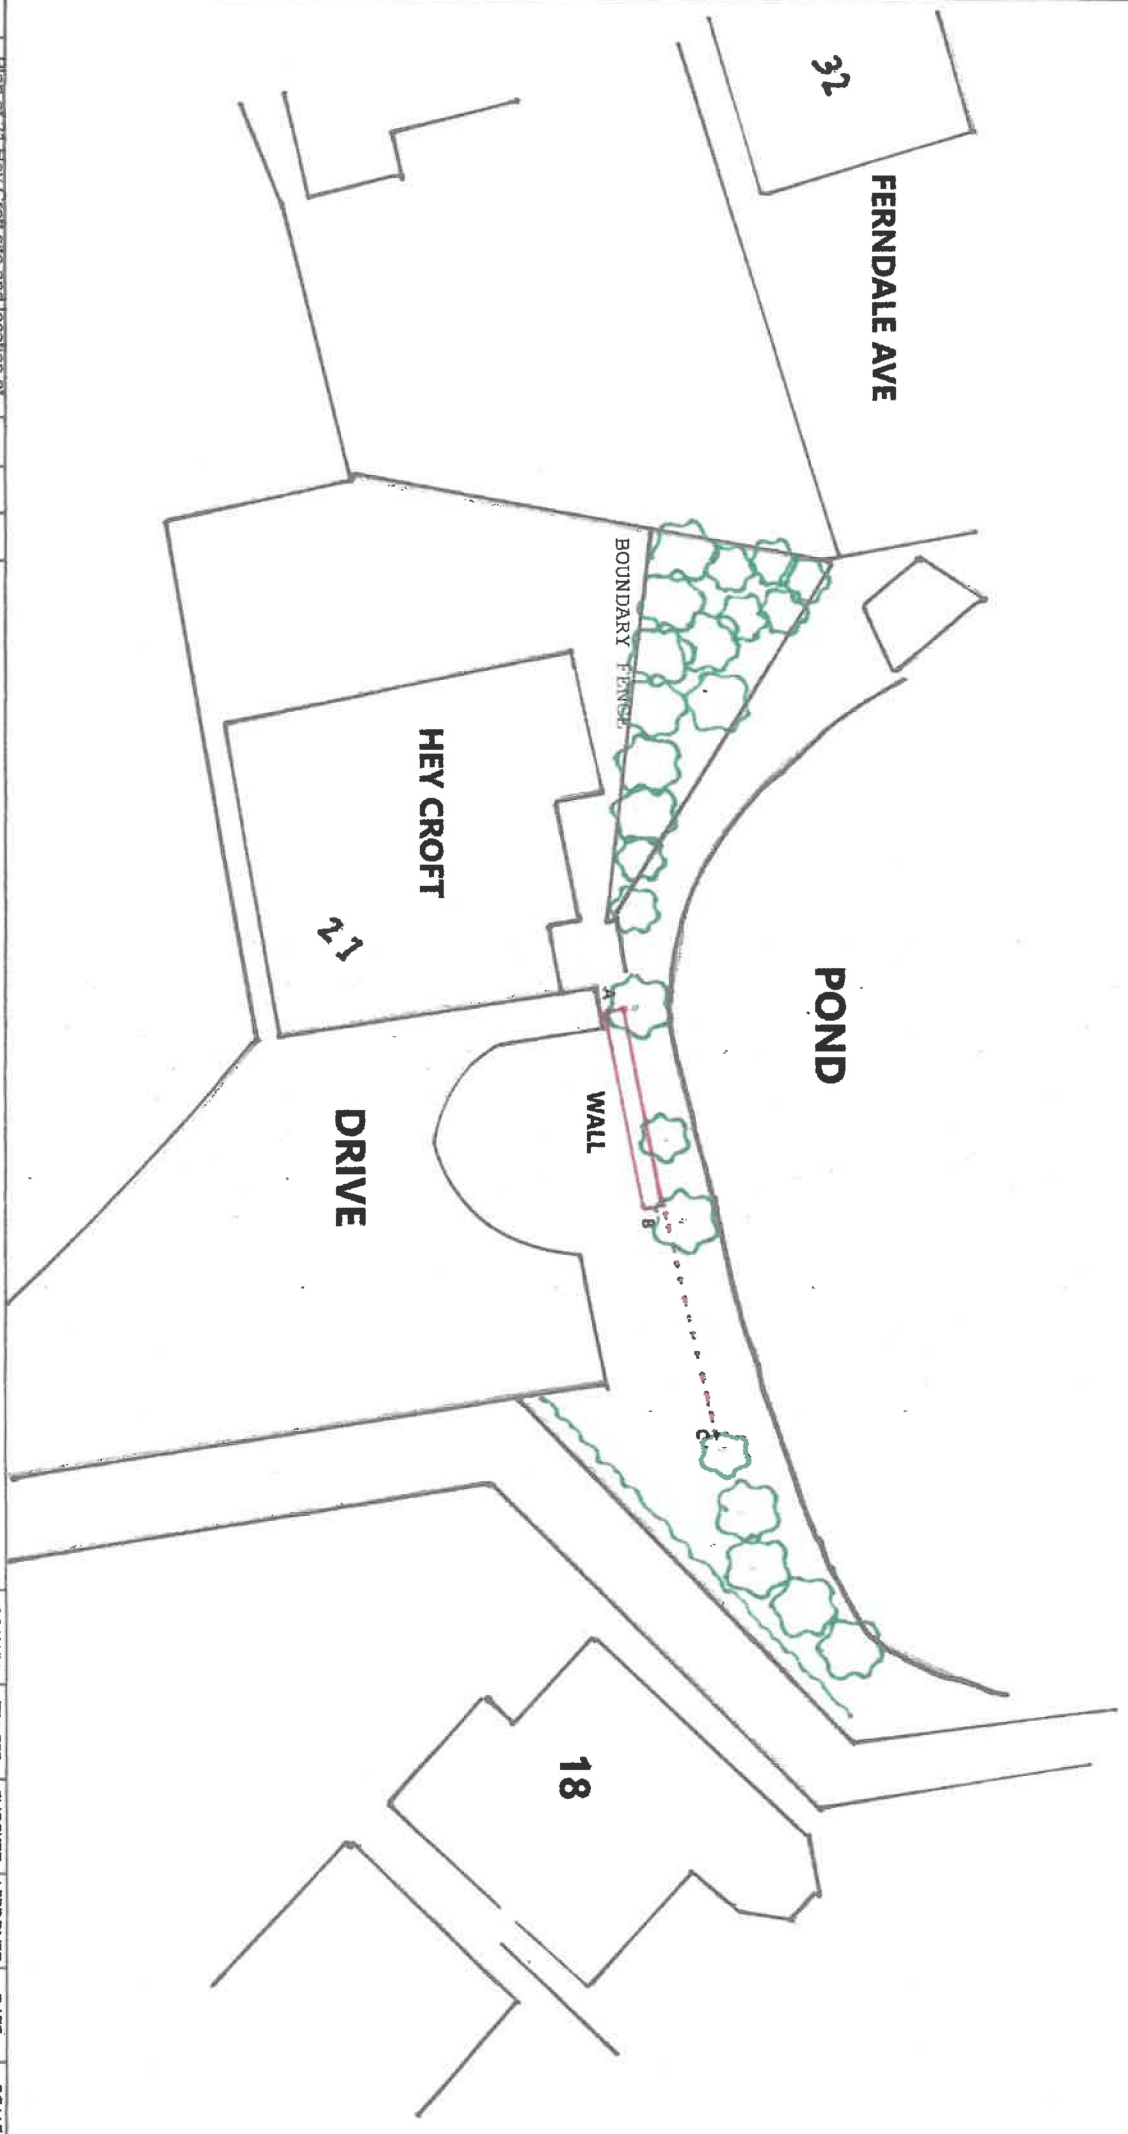

|                                                                                                   |             |      |      |      |  |  |  |  |  |
|---------------------------------------------------------------------------------------------------|-------------|------|------|------|--|--|--|--|--|
| Plan of 21 Hey Croft site and location of proposed position of flood barrier/soil retention wall. |             |      |      |      |  |  |  |  |  |
| No.                                                                                               | DESCRIPTION | CHKD | APPD | DATE |  |  |  |  |  |
| REVISIONS                                                                                         |             |      |      |      |  |  |  |  |  |

|                    |        |         |          |          |       |
|--------------------|--------|---------|----------|----------|-------|
| DRAWN              | TRACED | CHECKED | APPROVED | DATE     | SCALE |
|                    |        |         |          | 21.06.23 | 1:300 |
| DRAWING No. 1 Plan |        |         |          |          |       |