


Copyright of this drawing is vested in BMJ Architectural and it must not be copied or reproduced without written consent. All rights reserved. No part of this drawing may be reproduced, stored in a retrieval system, or transmitted in any form or by any means, electronic, mechanical, photocopying, recording, or by any information storage and retrieval system, without prior written permission from BMJ Architectural.




GROSVENOR STREET ELEVATION



WATER STREET ELEVATION

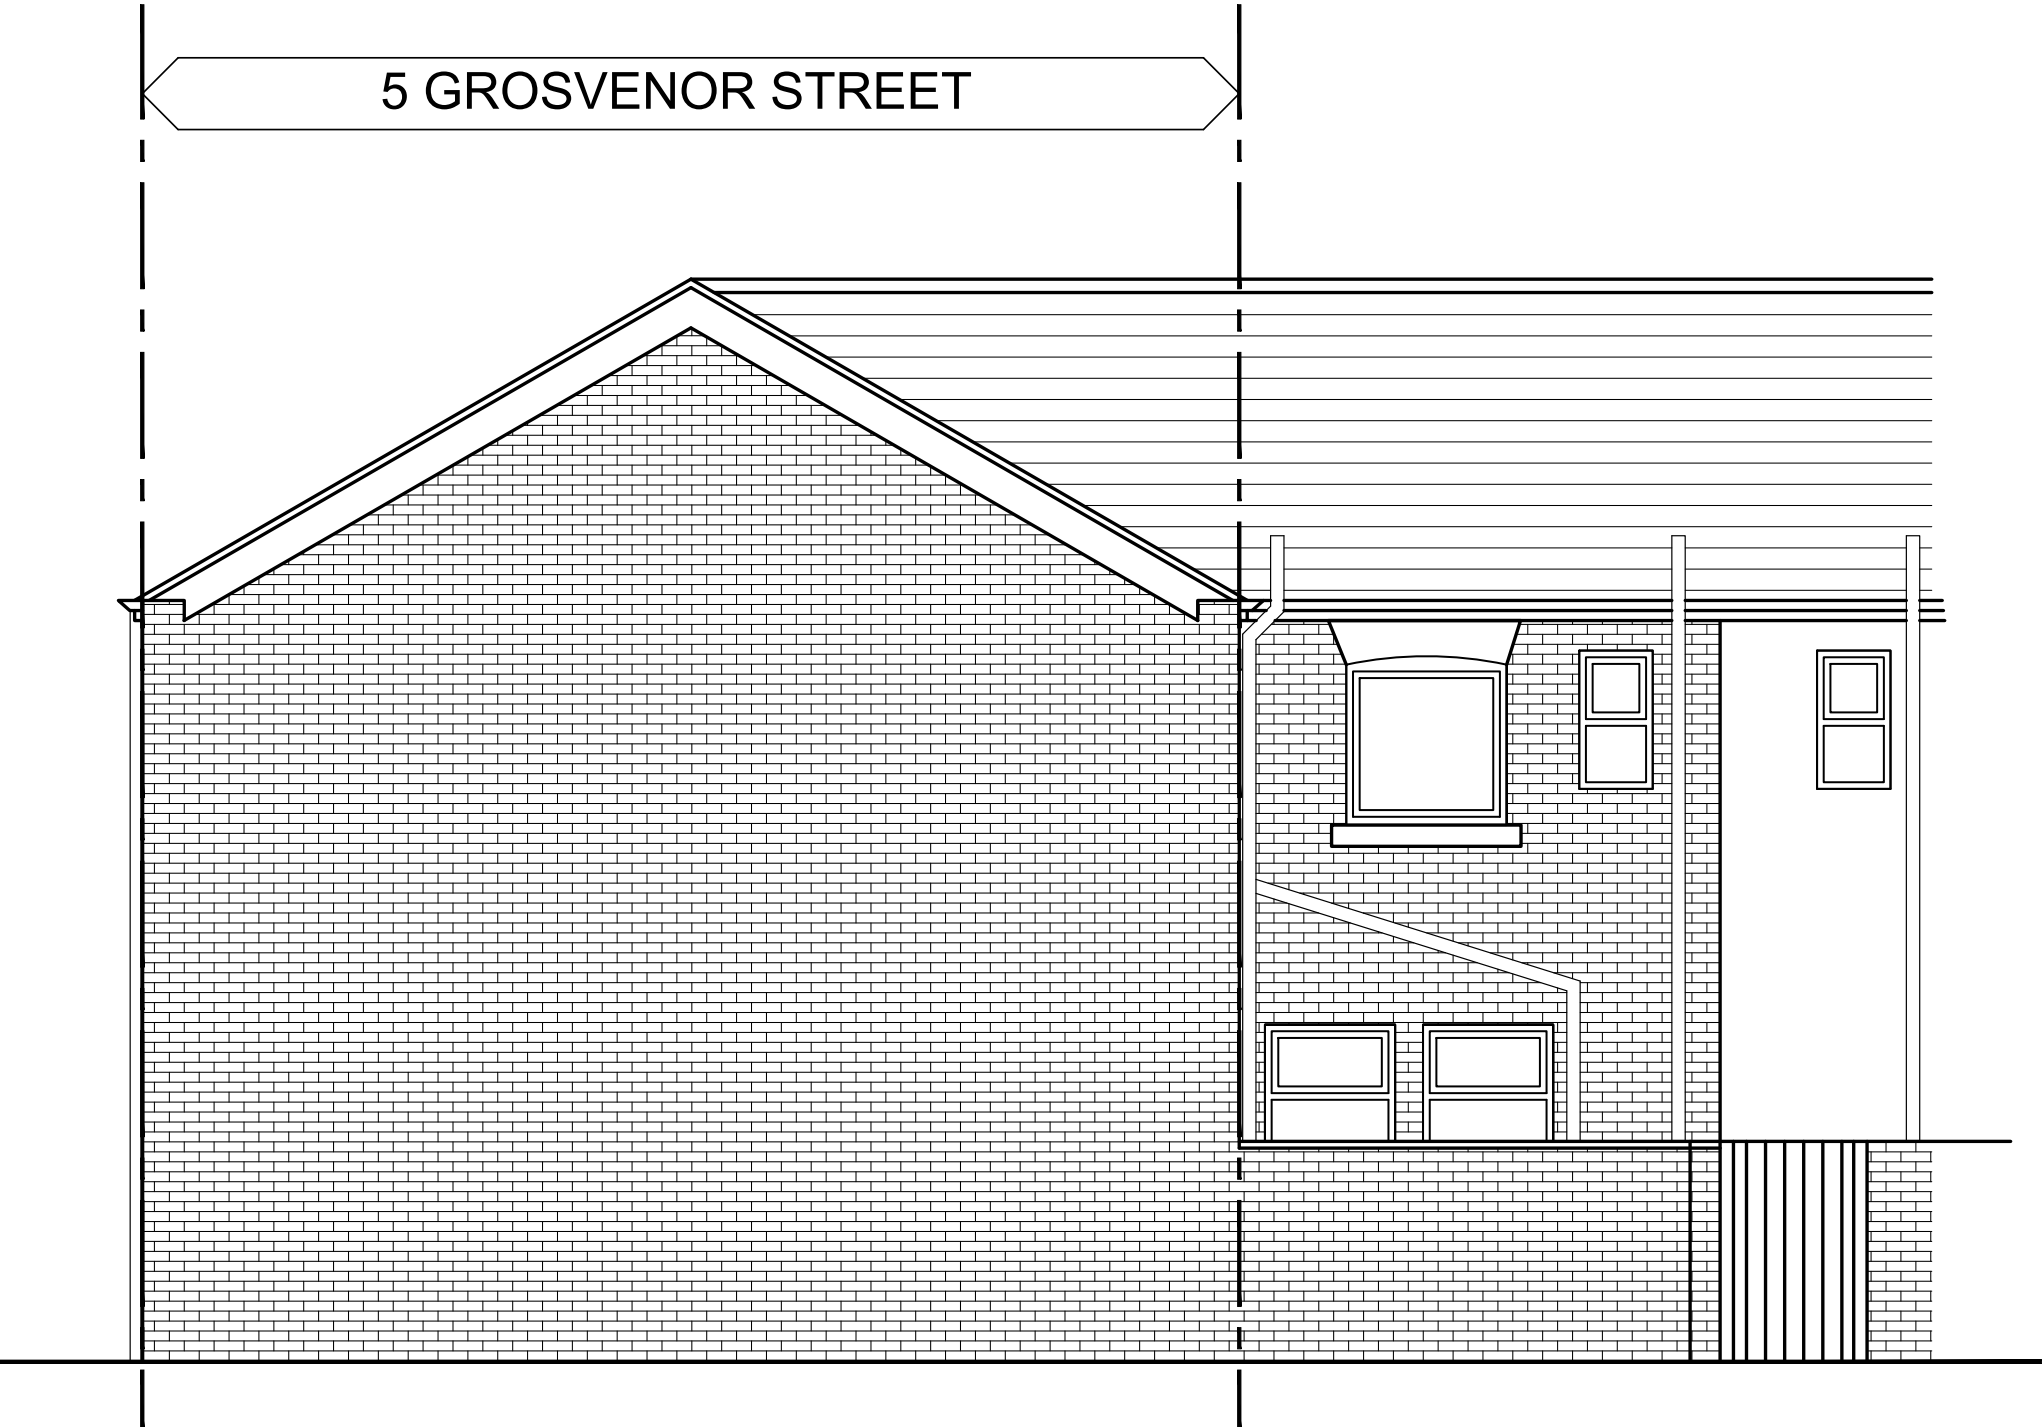

REAR GABLE ELEVATION

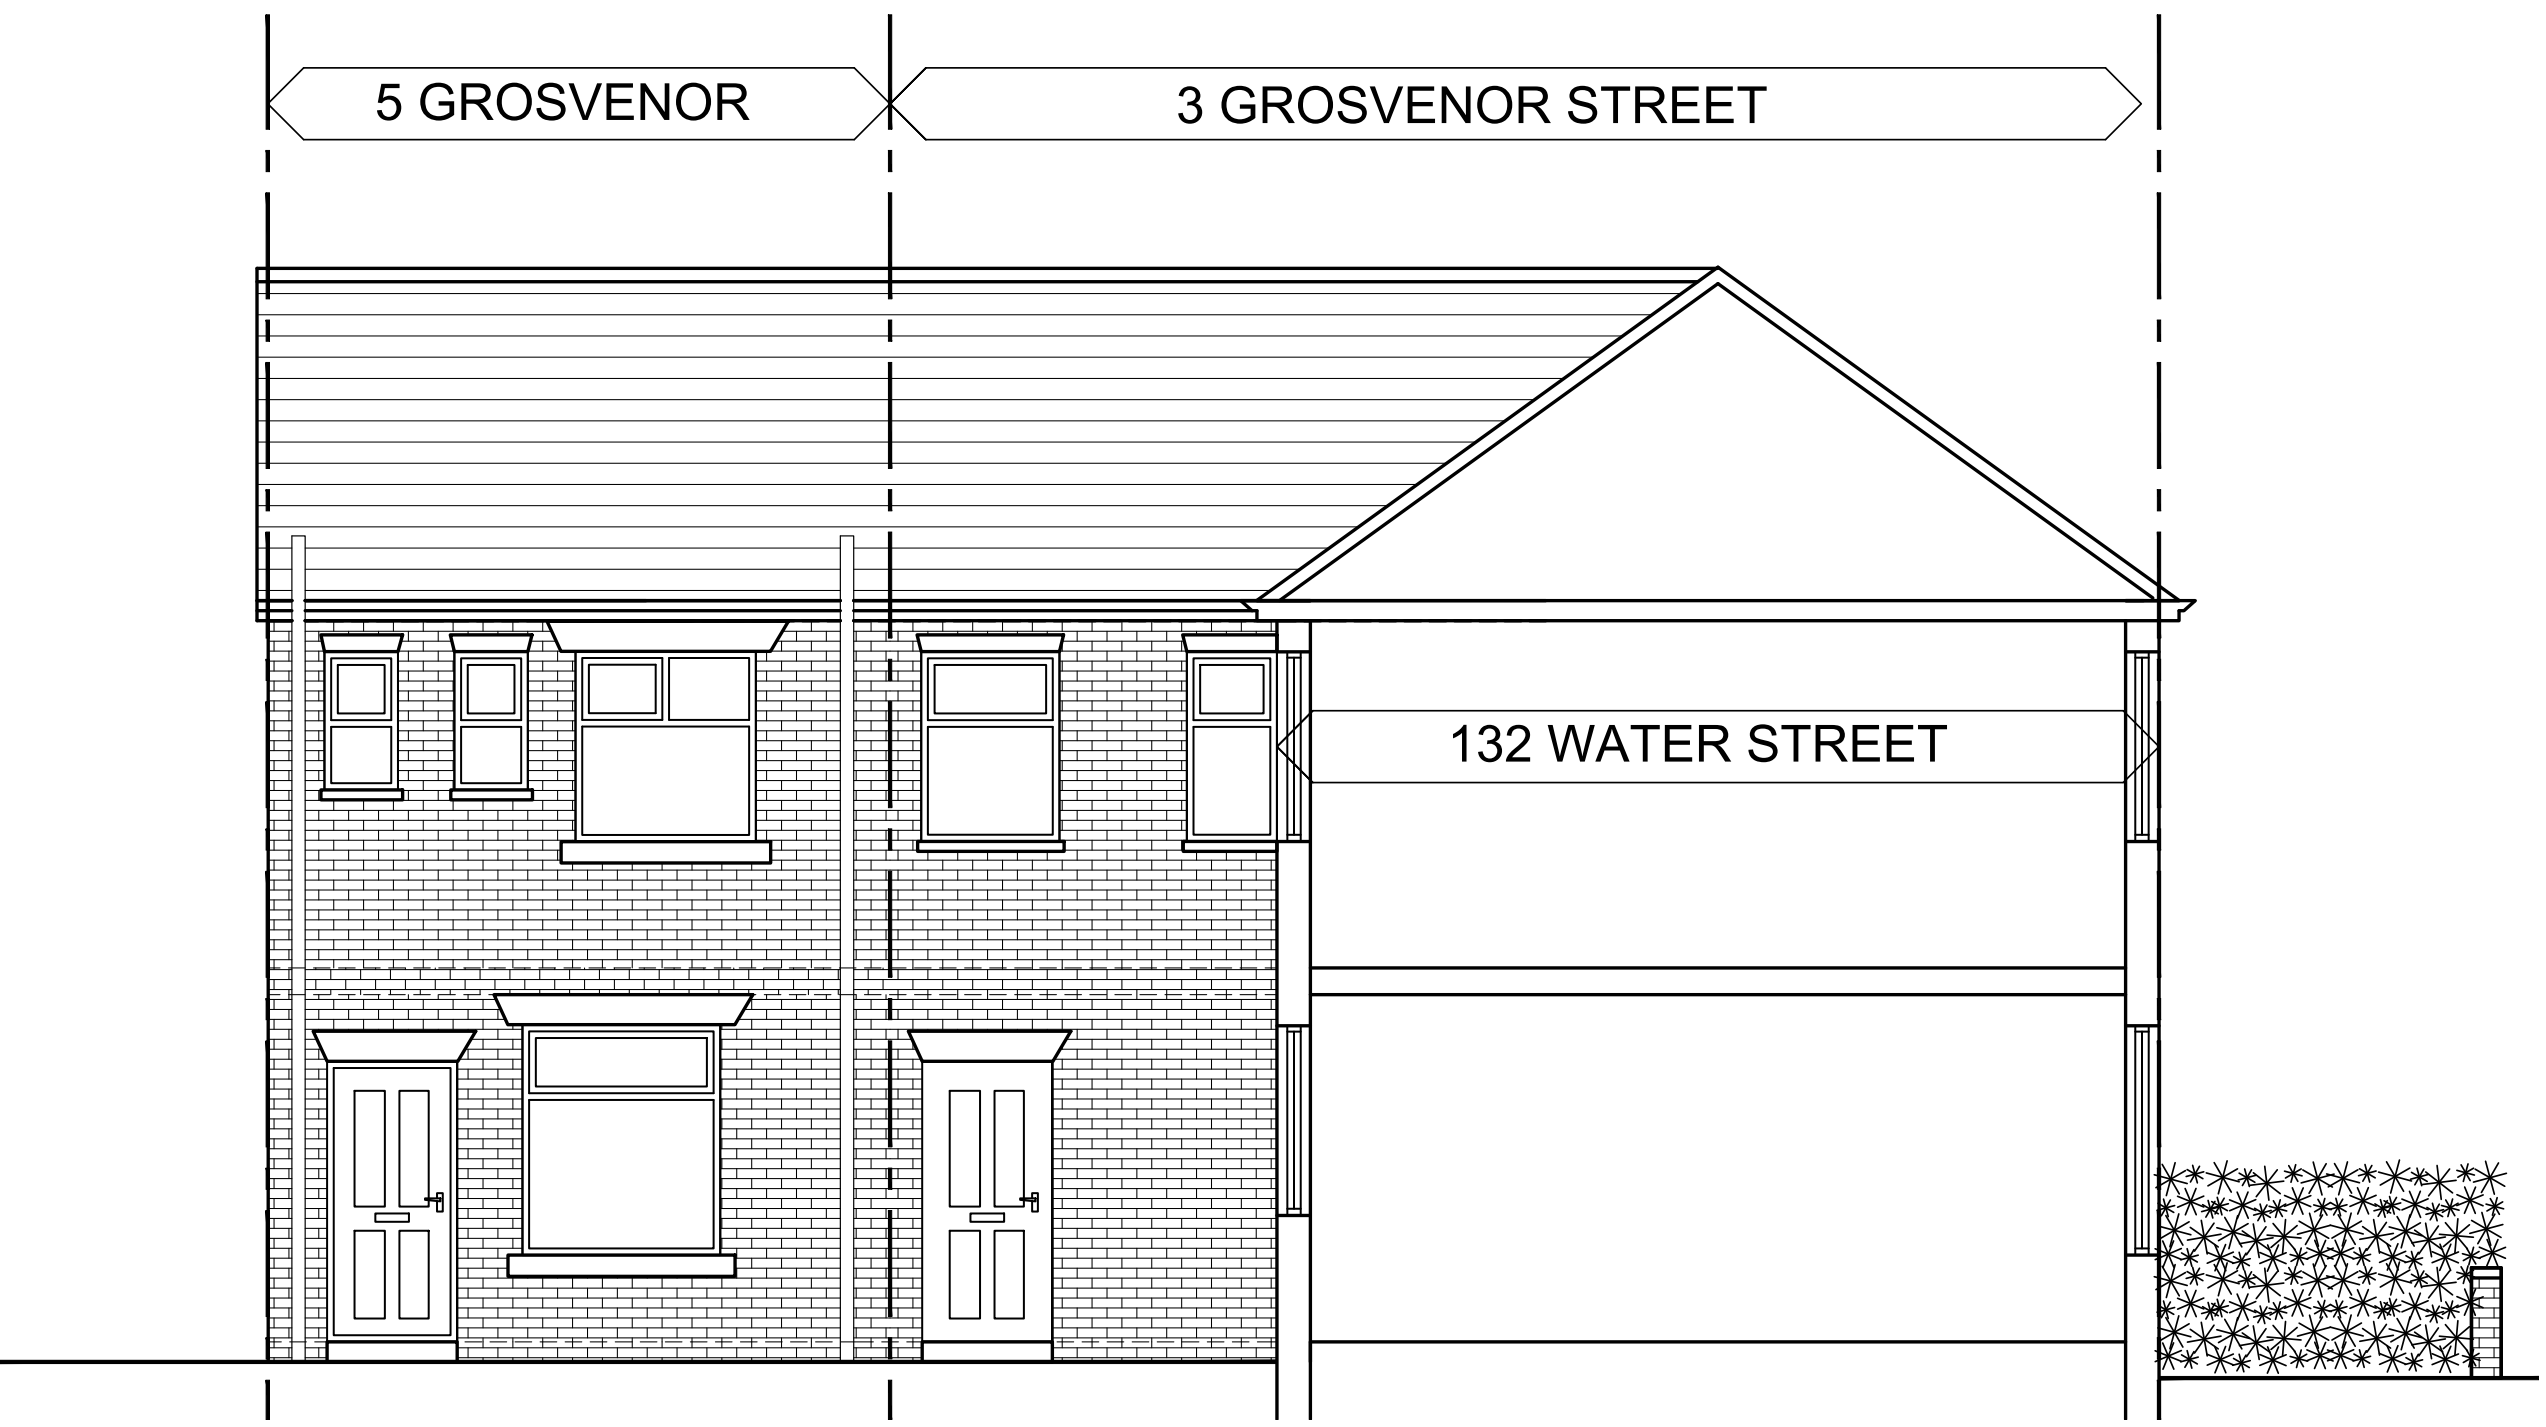

YARD SIDE ELEVATION

[REV: | DATE: | DETAILS:]

BM ARCHITECTURAL DESIGNS,
APARTMENT 8,
224 GREAT CLOWES STREET,
MANCHESTER M7 2ZS
TEL: 07415 493002

email- benjamin.maguire10@gmail.com

Project: CONVERSION OF EXISTING COMMERCIAL
PREMISES INTO 2x TERRACED HOUSES
AND 1x SHOP AT 3 AND 5 GROSVENOR
STREET, RADCLIFFE, BURY M26 4BE

Title: EXISTING ELEVATIONS

Client: CASSEL AND FLETCHER
PROPERTY MANAGEMENT

Scale: 1:50@A1 Date: 08/ 2022 Drawn: BM

Status: PLANNING

Drawing no: BM/0822/GROS/PL2 Rev:

Architectural Design/ Planning/ Construction/ Building Regs