
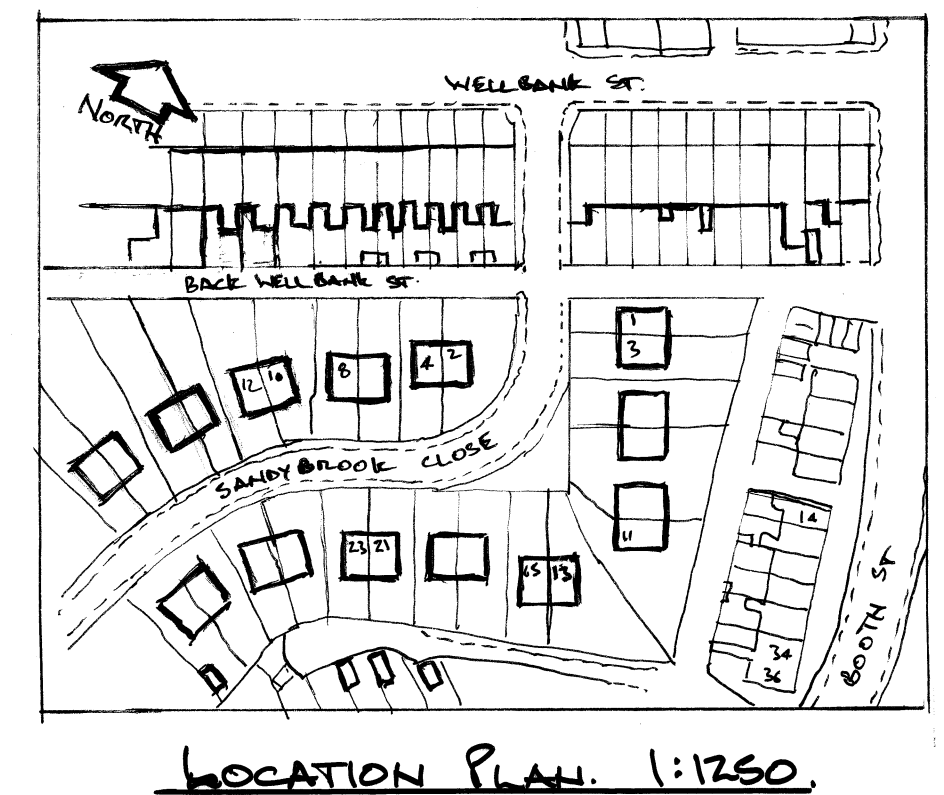
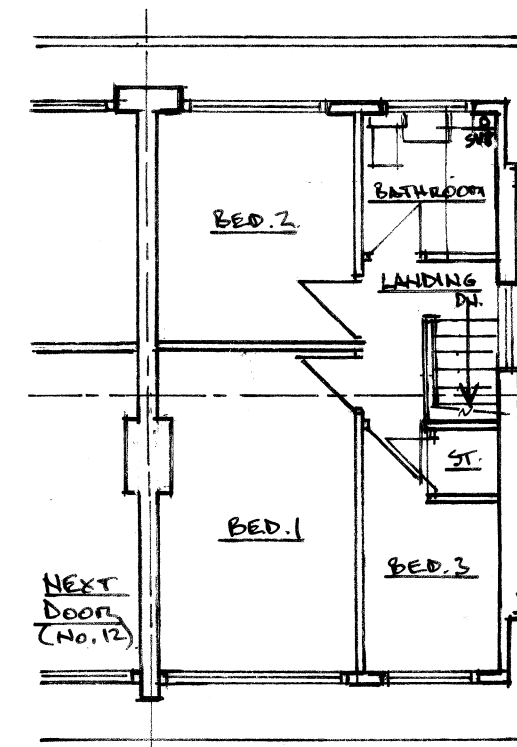
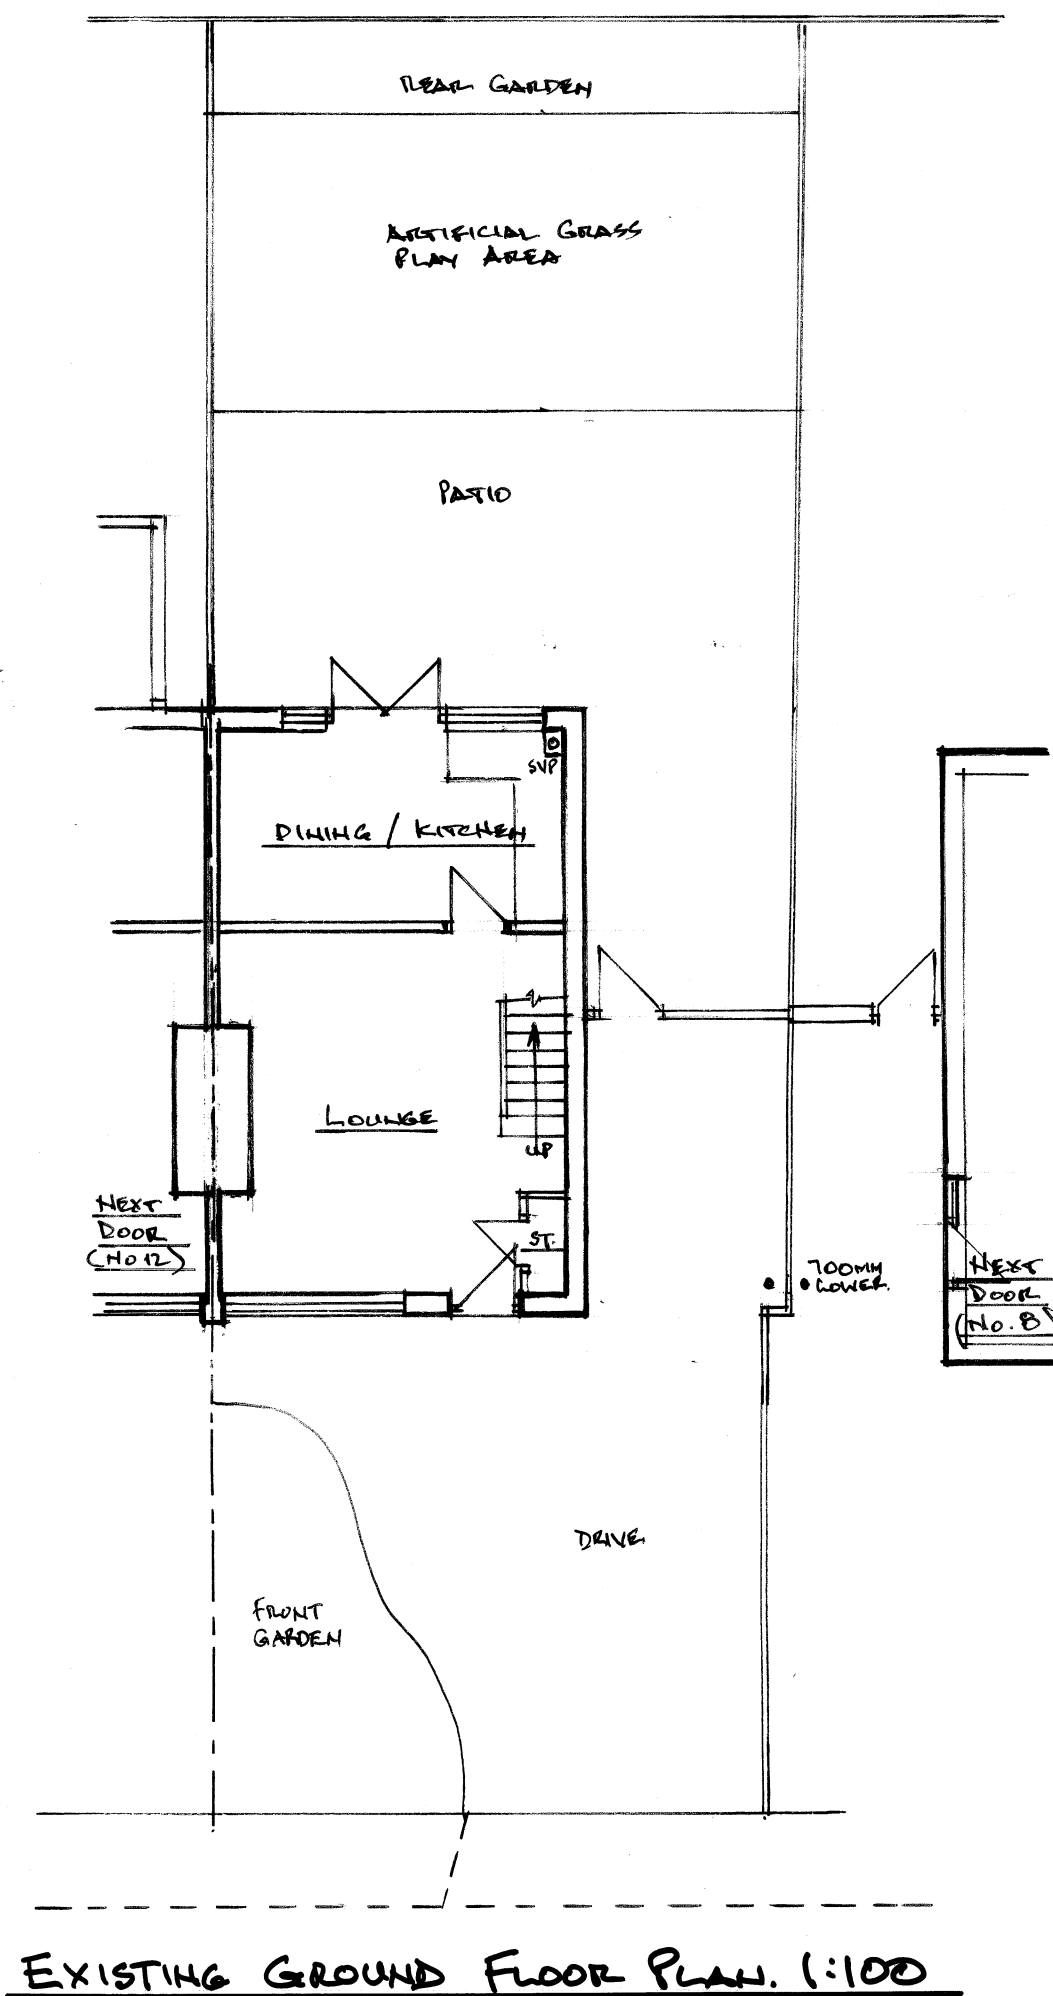
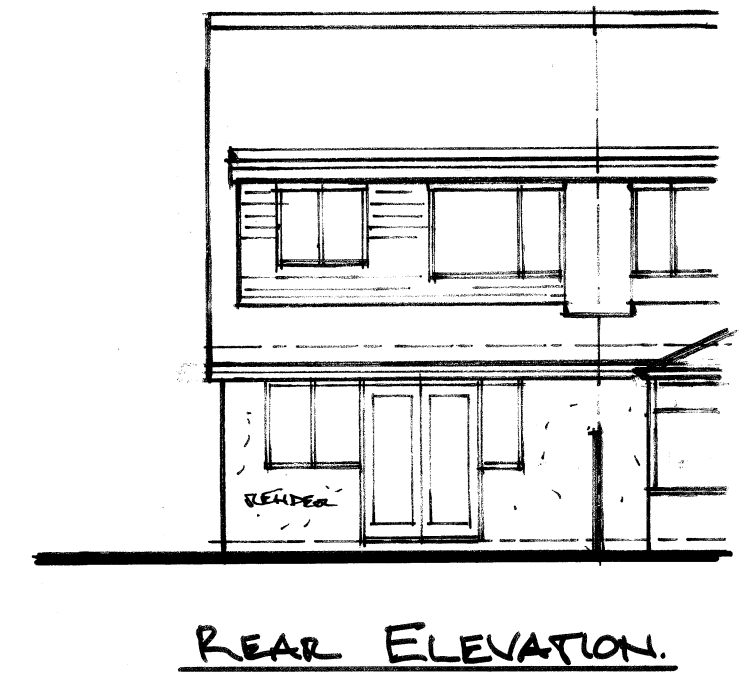
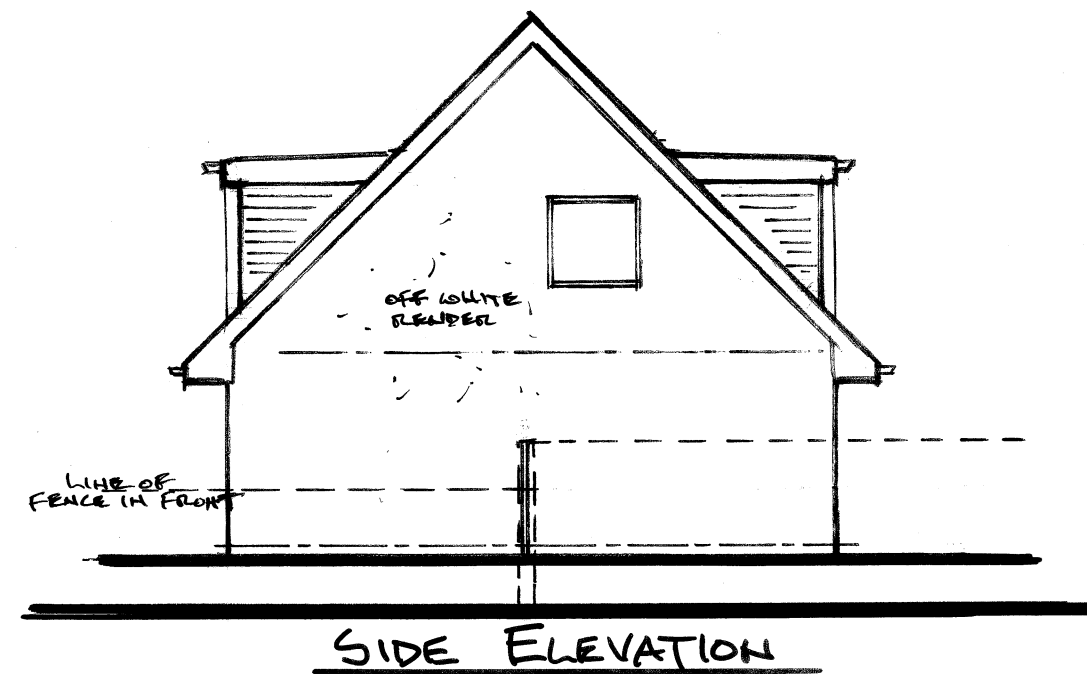


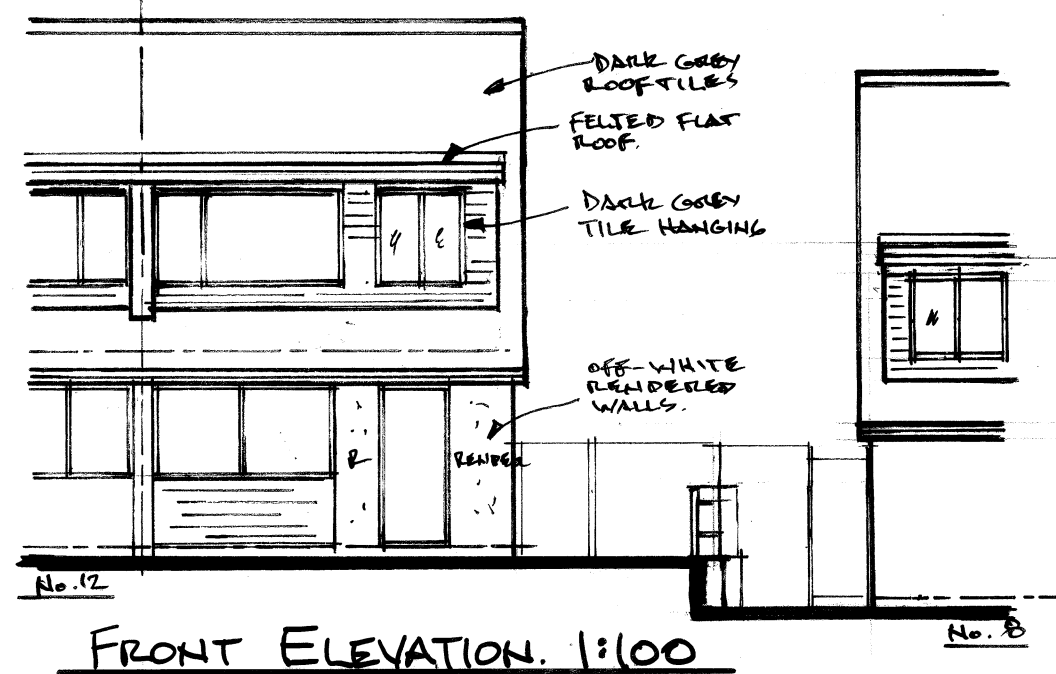

|   |         |          |             |
|---|---------|----------|-------------|
| Architectural & Building Services<br>NEIL BUTTERWORTH<br>Tel:<br>Mobile: 07785 275483<br>89 Higher Ainsworth Road,<br>Radcliffe, Manchester M26 4JJ.               |         |          |             |
| Job Title <b>PROPOSED TWO STOREY SIDE &amp; SINGLE STOREY REAR EXTENSIONS + FRONT PORCH, AT 10 SANDYBROOK CLOSE, TOTTINGTON, BURY, FOR MR &amp; MRS D. BOWKER.</b> |         |          |             |
| Drawing Title <b>EXISTING PLANS &amp; ELEVATIONS,</b>   |         |          |             |
| Scale   | Date    | Drawn by | Drawing No. |
| 1:100   | AUG. 22 | N.B.     | 1           |