



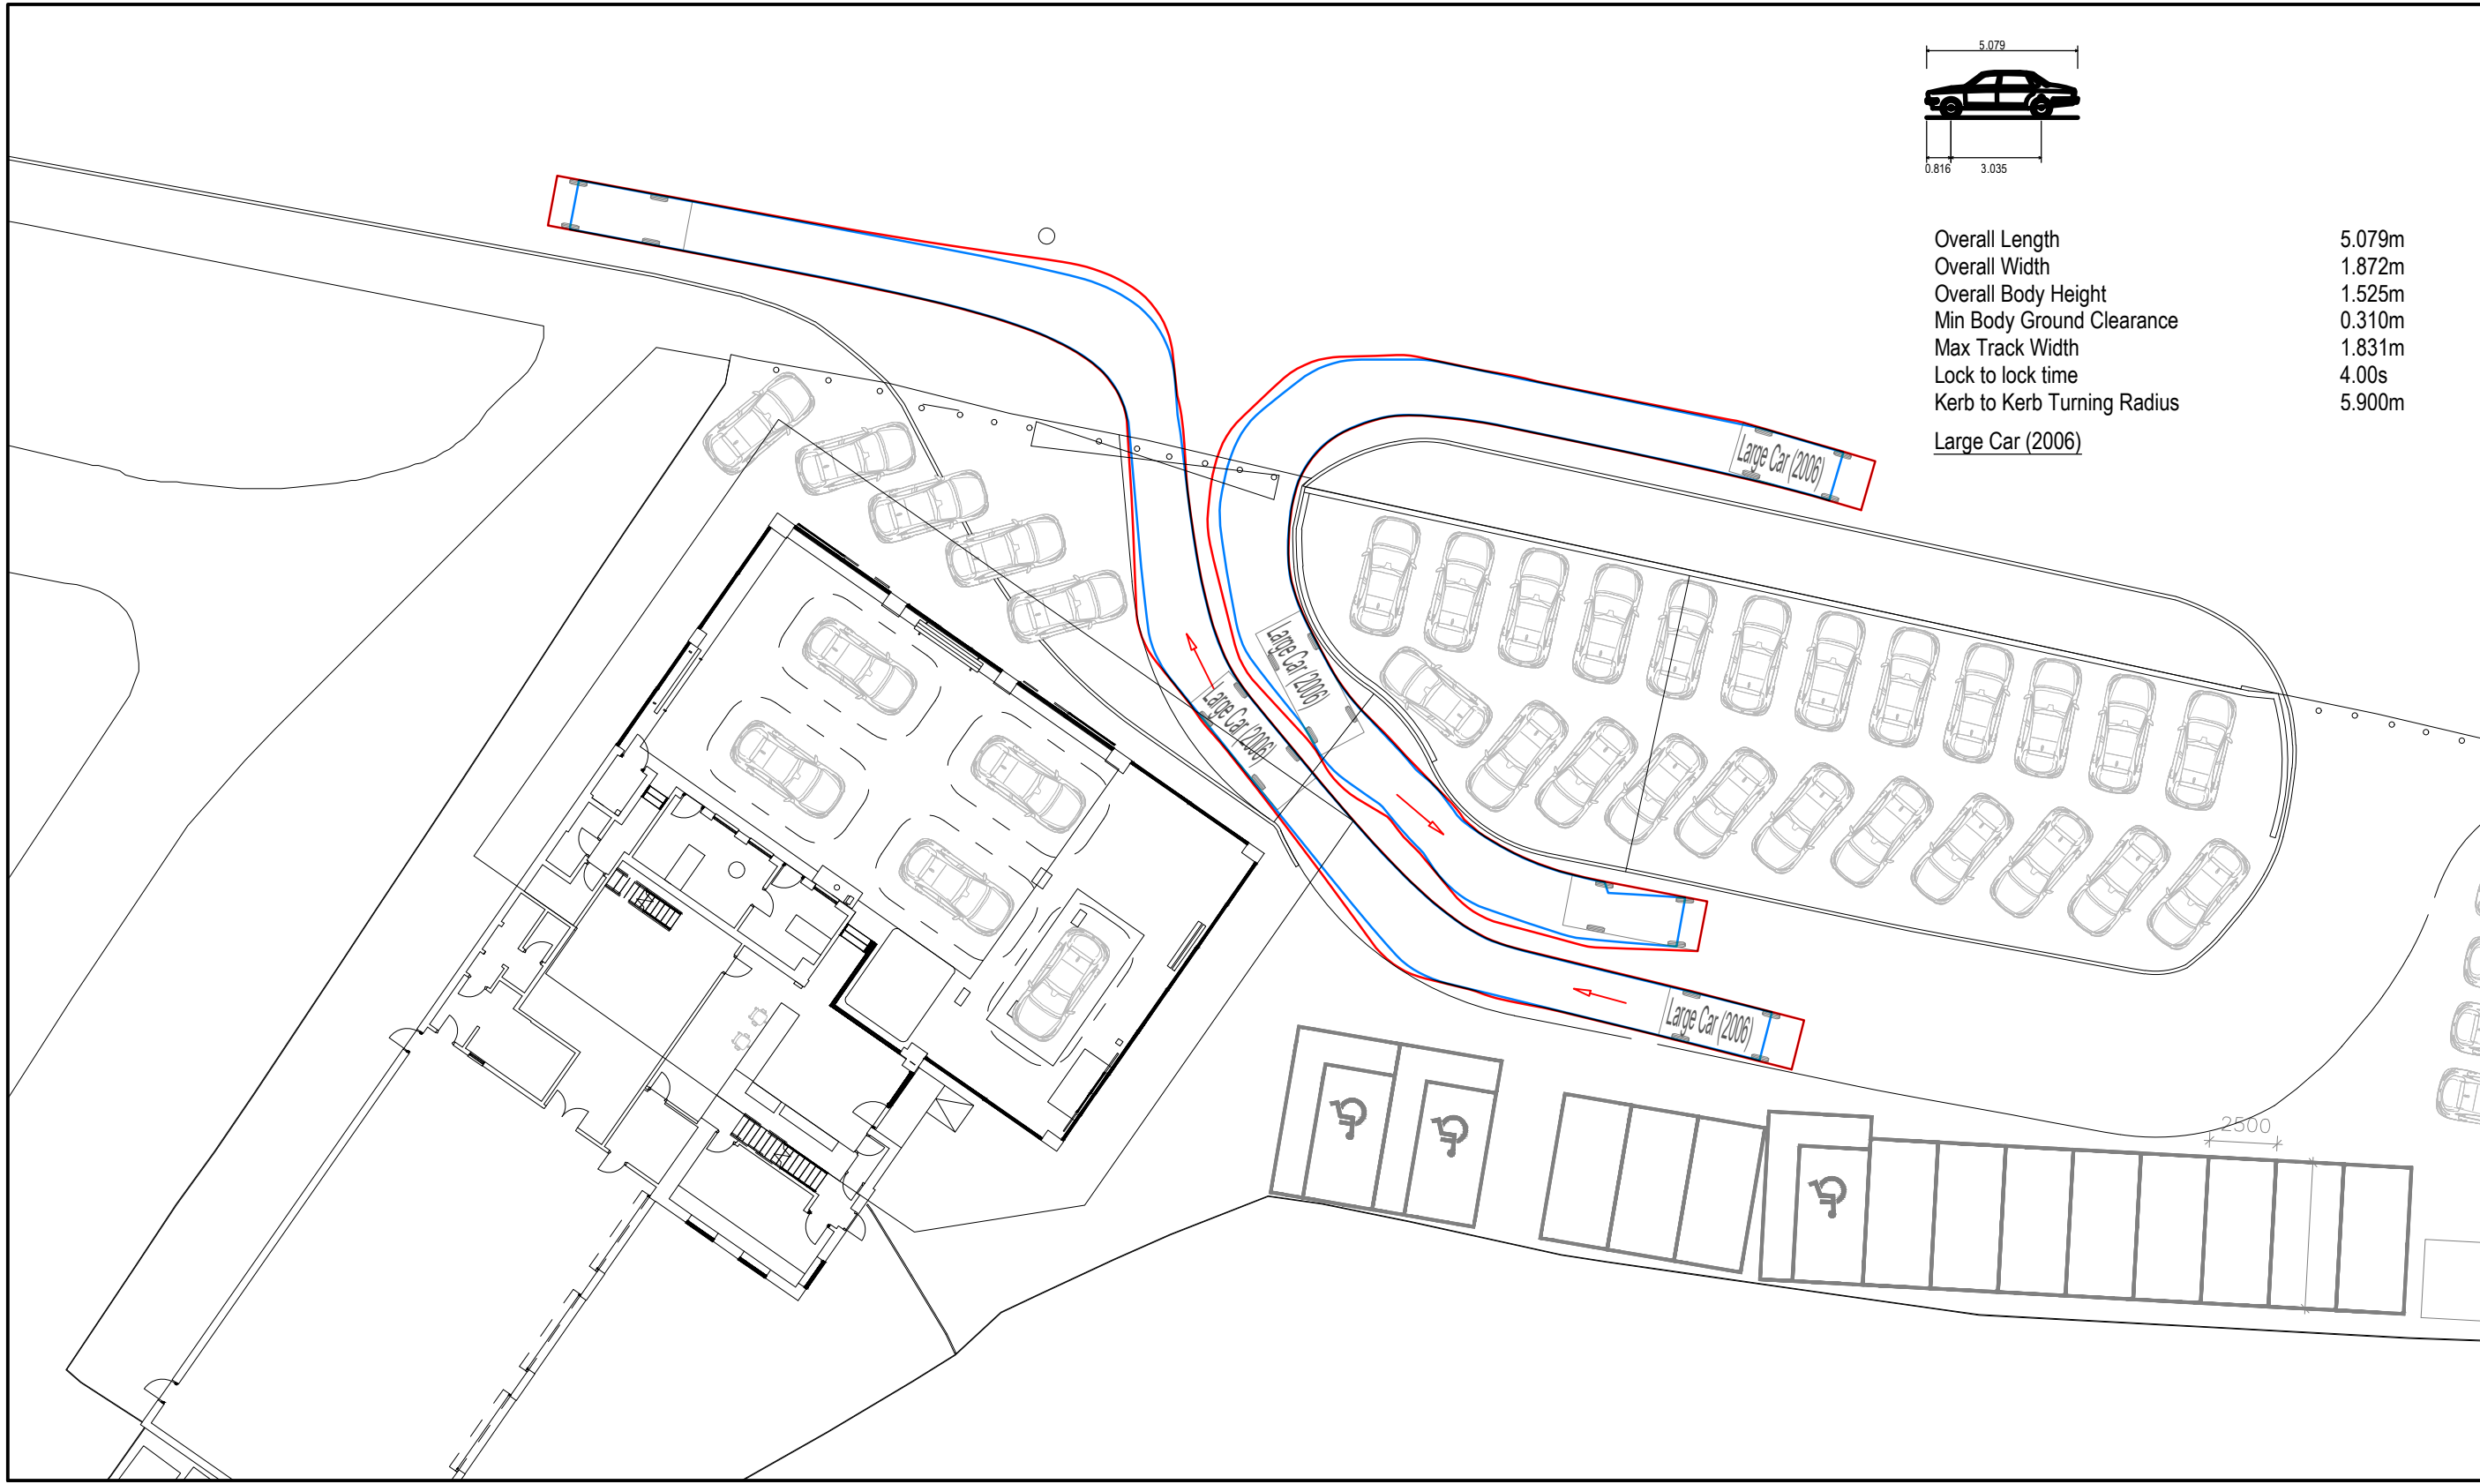


2 CARS PASSING TO THE AMENDED ACCESS.

SCALE 1:250

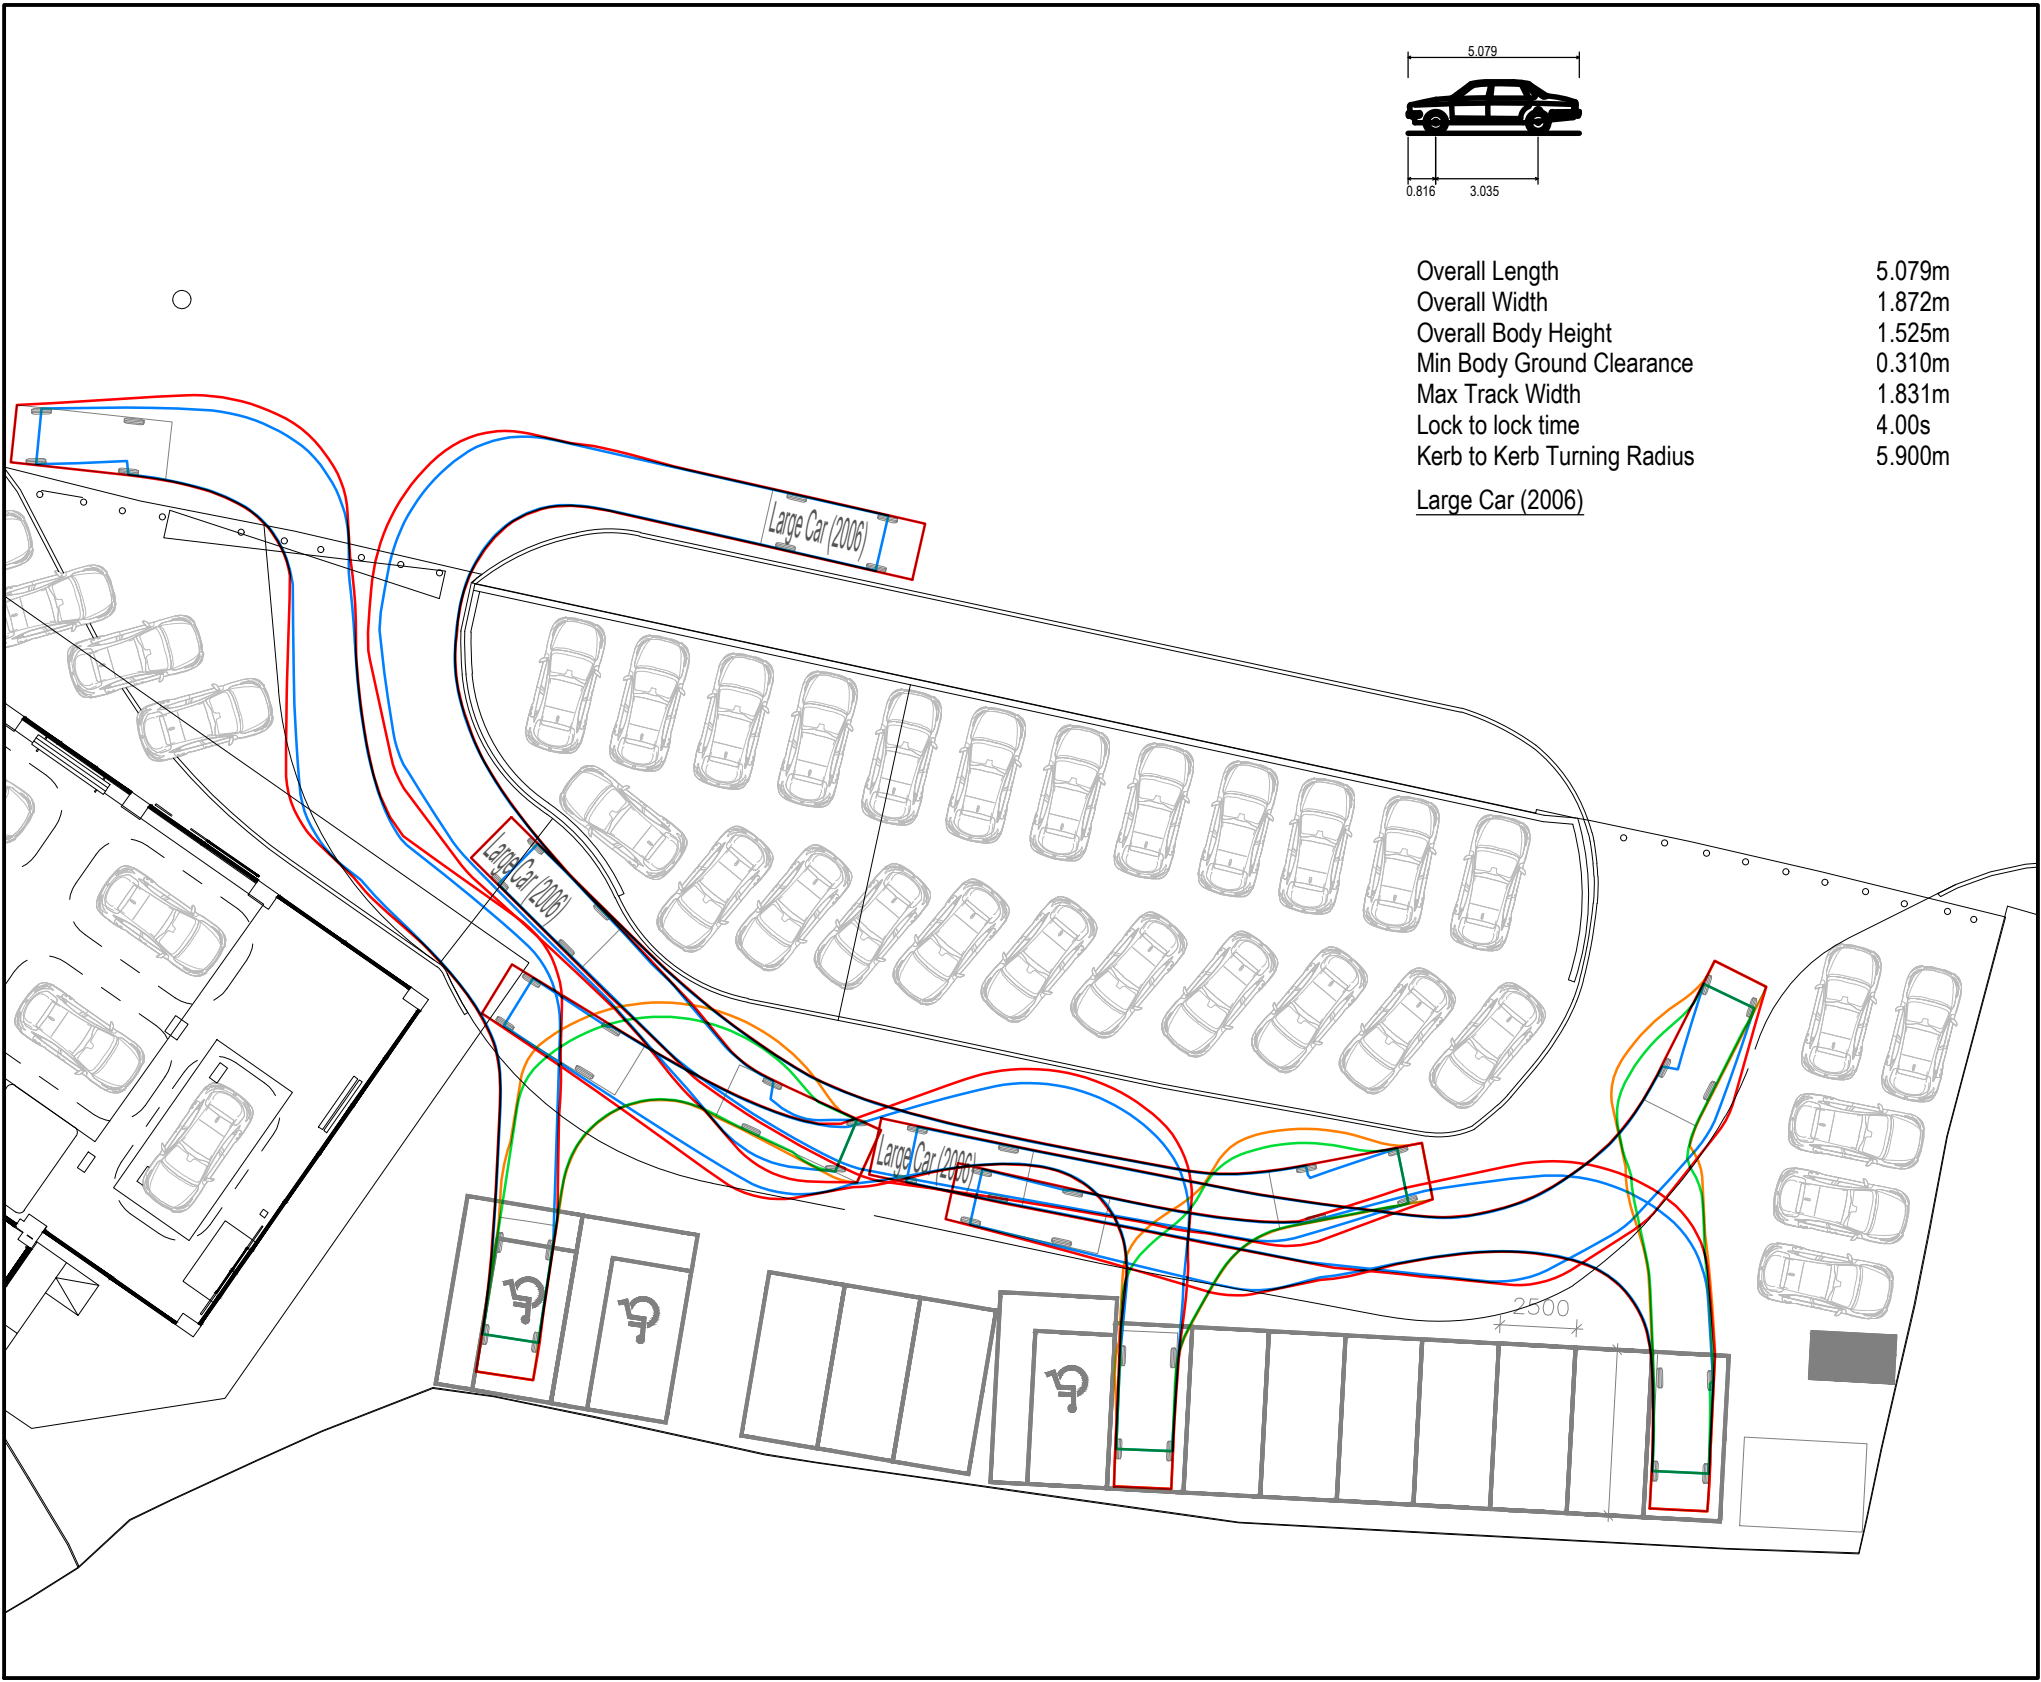


CAR PARKING

SCALE 1:250

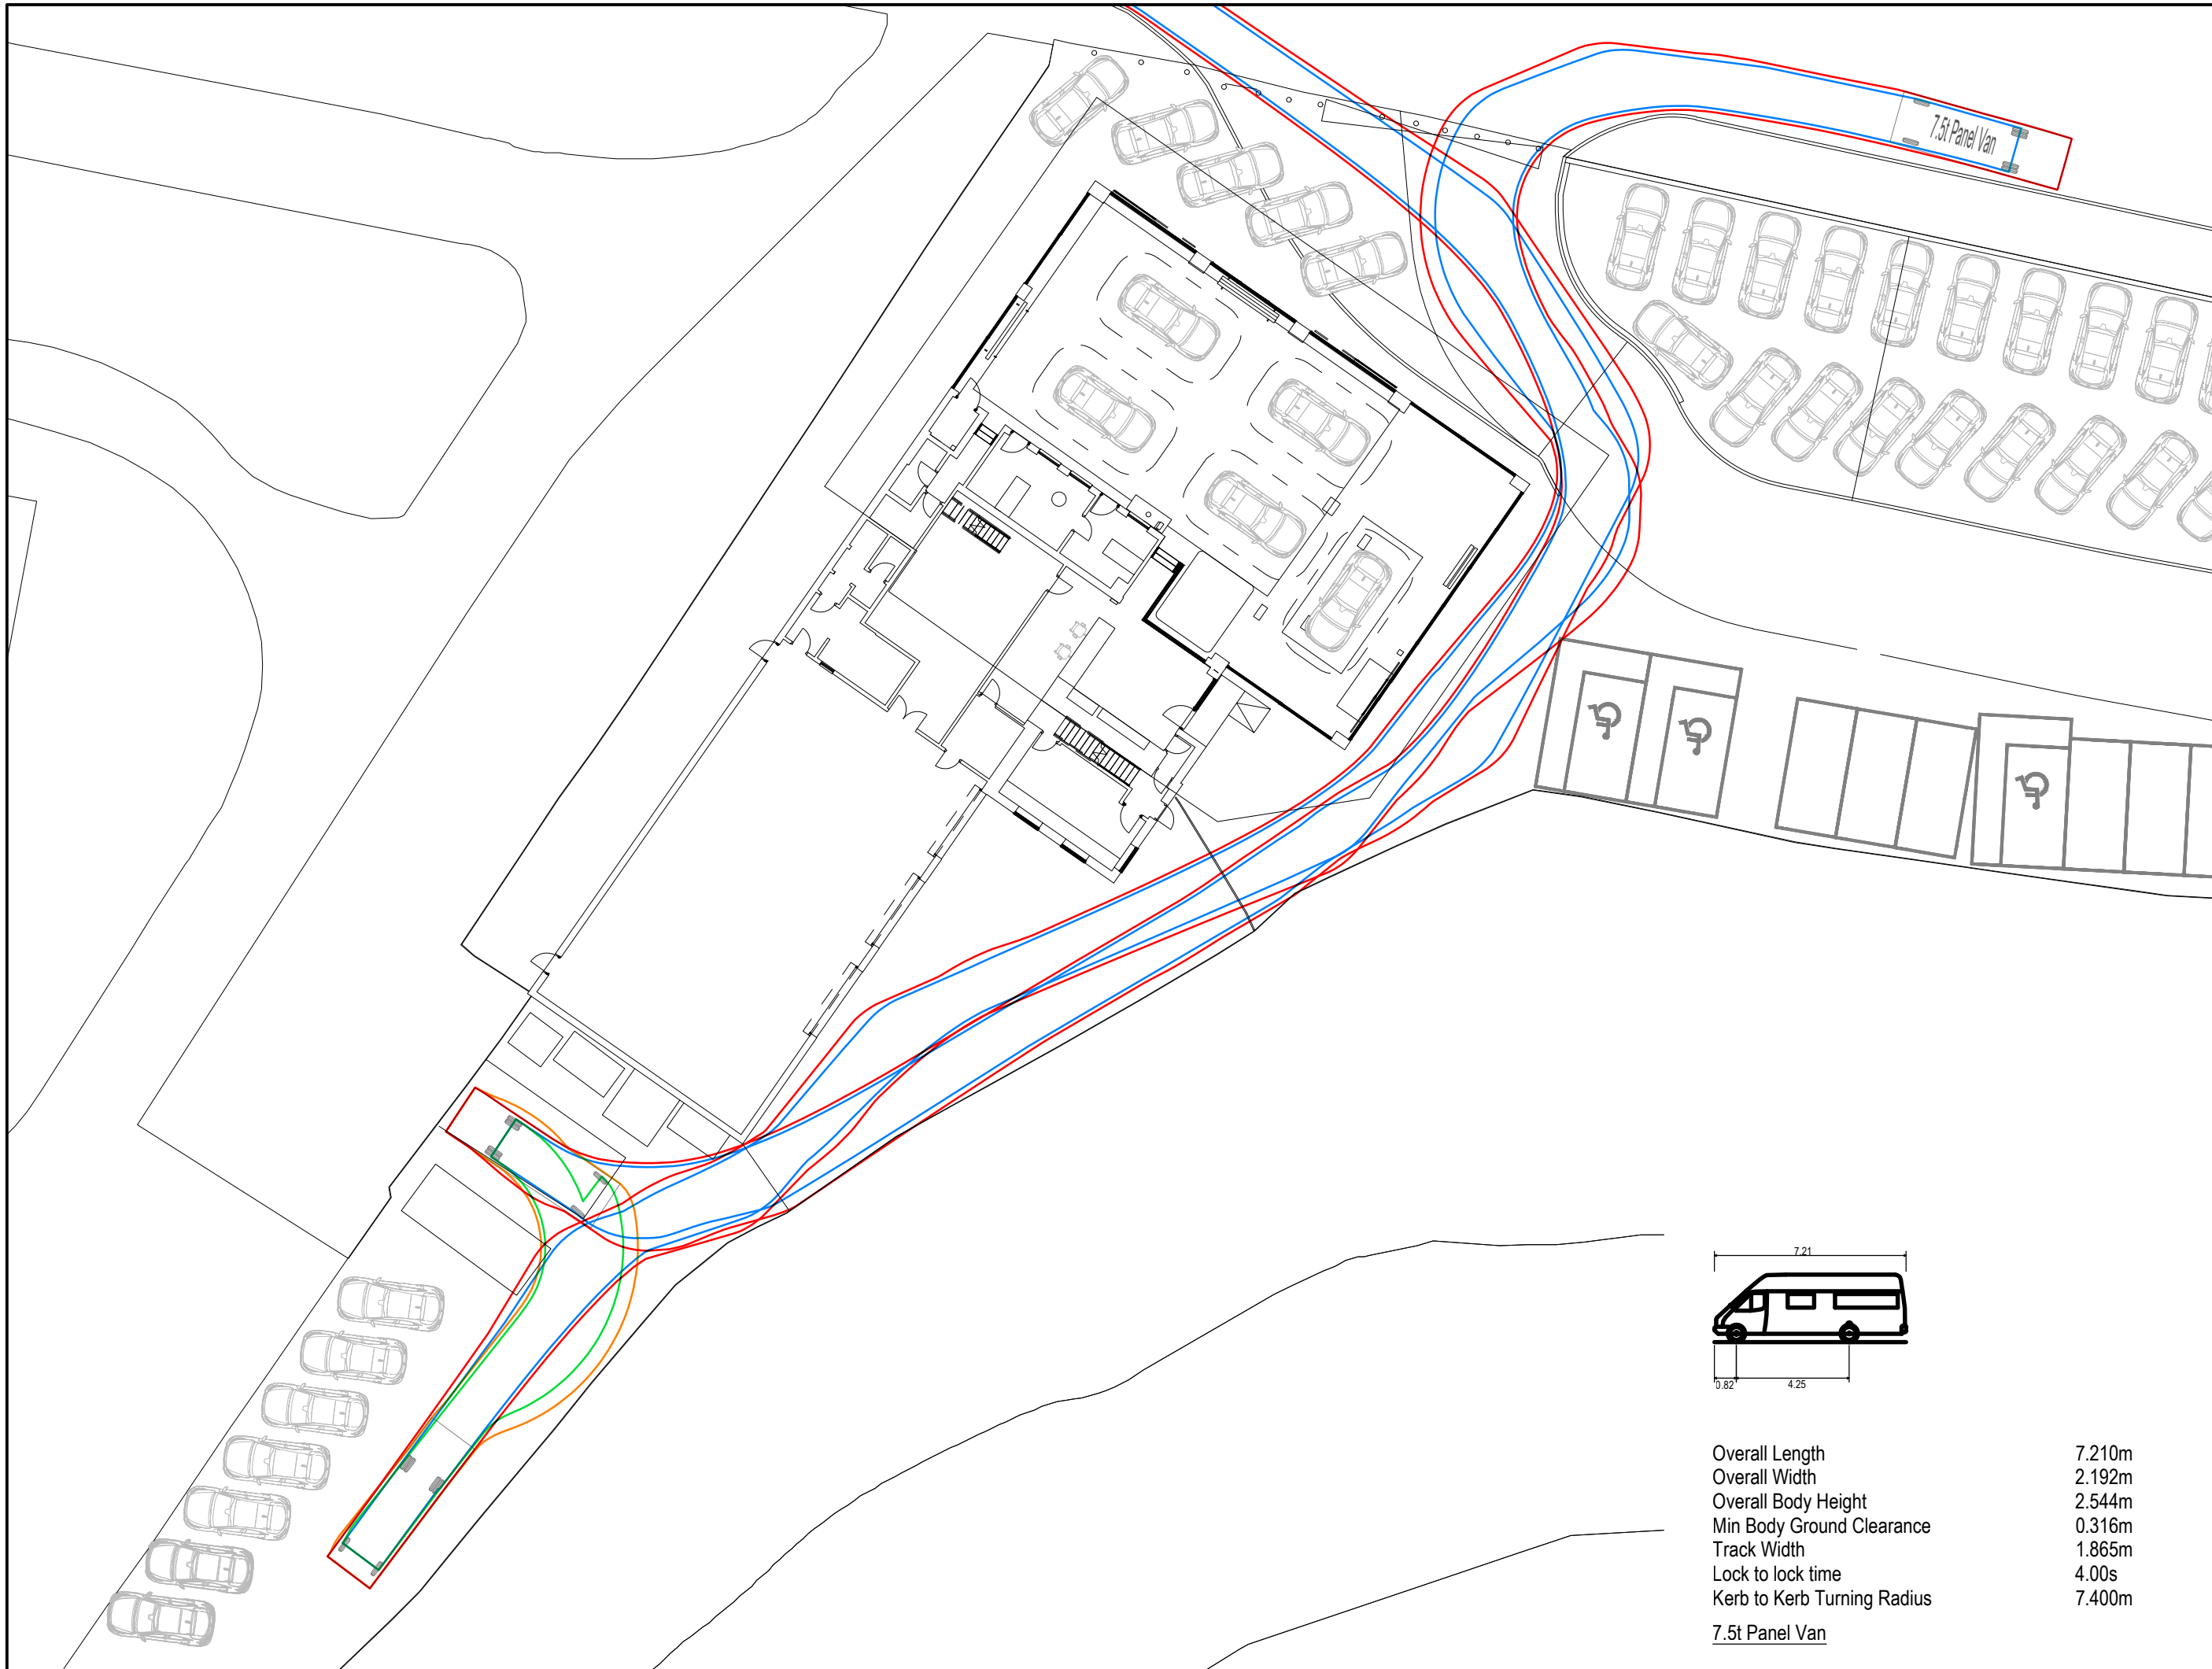

7.5t VAN ENTERING SITE TURNING IN THE REAR SEVICE YARD AND EXITING SITE.

SCALE 1:250

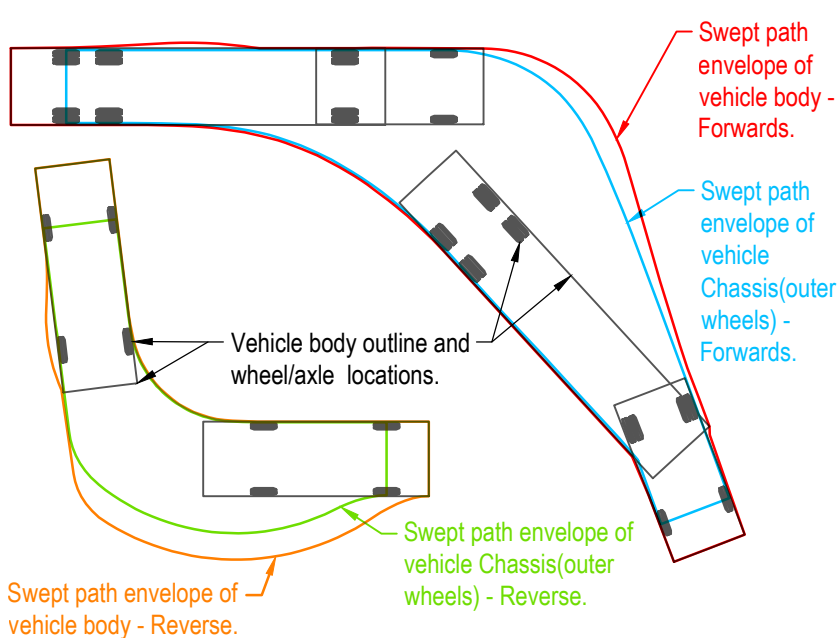

VEHICLE TRACKING KEY

P02	Vehicle tracking to car parking added.	LAD	SJE	04.02.26
P01	First issue.	LAD	SJE	21.01.26
REV	DESCRIPTION	SIG	CHK	DATE

INVICTA CHERY BURY

ROCHDALE ROAD.

VEHICLE TRACKING ANALYSIS.



Eastwood
CONSULTING ENGINEERS
St Andrew's House
23 Kingfield Road
Sheffield, S11 9AS
T: 0114 255 4554
E: mail@eastwoodce.com
eastwoodce.com

ECE PROJECT No	SCALE AT A1	STATUS	SUITABLE FOR
50177	1:250	S2	Information
DRAWING NUMBER			
50177 - ECE - XX - XX - DR - C - VTA2	P02		
Project	Originator	Zone	Level
Type	Role	Number	