
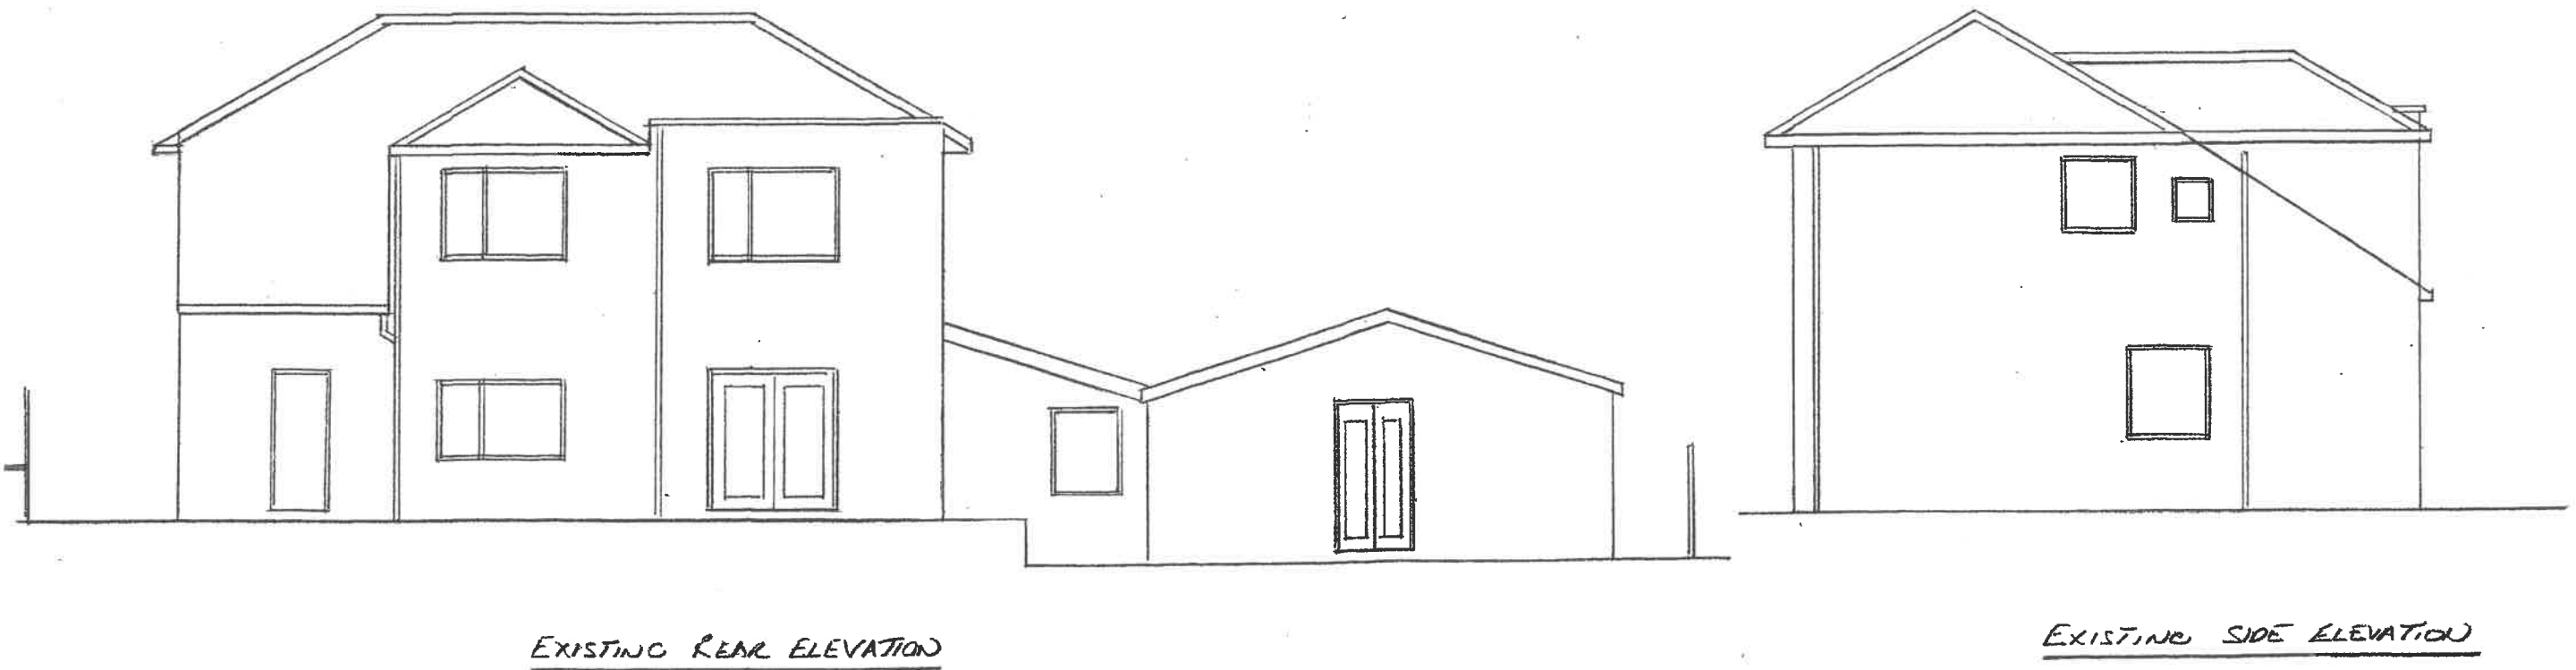


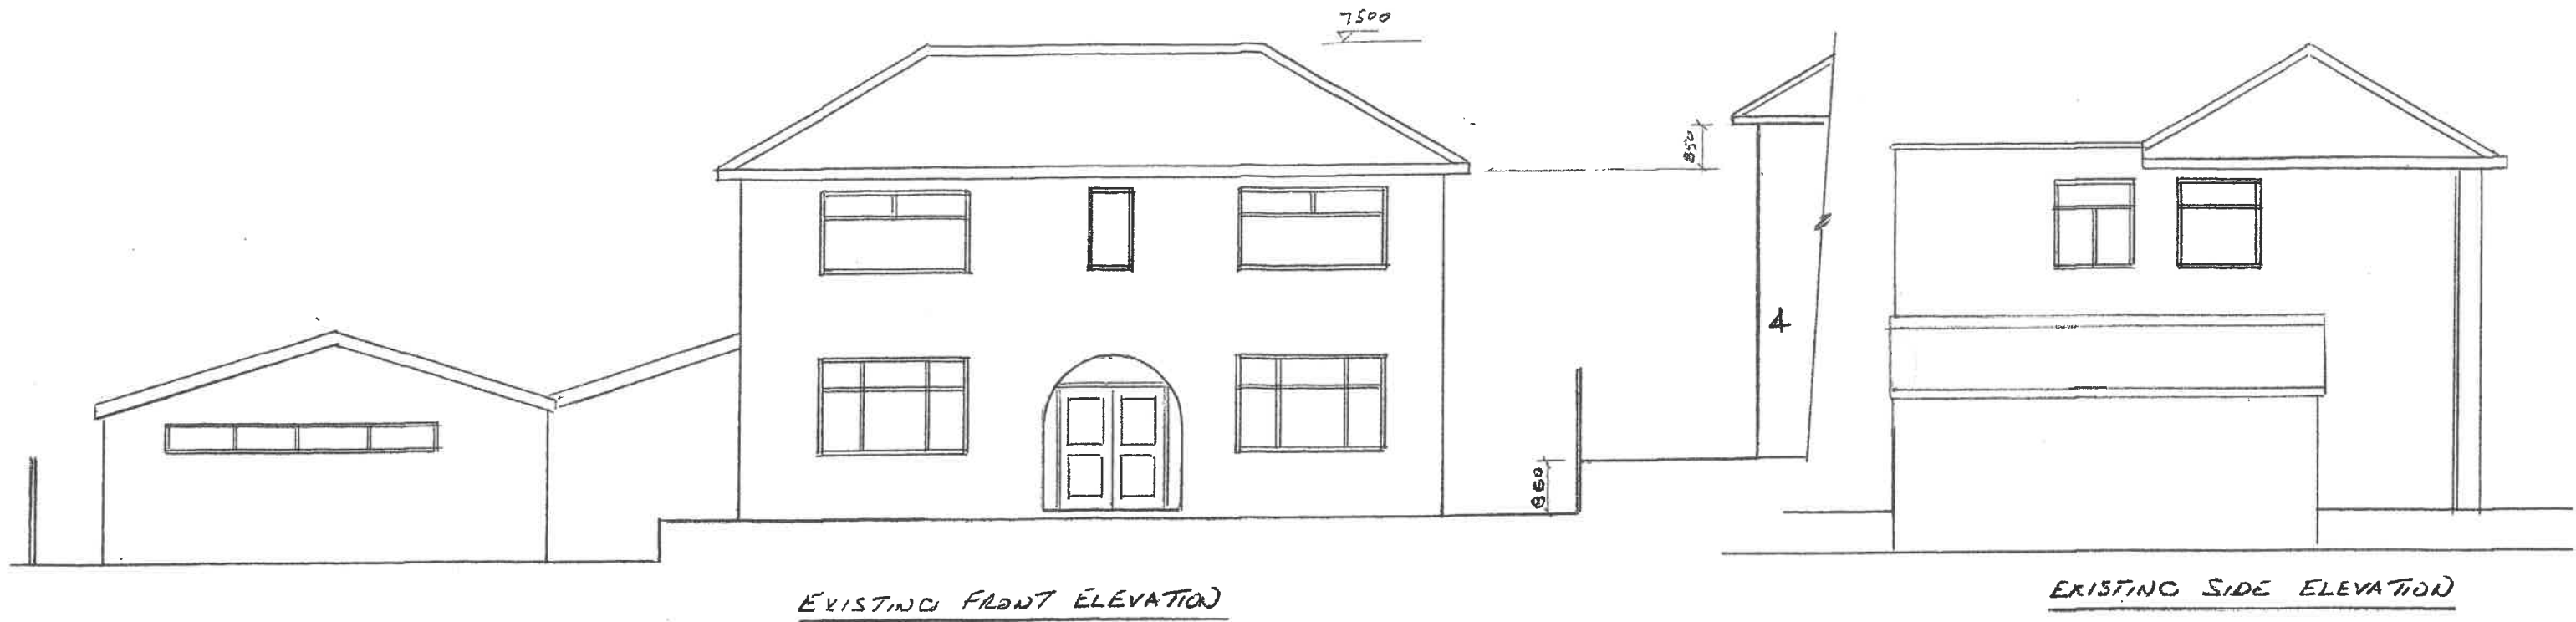

Thompson Designs
 Tel 0161 705 1458 Mob 07884 318634

Sheet 1
 Existing Elevations
 6 Arley Avenue
 Bury BL9 5HD
 Scale 1:100 @ A3 Date July 2021

REV1