



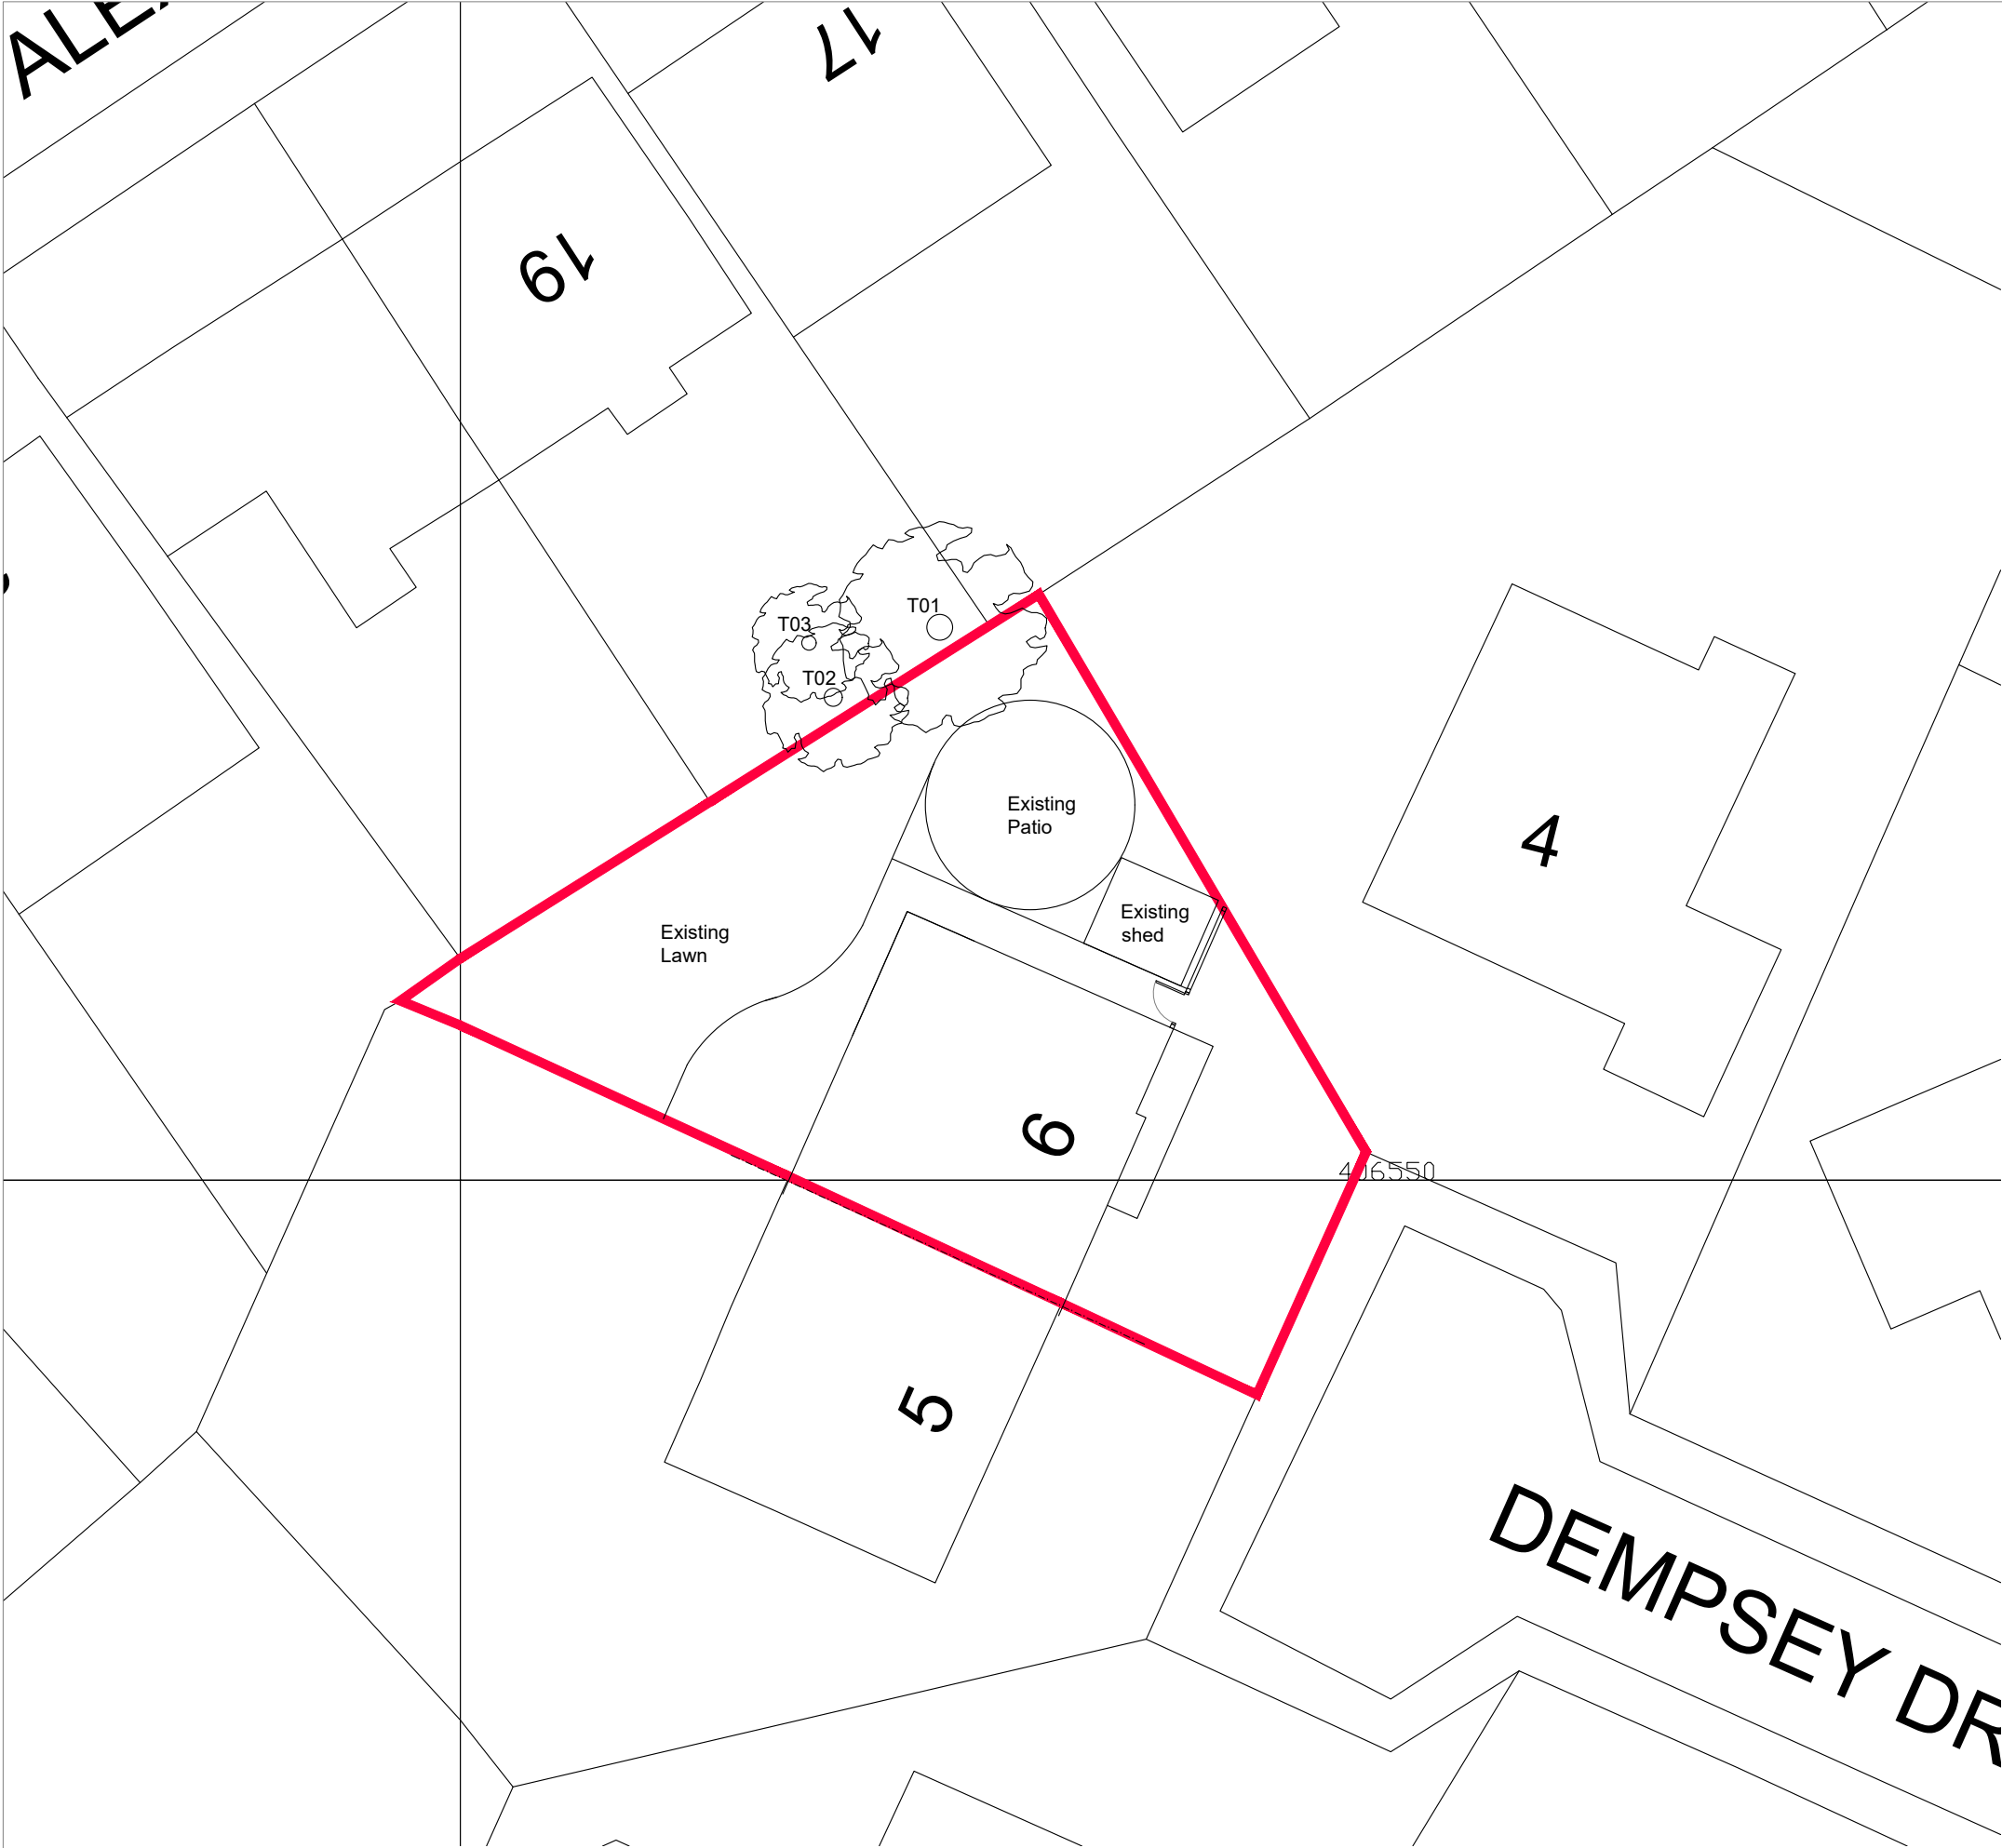

View of trees T01,02,03 in neighbouring property

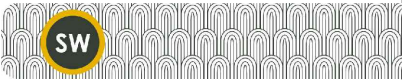

- notes
1. DO NOT SCALE FROM THIS DRAWING - USE FIGURED DIMENSIONS ONLY
 2. TO BE READ IN CONJUNCTION WITH ALL OTHER CONSULTANTS / SPECIALISTS DRAWINGS. REPORT ANY DISCREPANCIES BEFORE AFFECTED WORK COMMENCES
 3. ALL SETTING OUT DIMENSIONS TO BE CHECKED ON SITE BY CONTRACTOR BEFORE WORK COMMENCES

rev.	description				
A	Planning	04.09.20	JS	CW	

client	D. Clark
project	6 Dempsey Drive
drawing title	Site Block Plan
drawing number	SW275_101
revision	A
drawing status	Planning
scale	1:200 @A3
date	04.09.20
drawn by	JS
checked by	CW

