


Do not scale off this drawing



All dimensions are to be checked on site and any discrepancies are to be referred to the designer before proceeding. All levels to be checked on site All discrepancies between information shown on the drawings and the information in the specification to be referred to the designer prior to proceeding. All component sizes and references to be checked before ordering

All relevant boundary positions are to be checked prior to proceeding

Scale 1:50

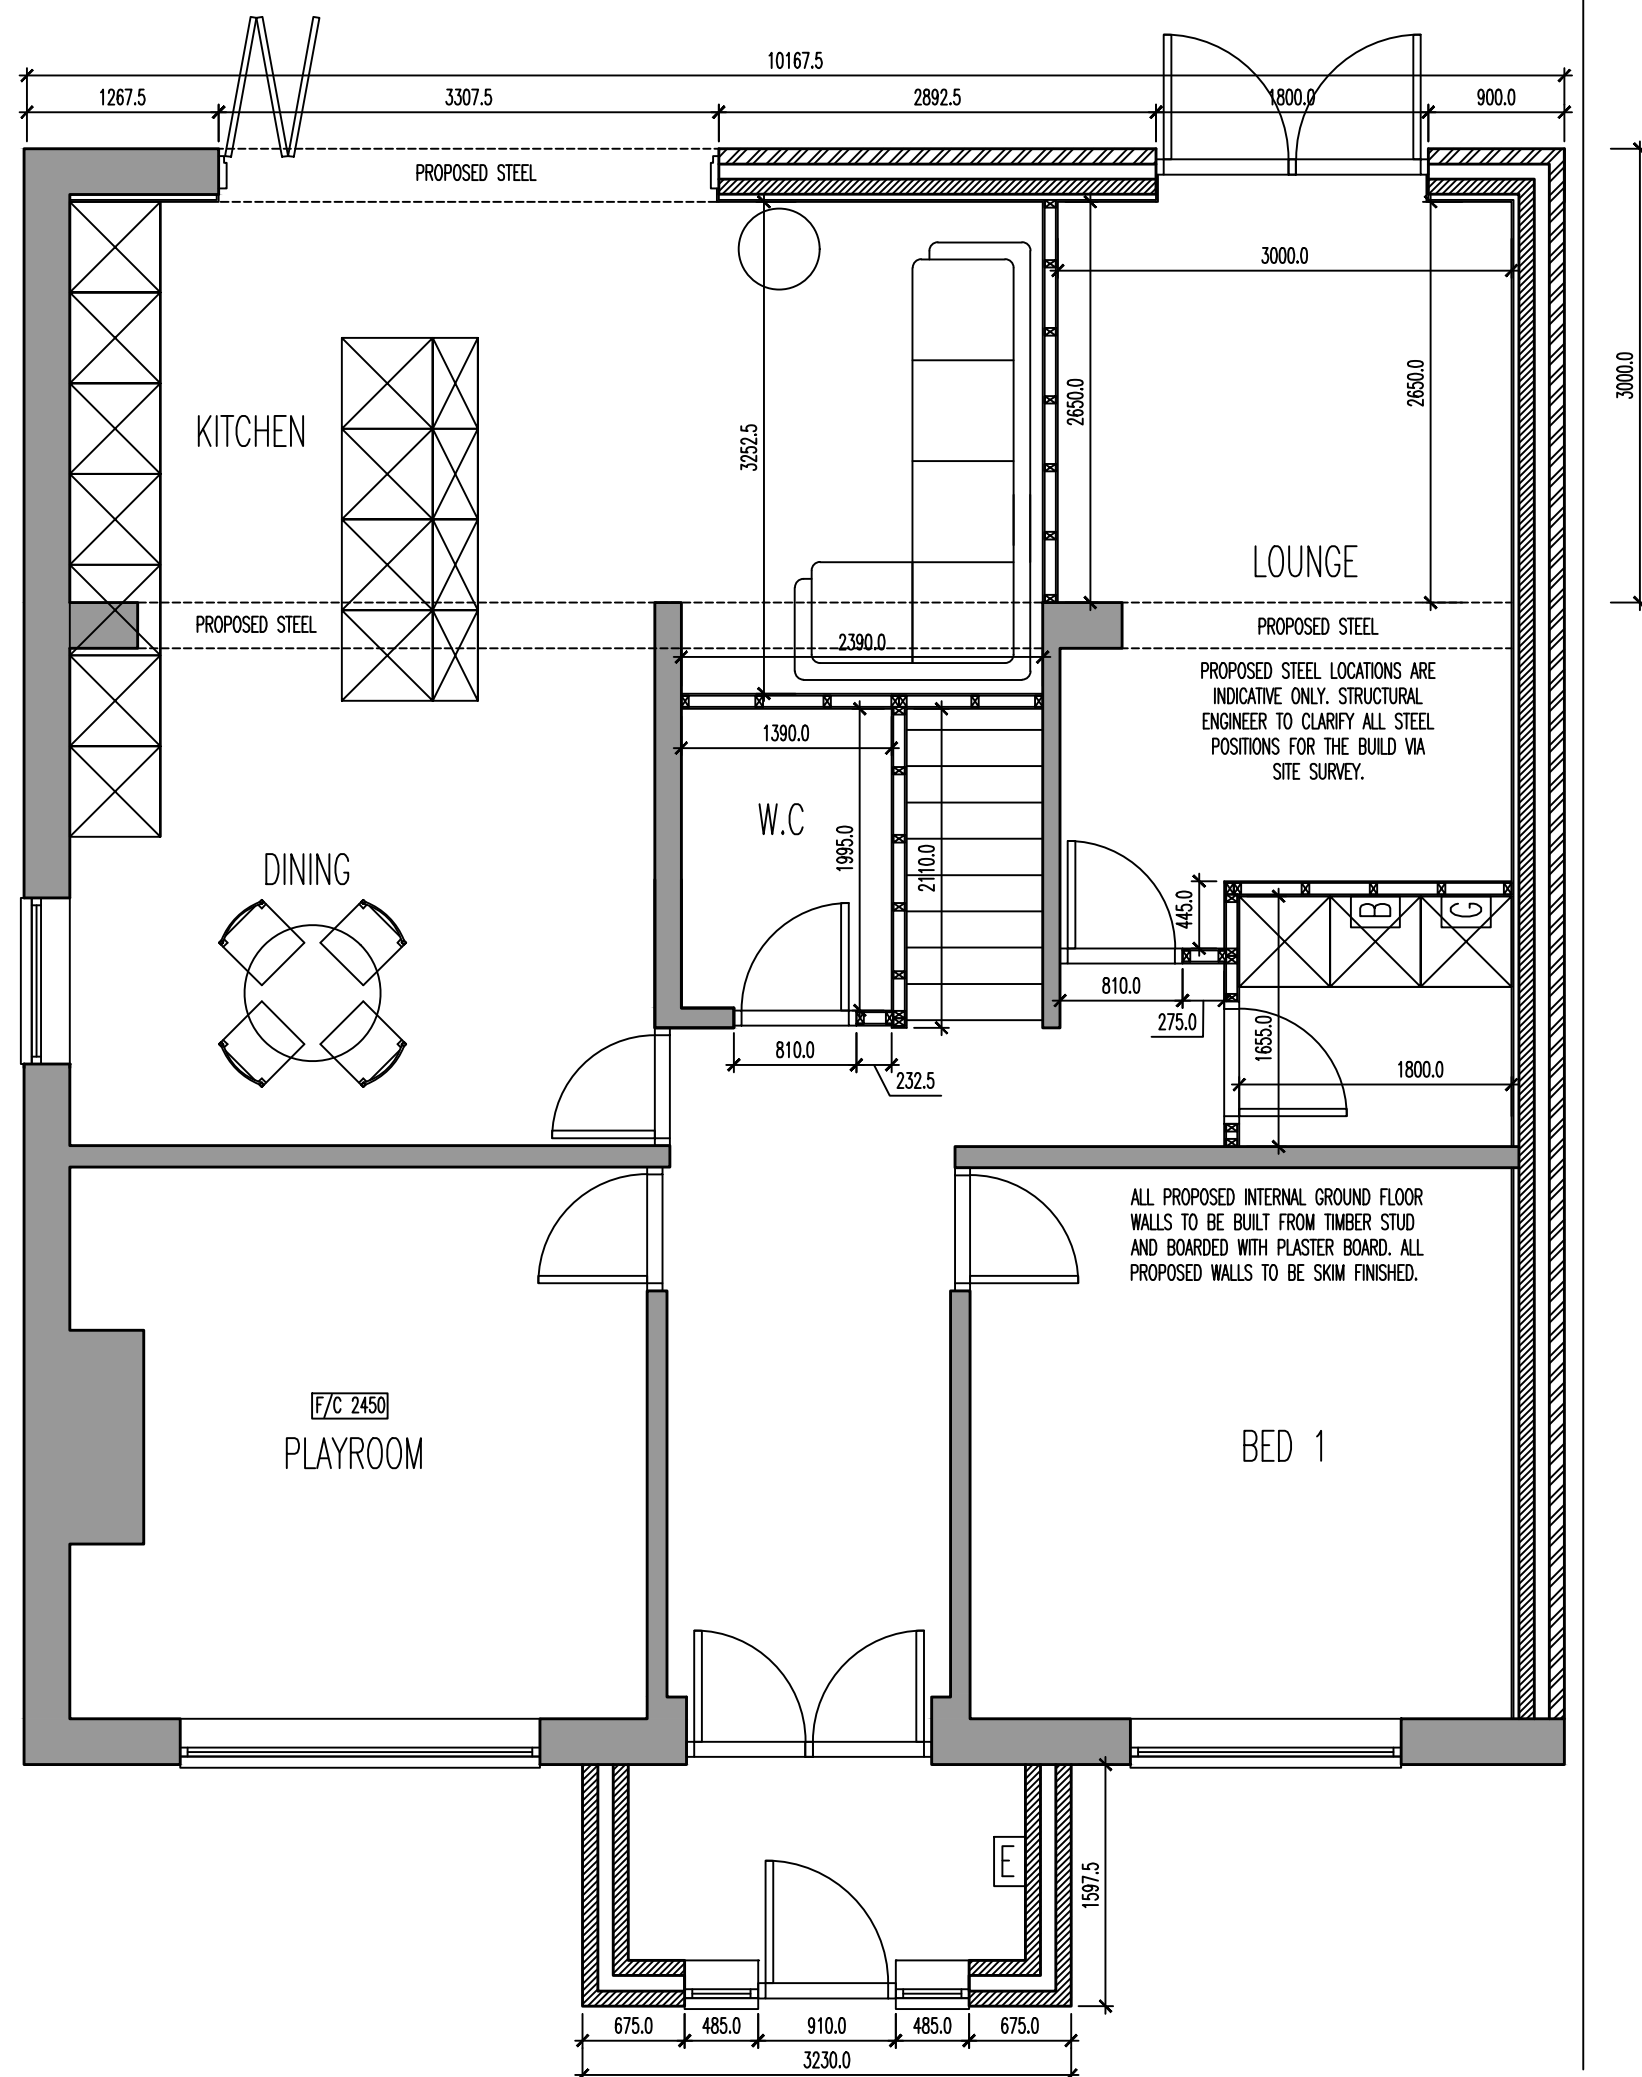

Scale 1:50

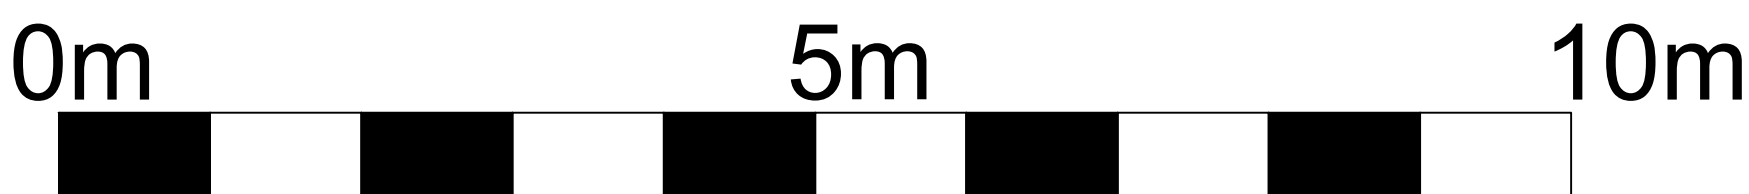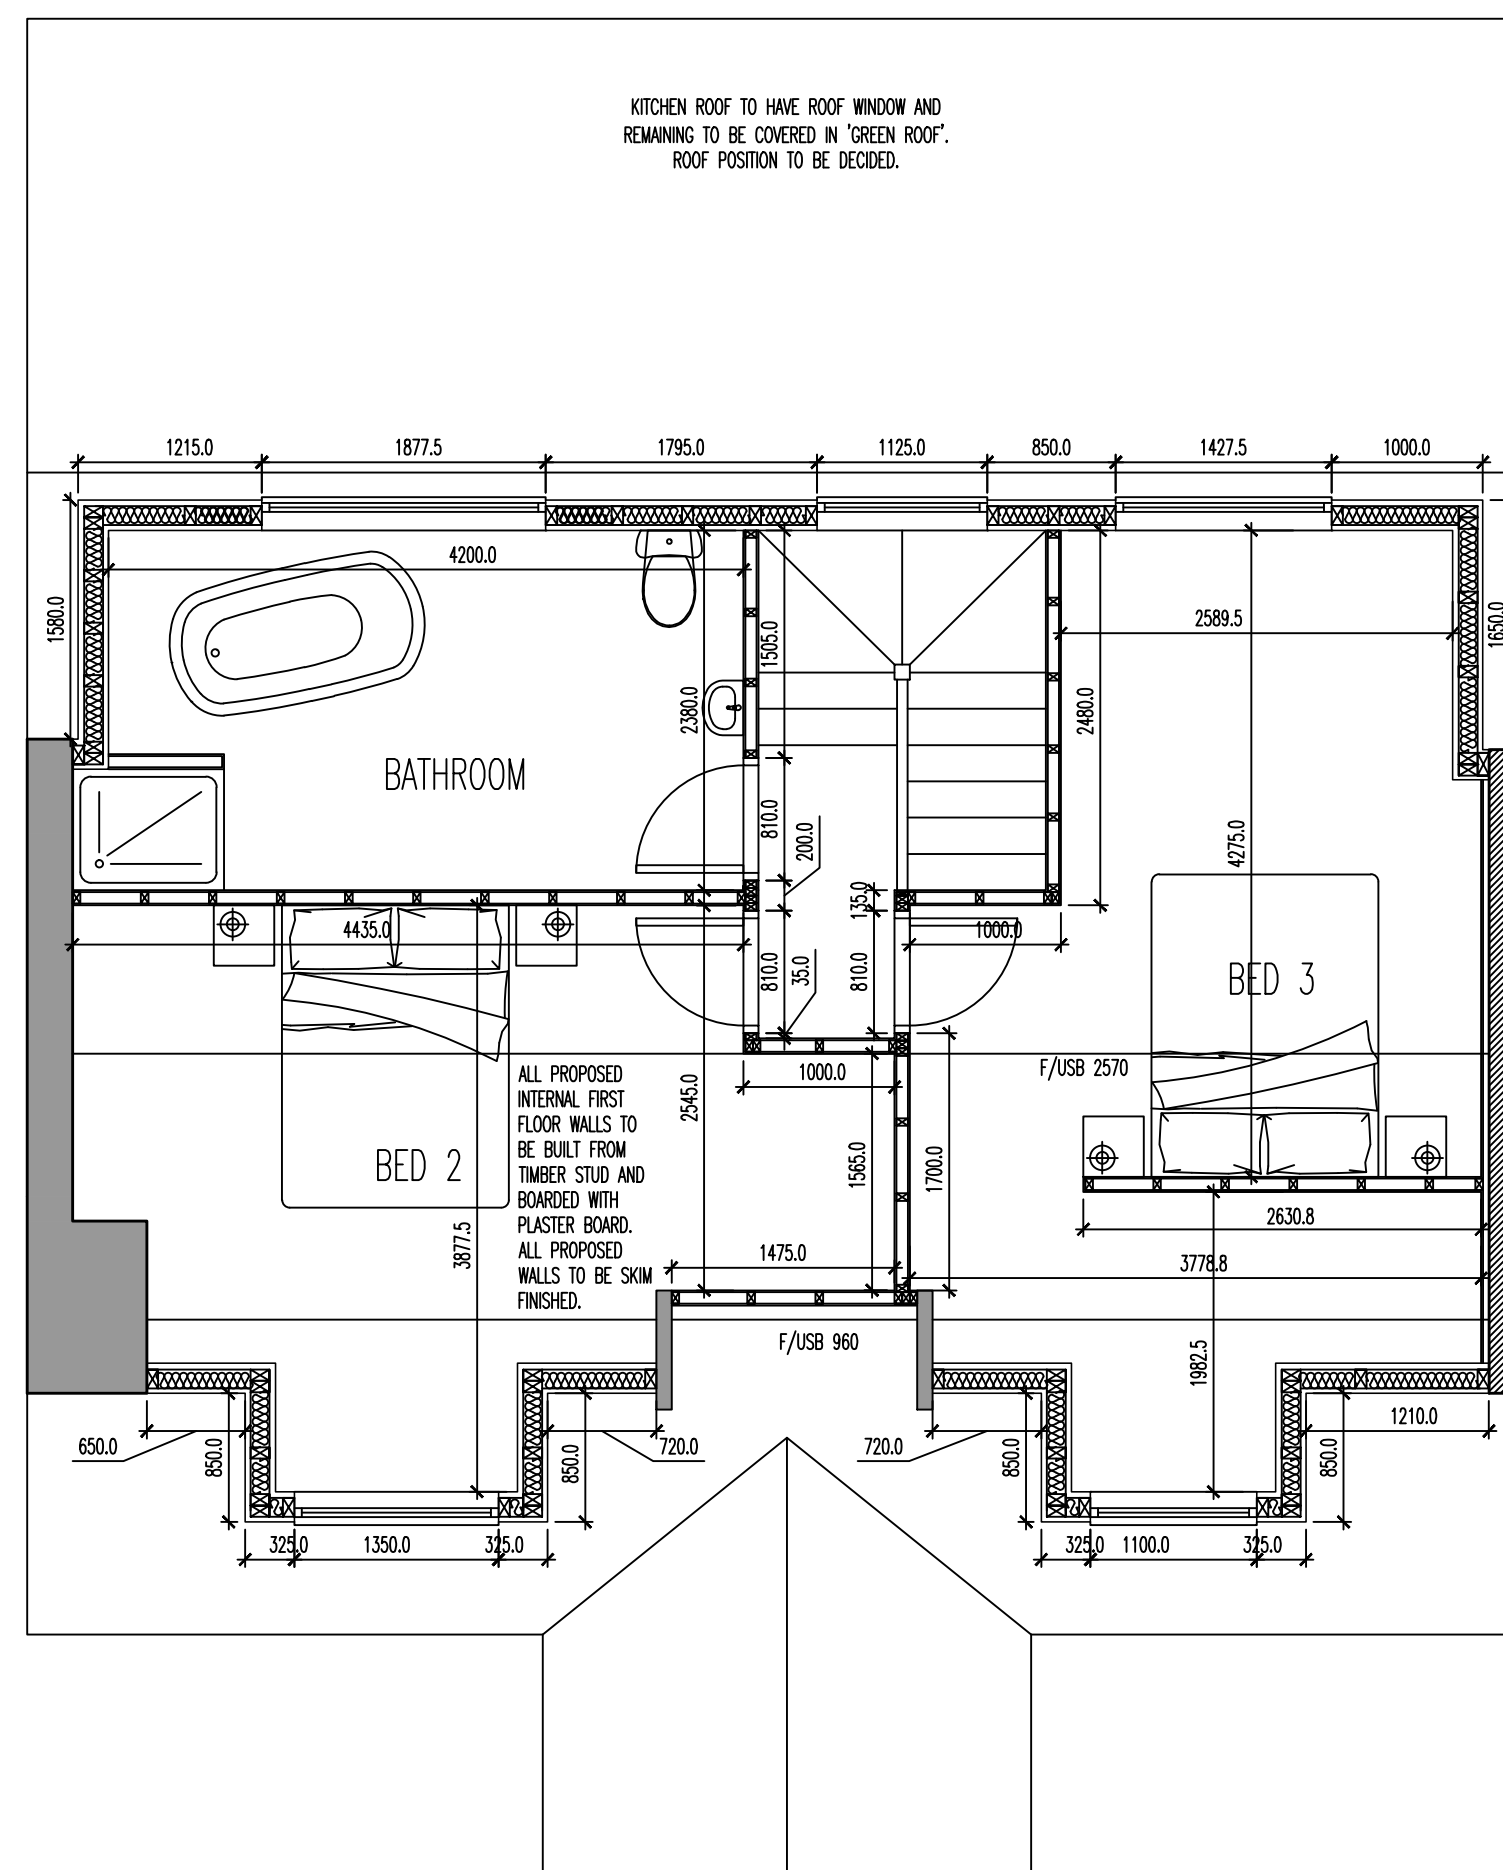

Rev	Description	Date	By	Chk

Status	Purpose for Issue
Survey ☐	Tender ☐
Construction ☒	As Built ☐

Client
Rebecca O'Gorman
21 Rowlands Road, Summerseat

Contract
Proposed Single Storey Wrap Around Extension -
Loft Conversion With Dormers

Drawing Proposed Plans

Drawing No. TDS-25-196-04	Revision	/
Scales 1:50	Date	Jun '25
Drawn ZTT	Checked	

