



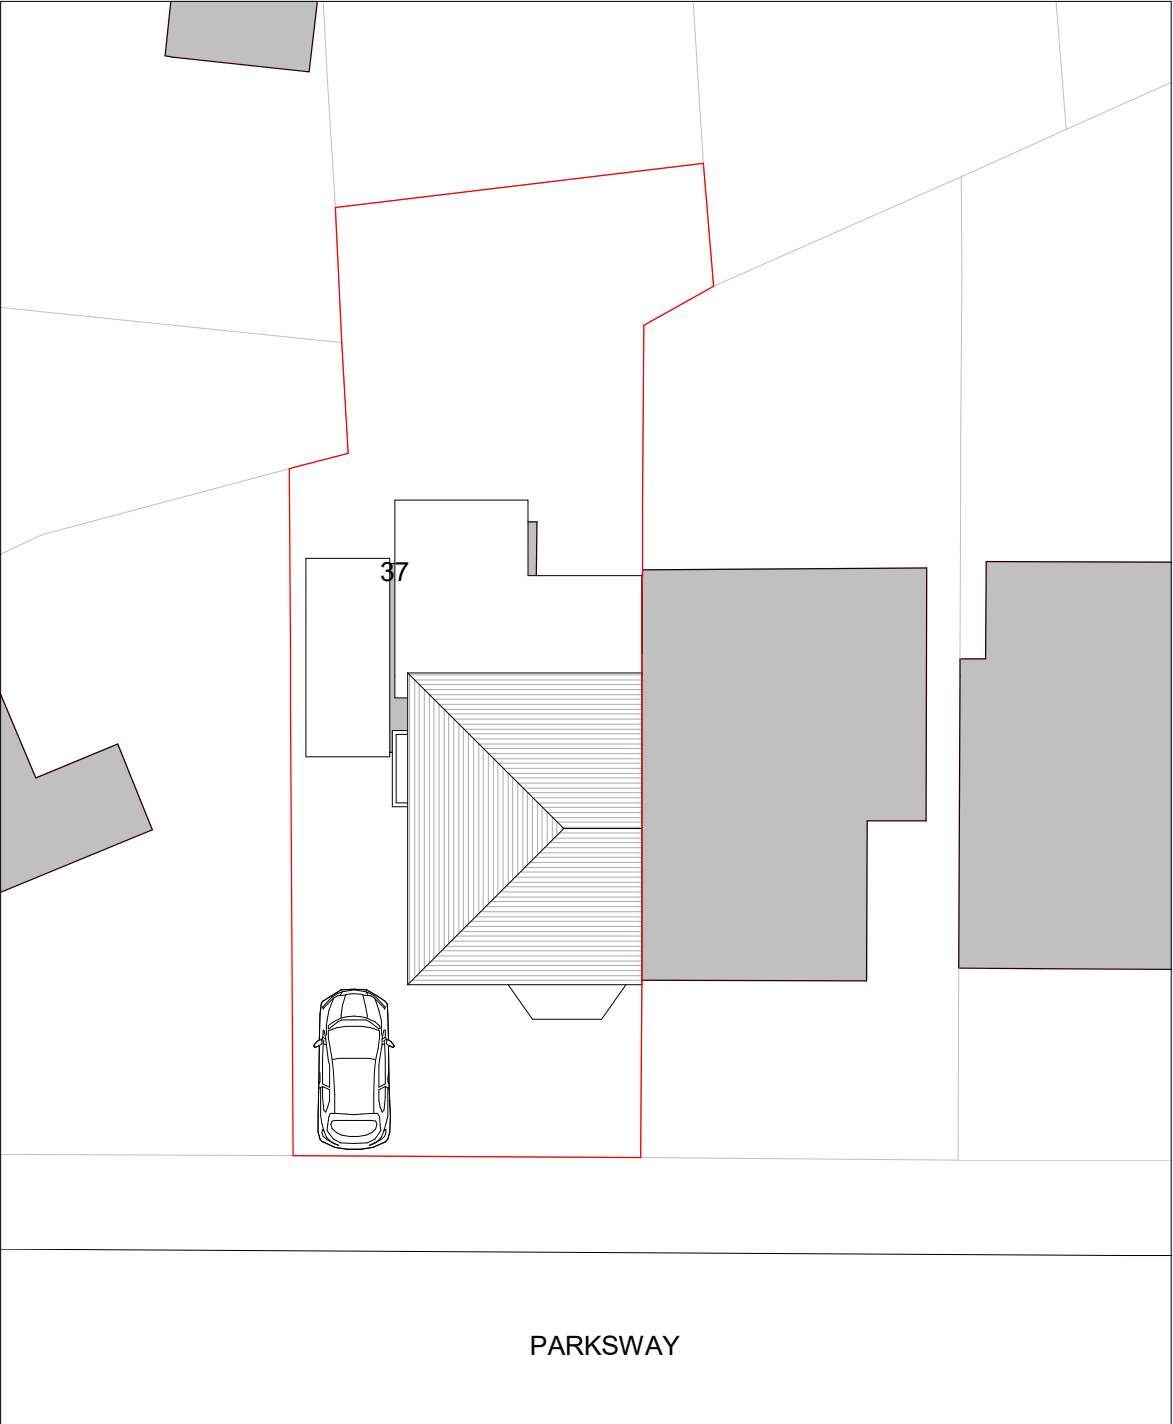

2. Site - Existing Parking Plan
1 : 200

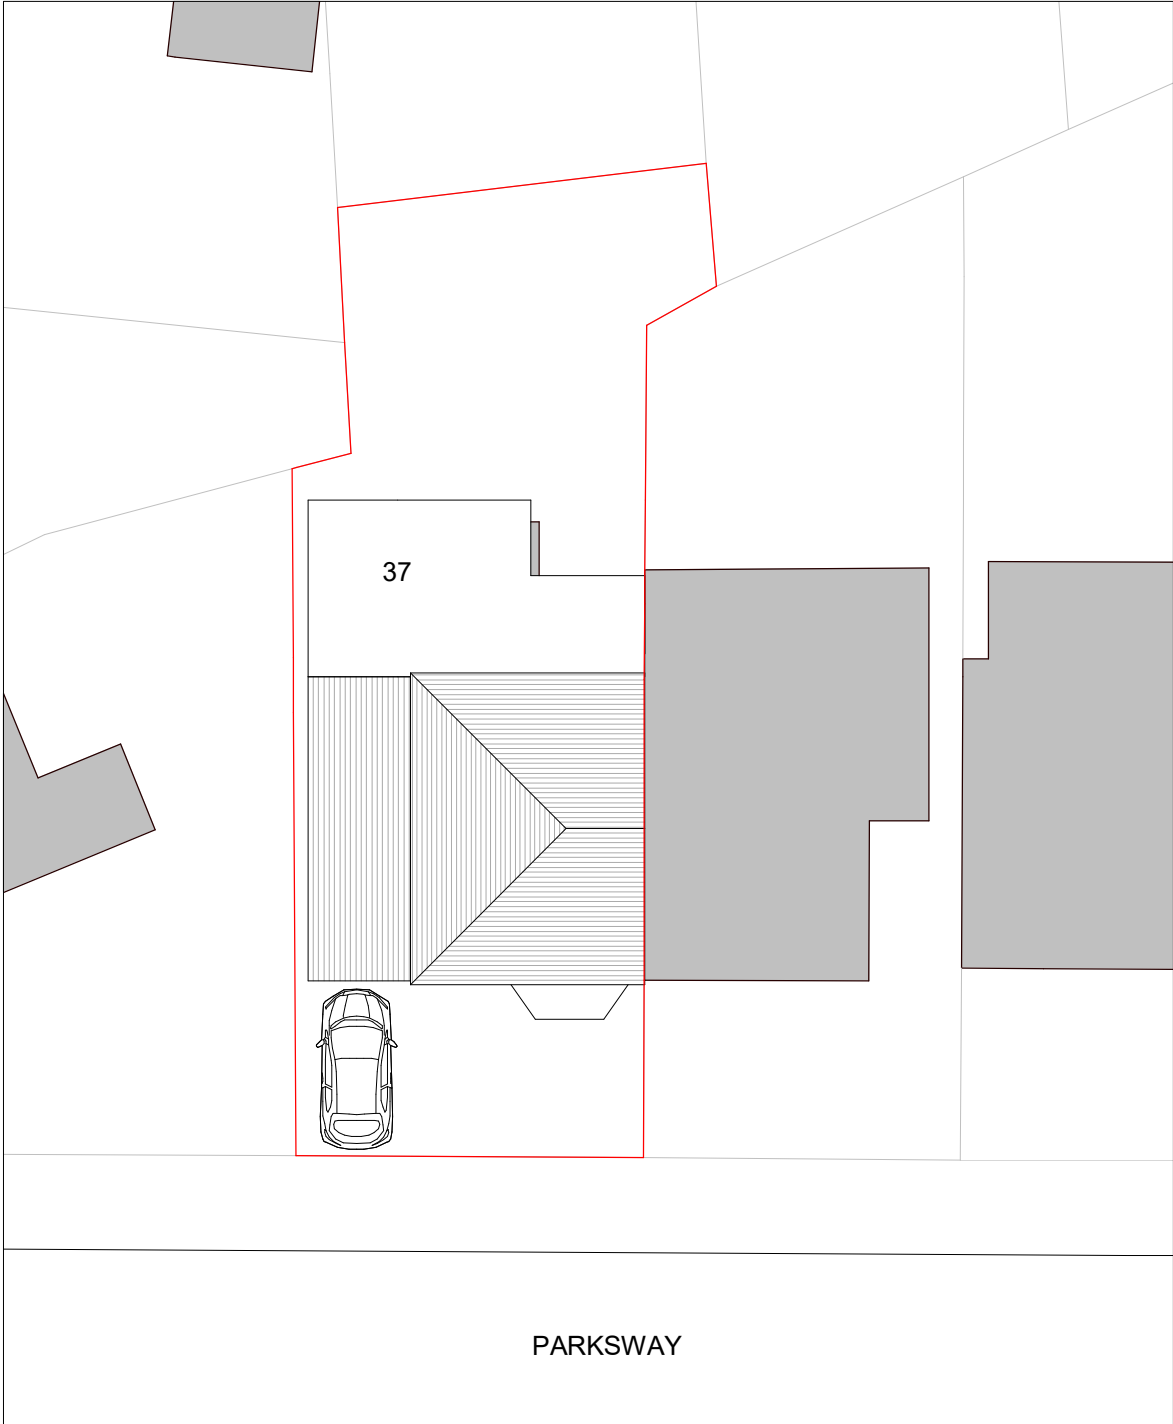

1. Site - Proposed Parking Plan
1 : 200

REV		DESCRIPTION	BY	DATE
PROJECT		SCALE @ A3	DATE	DRAWN BY
37 Parkway		1 : 200	25 FEB 2022	ER
CLIENT		STATUS		
Owner		PLANNING		
TITLE		PROJECT NO.	DRAWING NO.	REV.
Site - Existing and Proposed Parking		DA21077.	301.	
NOTES		THIS DRAWING MUST NOT BE REPRODUCED WITHOUT PRIOR WRITTEN CONSENT. DRAWING TO BE USED FOR THE STATUS INDICATED ONLY. ANY DISCREPANCIES TO BE REPORTED TO THE DESIGNER PRIOR TO THE COMMENCEMENT OF ANY WORK. ALL WORK AND MATERIALS TO BE IN ACCORDANCE WITH CURRENT STATUTORY LEGISLATION, RELEVANT CODES OF PRACTICE AND BRITISH STANDARDS. ALL DIMENSIONS ON THIS DRAWING ARE IN MILLIMETRES (UNLESS OTHERWISE STATED).		
DA DEBTAL ARCHITECTURE www.debtal.co.uk				