


1 Front - Proposed
1 : 100


2 Left Side - Proposed
1 : 100

3 Rear - Proposed
1 : 100

4 Right Side - Proposed
1 : 100

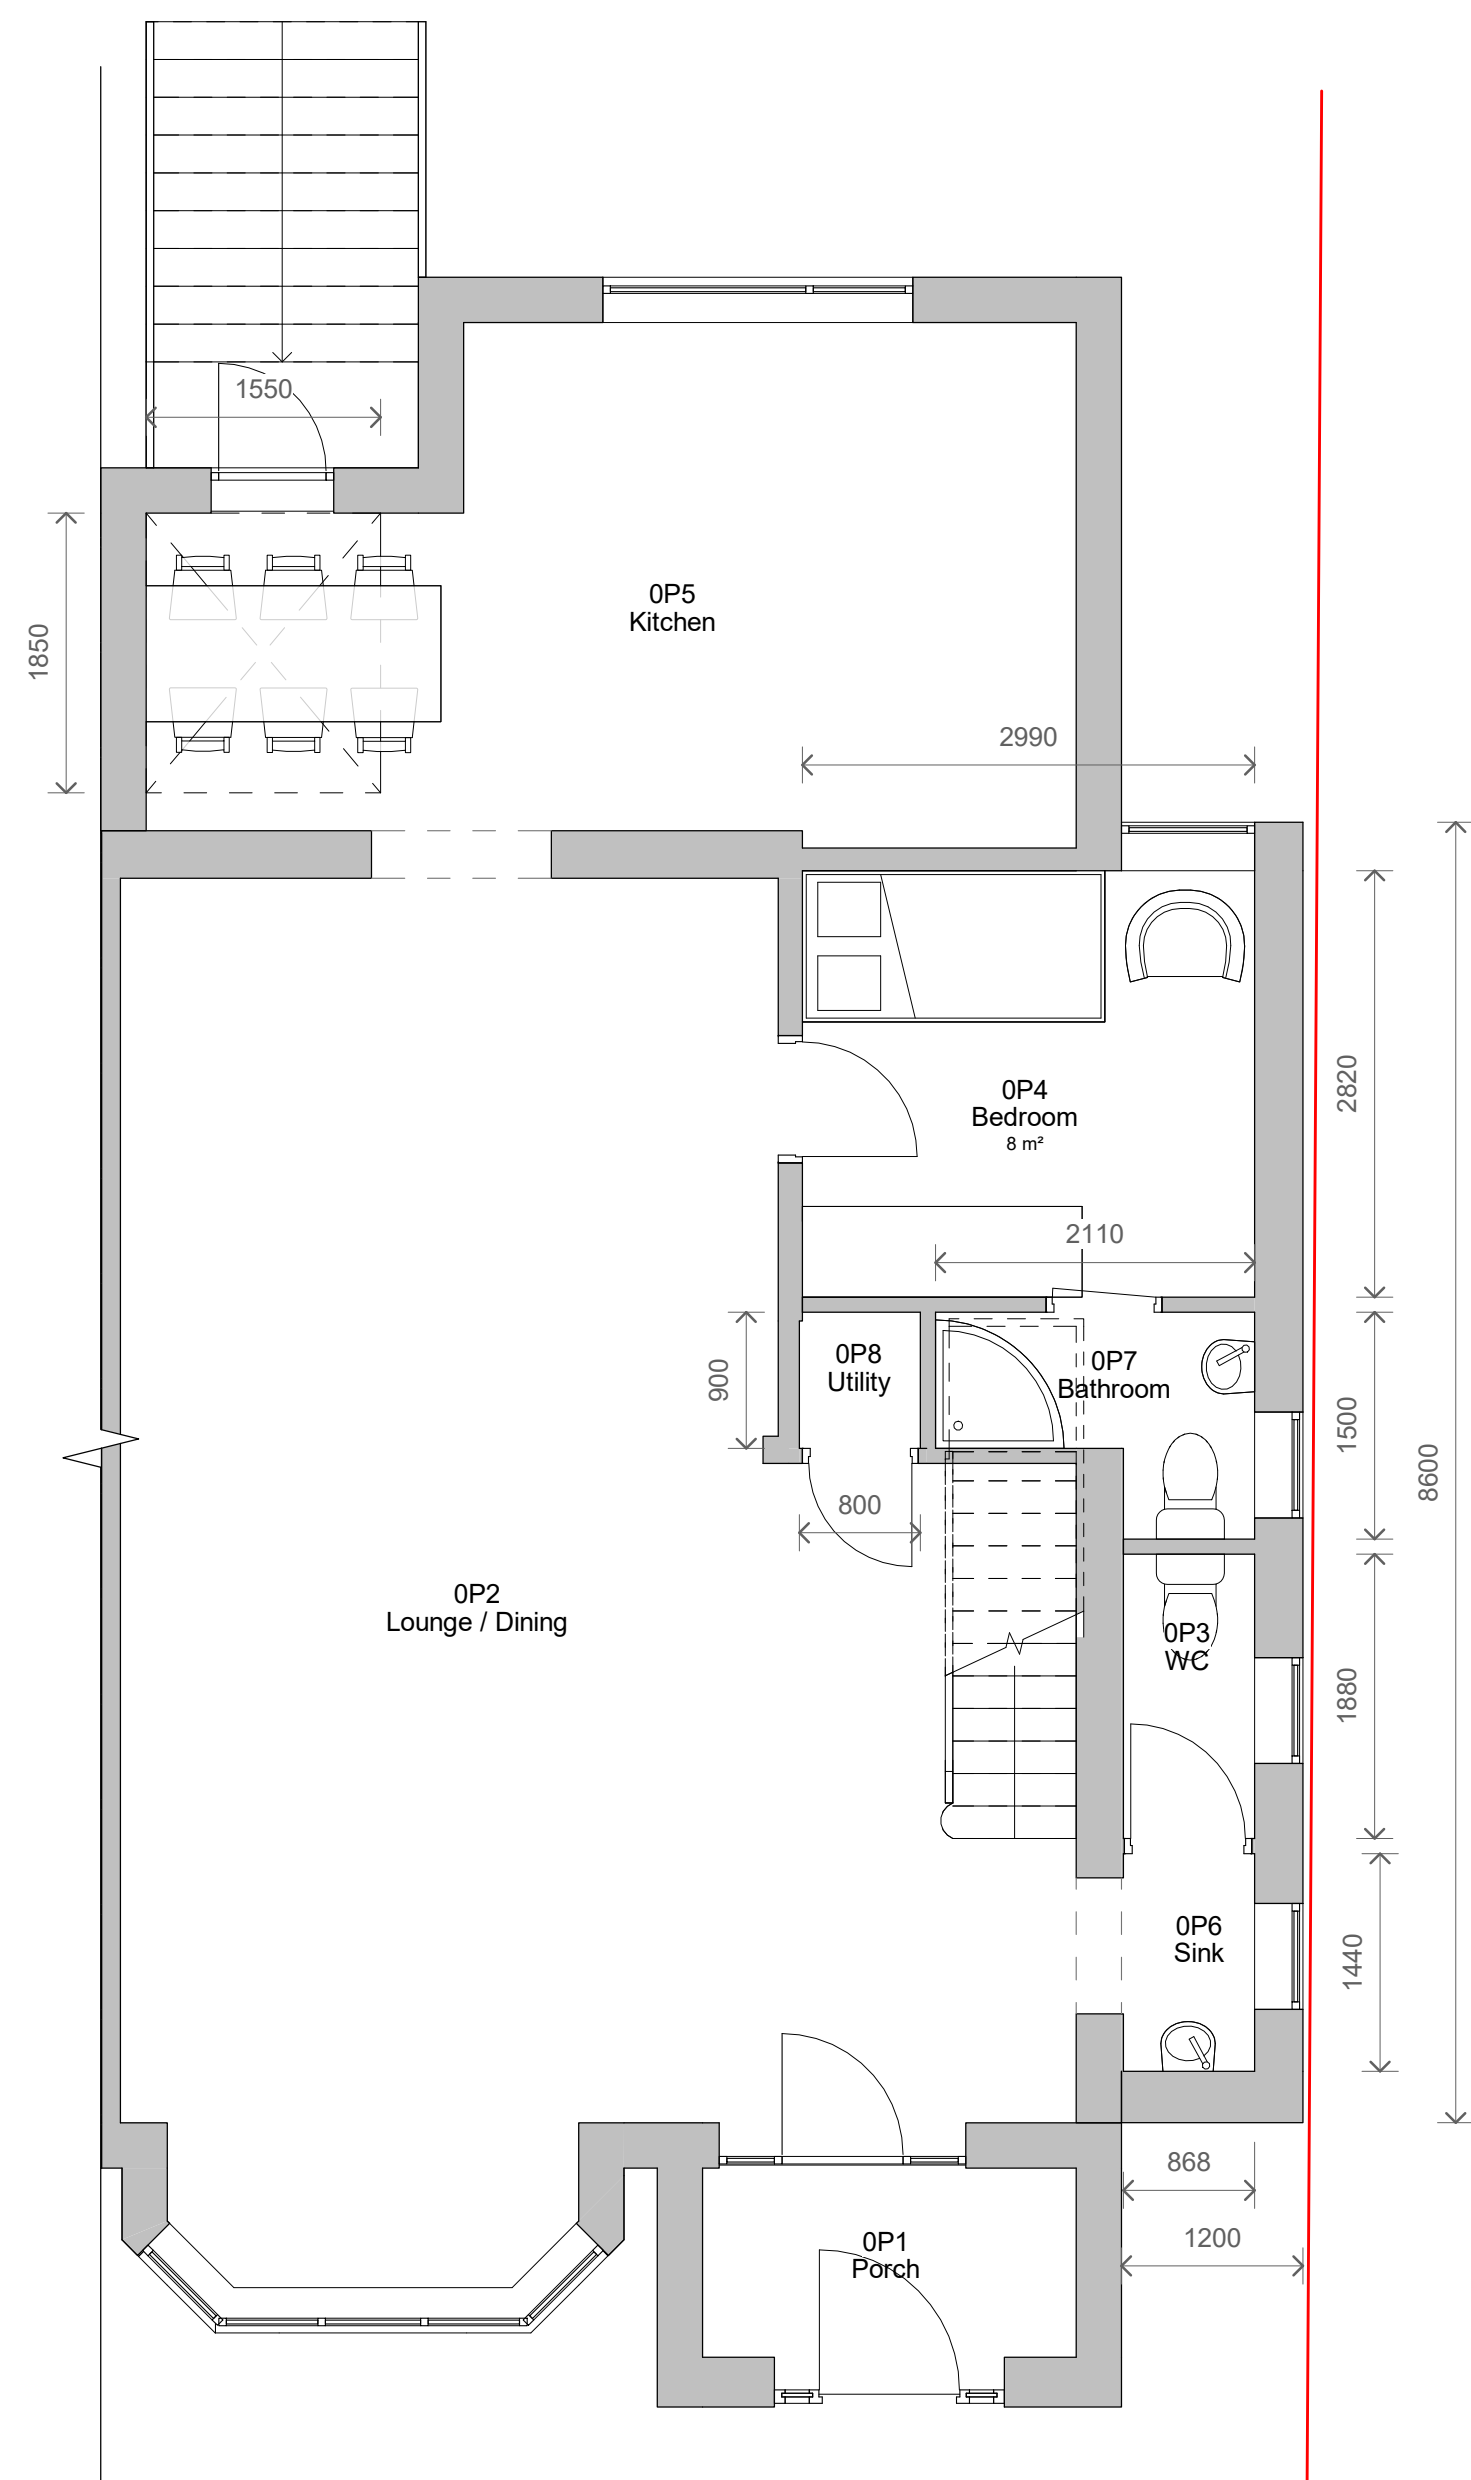

5 Level 0 - Proposed
1 : 50

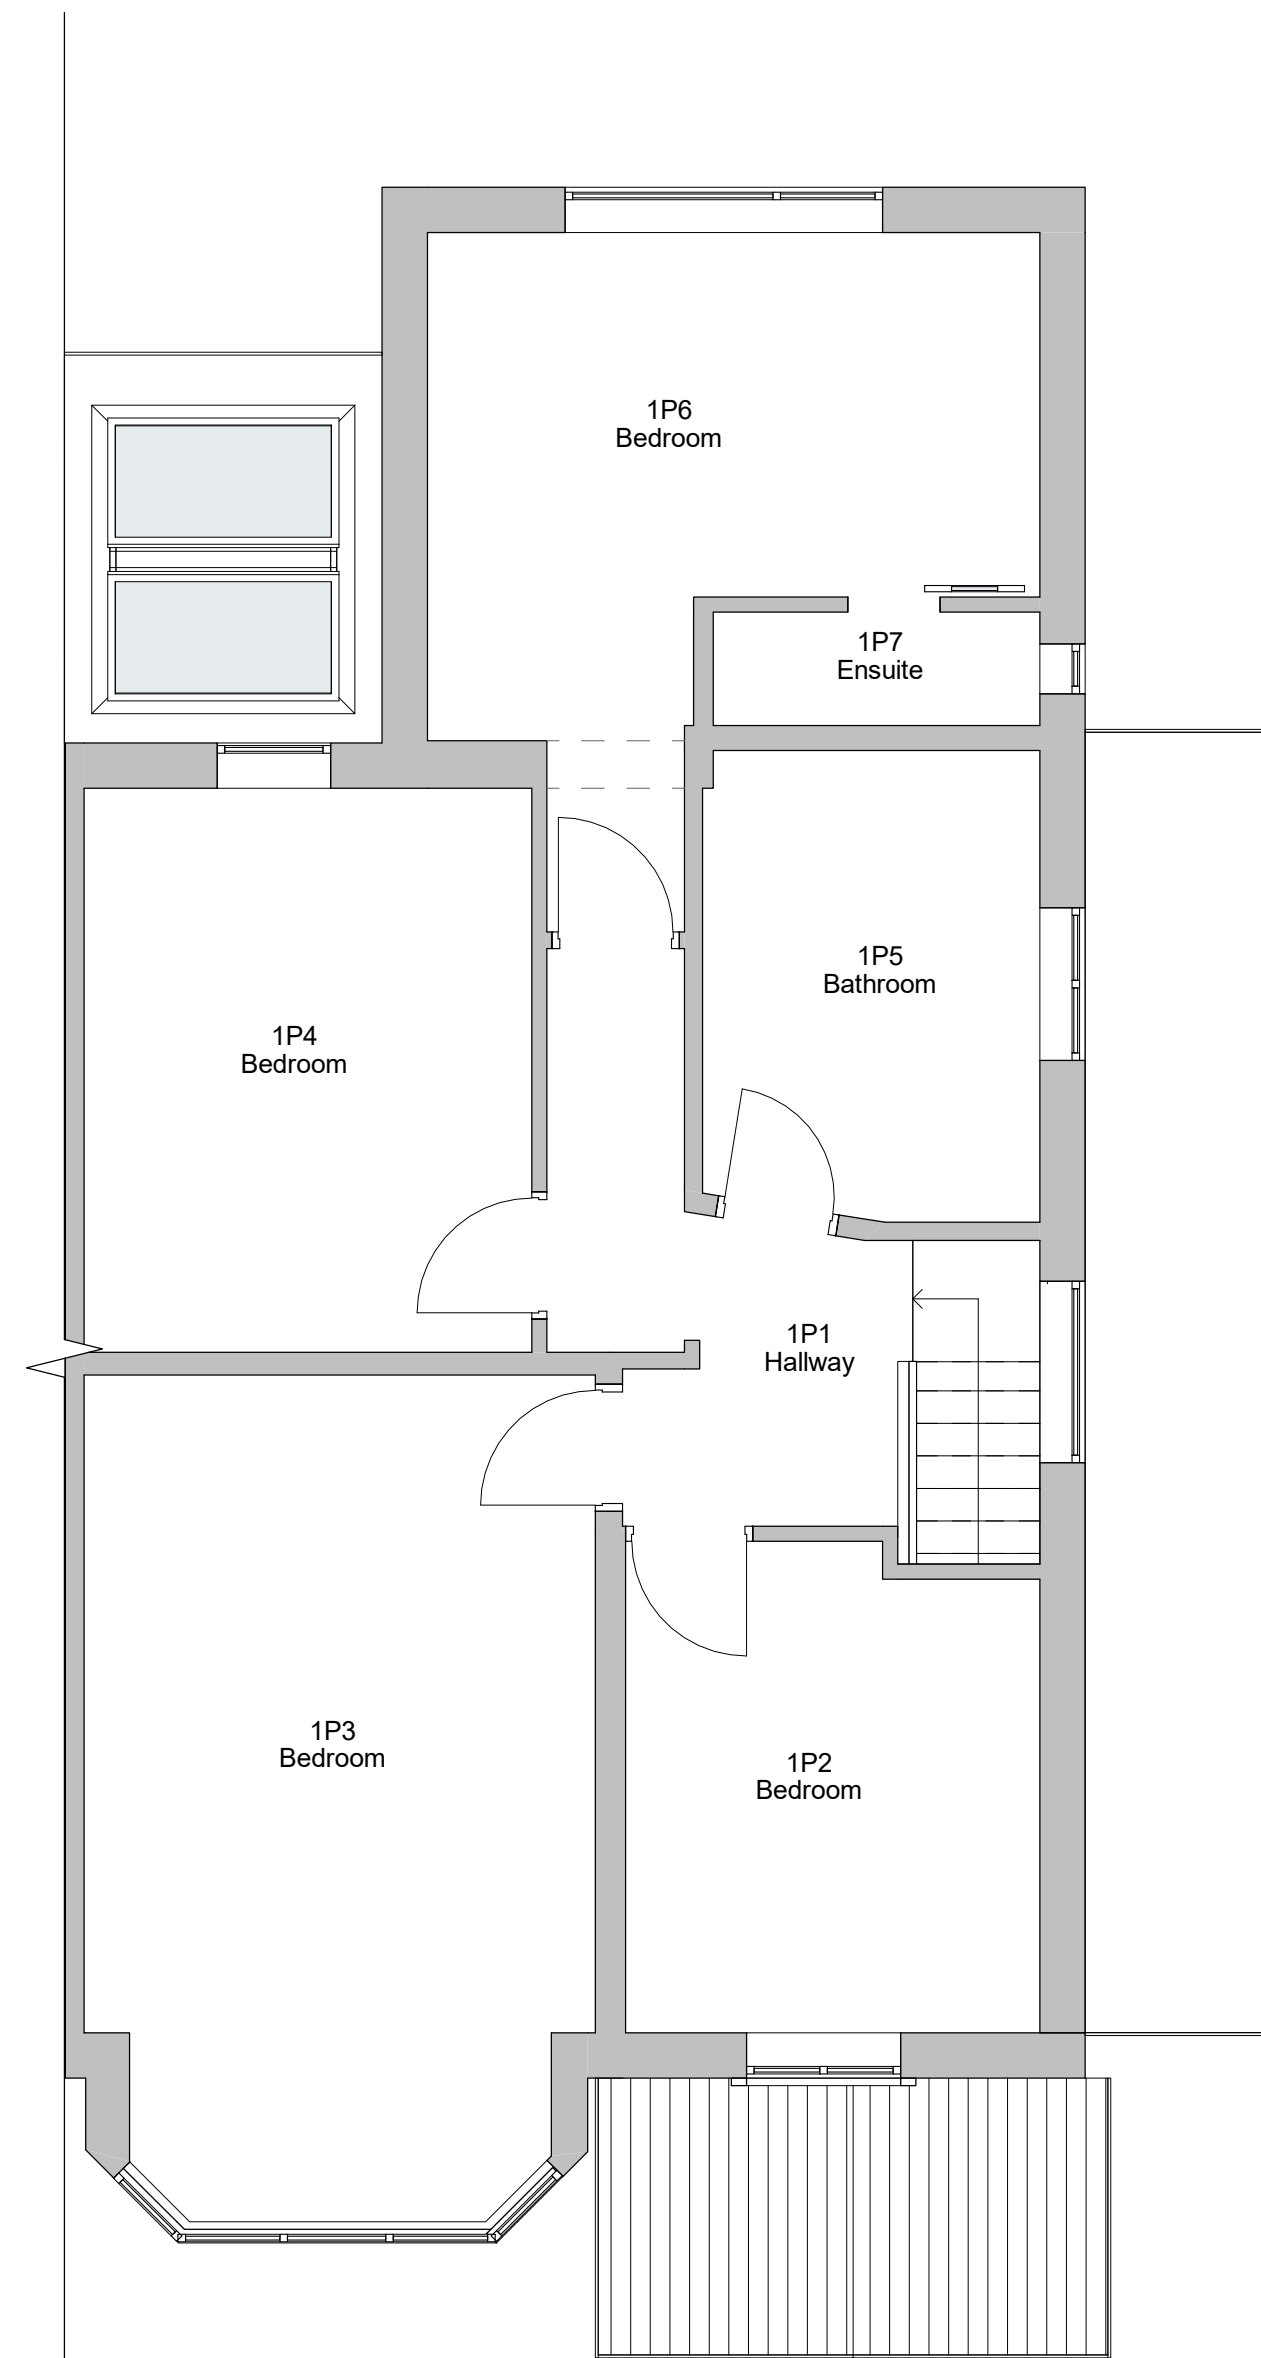

6 Level 1 - Proposed
1 : 50



7 3D Axo - Proposed

1 Sukkah 25/08/2020
No. Description Date

PROJECT 7 Lancaster Drive		
TITLE Proposed Plans and Elevations		
CLIENT Benjy & Emily Rickman		
STATUS DESIGN		
DRAWN BY SG	DATE 17/08/2020	SCALE (@ A1) As indicated
PROJECT NUMBER GGS20048	DRAWING NUMBER 003	REV 1
GOLD SKETCH S T U D I O S www.goldsketch.co.uk info@goldsketch.co.uk 0161 792 9595		
NOTES © COPYRIGHT ALL RIGHTS RESERVED. NOT DRAWING NOT TO BE REPRODUCED WITHOUT WRITTEN CONSENT. DRAWING TO BE USED FOR THE SITE ONLY. NO OTHER USES. ALL DIMENSIONS AND SETTING OUT SHALL BE IN ACCORDANCE WITH THE BUILDING REGULATIONS AND THE BUILDING STANDARDS. ALL DIMENSIONS ON THIS DRAWING ARE IN MILLIMETRES (UNLESS OTHERWISE STATED).		

