
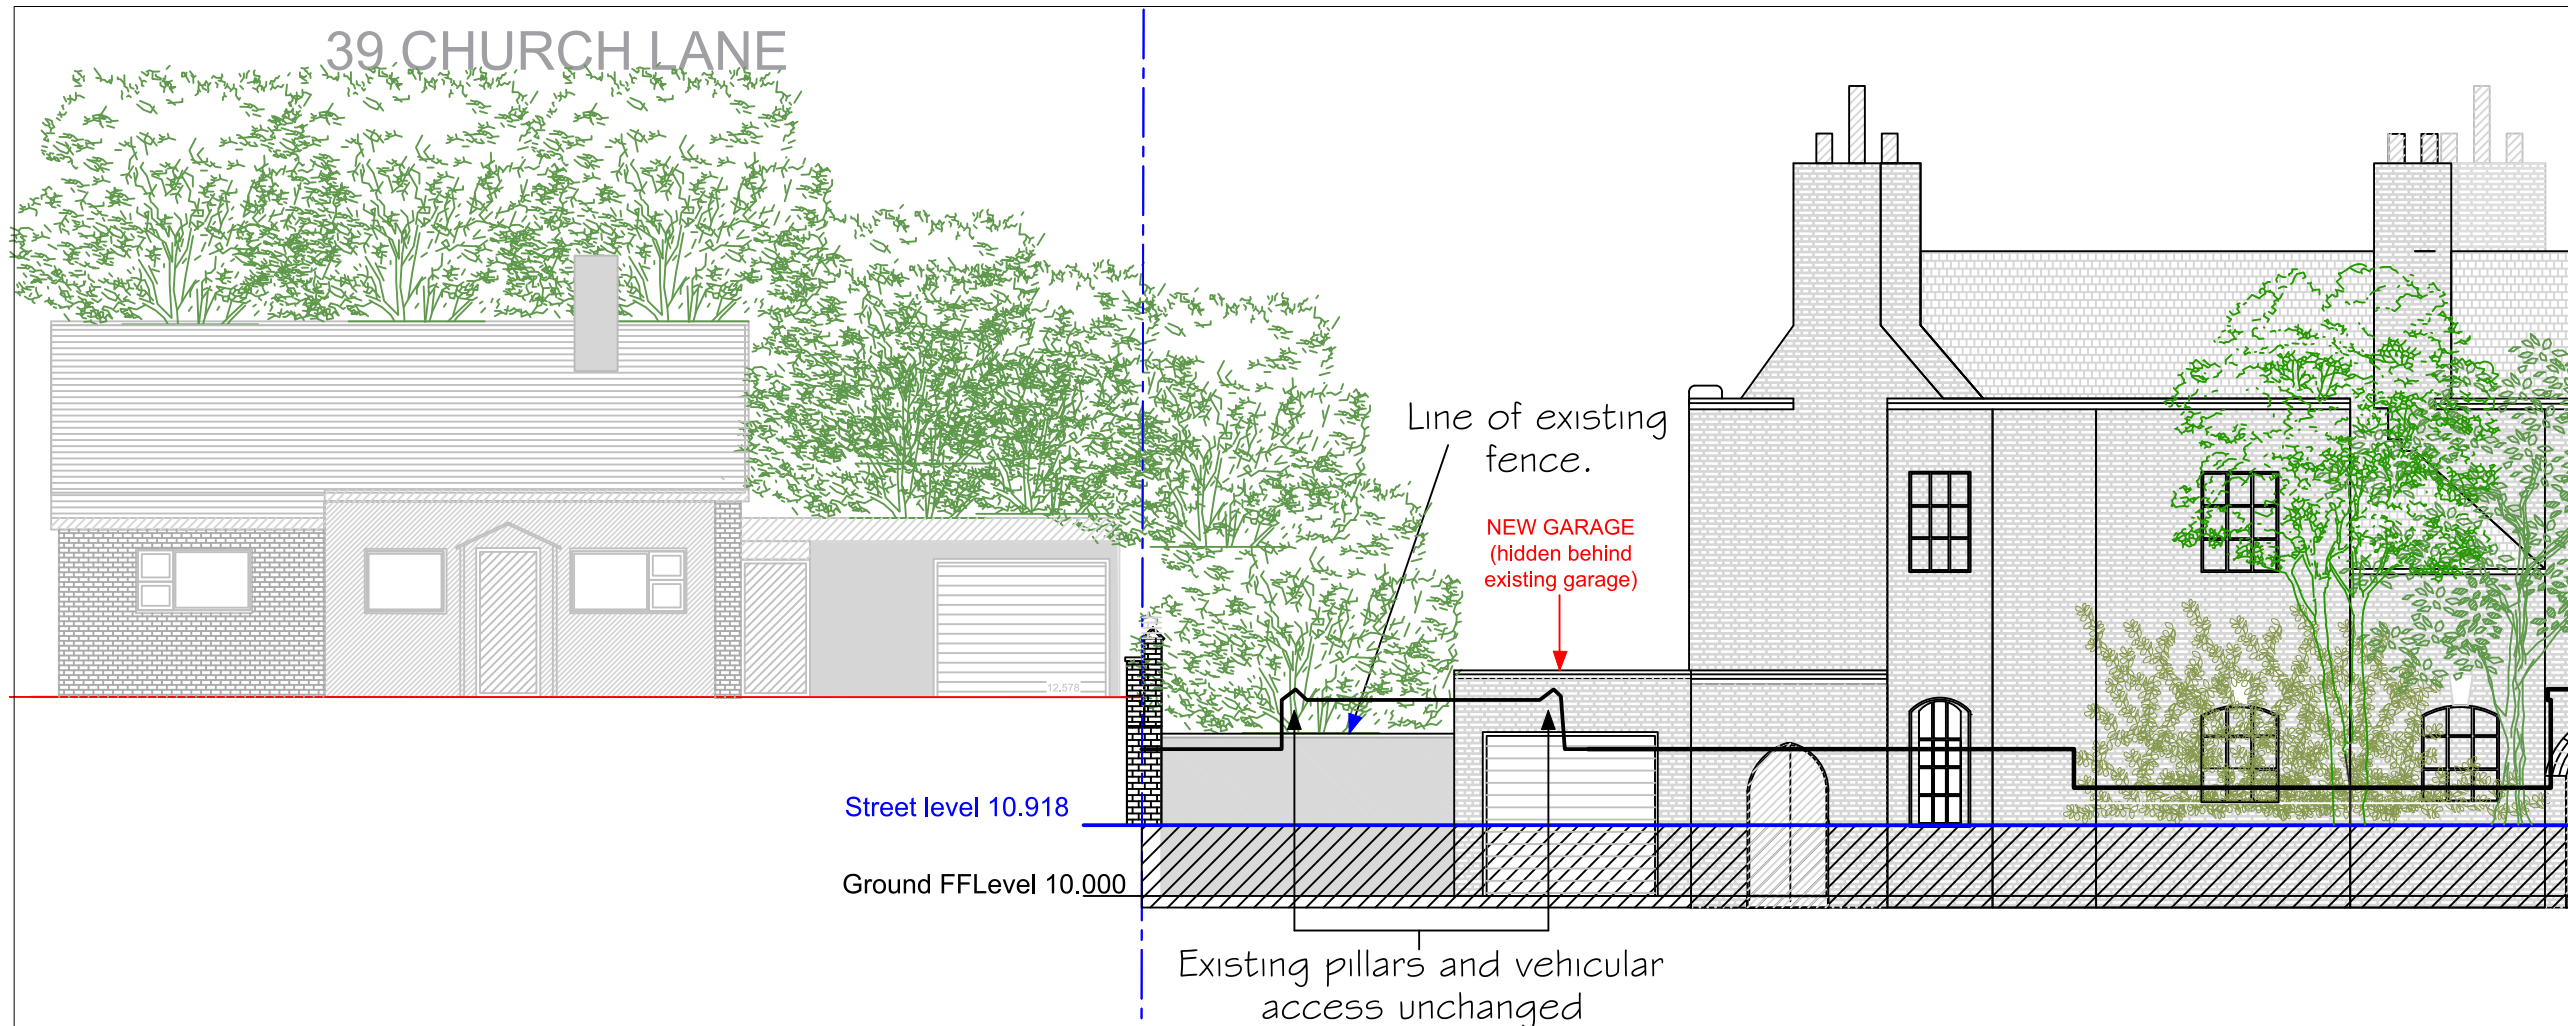


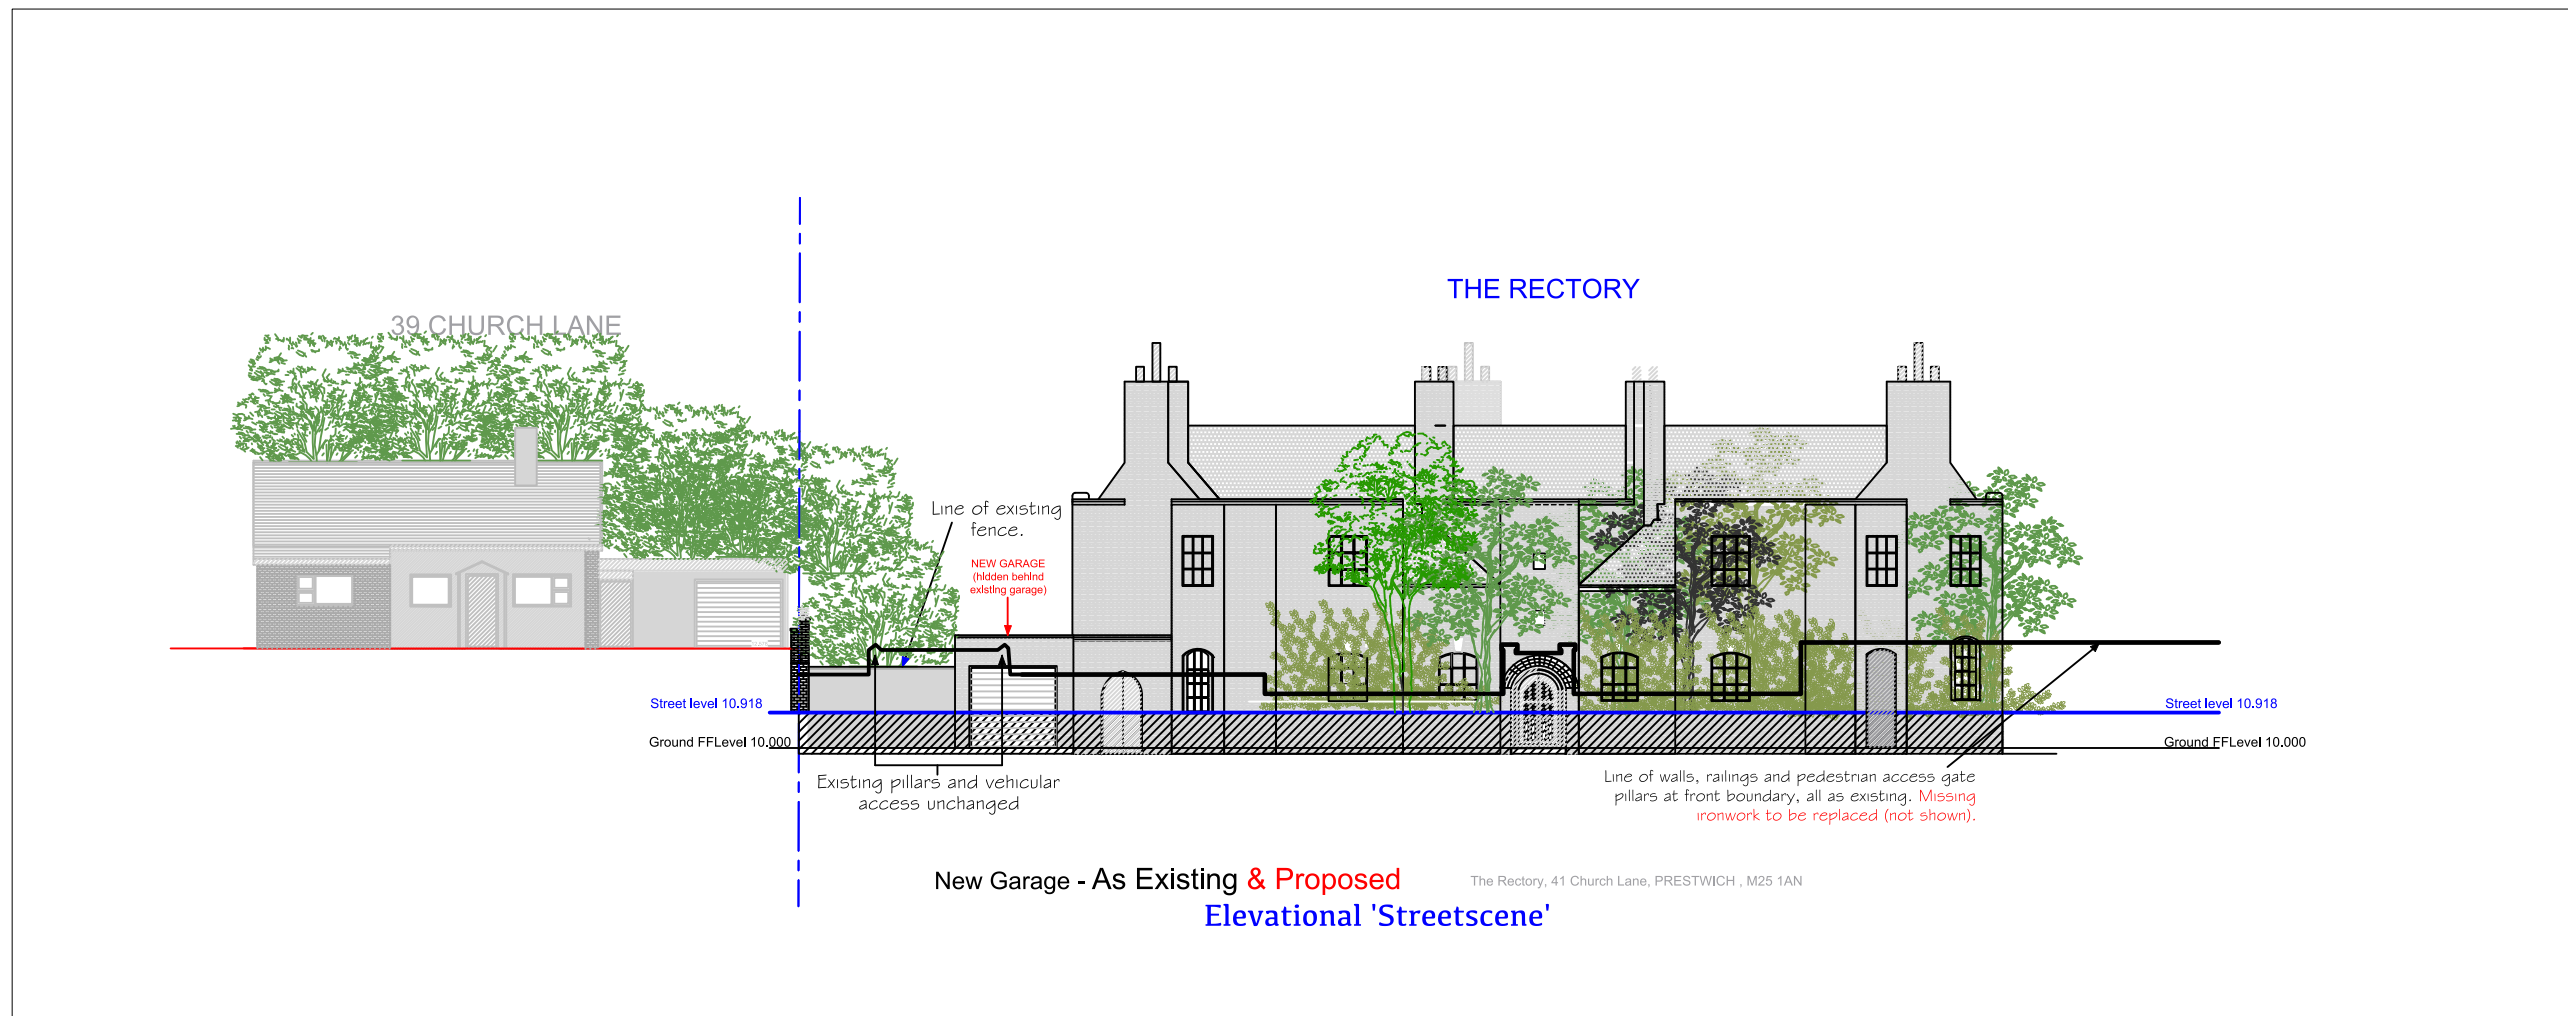

General Notes

Do not scale from this drawing. Specified dimensions may be relied upon. All dimensions to be confirmed by site measurement by the contractor before opening up works or ordering any materials. We accept no liability for incorrect site measurement. Report any discrepancies to the architect or surveyor.

When printing out this drawing, use a professional service rather than an office printer. It should be printed at A3 size in order to be read at the scale indicated. Check scale bar to confirm printed scale before using any scale rule.

These drawings are prepared for planning or Building Regulations approval only.

planning by design

**Architectural Services**

**Oldham, Rochdale & Tameside**

[www.architectural.uk.com](http://www.architectural.uk.com)

Project Description:

**New Garage**

For:

**Dr & Mrs Zia Jalal**

Site Address:

**The Rectory,  
41 Church Lane,  
Prestwich, M25 1AN**

Date:

**October 2023**

Scale:

**1:200 @ A3**

Sheet Description:

**Elevational  
'Streetscene'  
As Existing & Proposed**

|     |                                               |
|-----|-----------------------------------------------|
| B   | AE & AP on single dwg.; detail added - May 24 |
| A   | As Existing added & scale changed - Feb 24    |
| No. | Revision /Issue                               |

Drawing Number:

**100110/012B**