

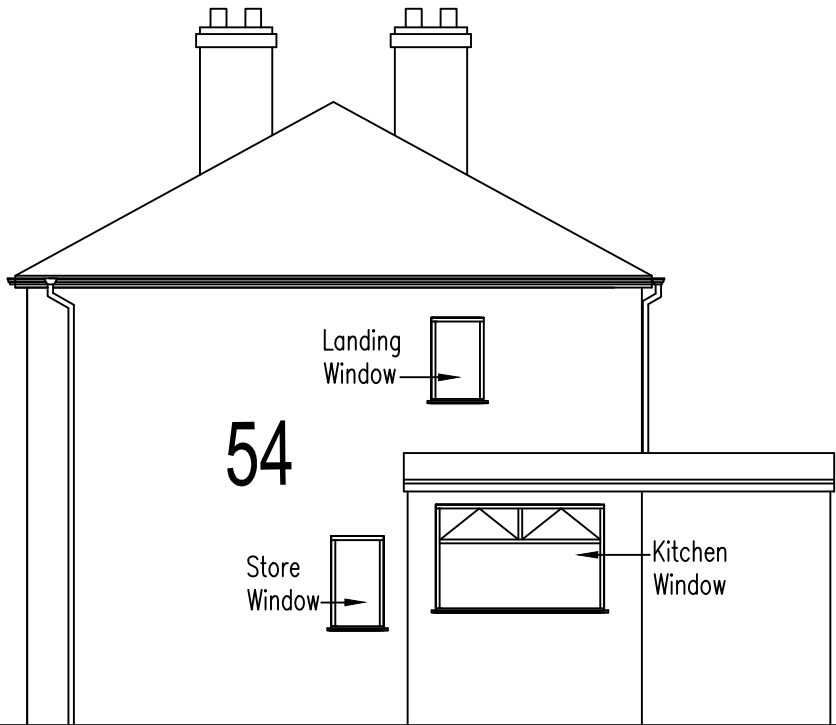


This drawing to be read
in conjunction with
drawing No's
AC/105/A - AC/105/I

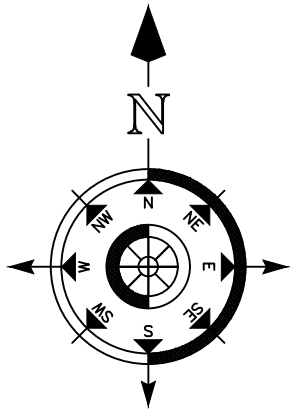

Side Elevation (West)
to No 54 Heaton Street
Window Positions (1/100)

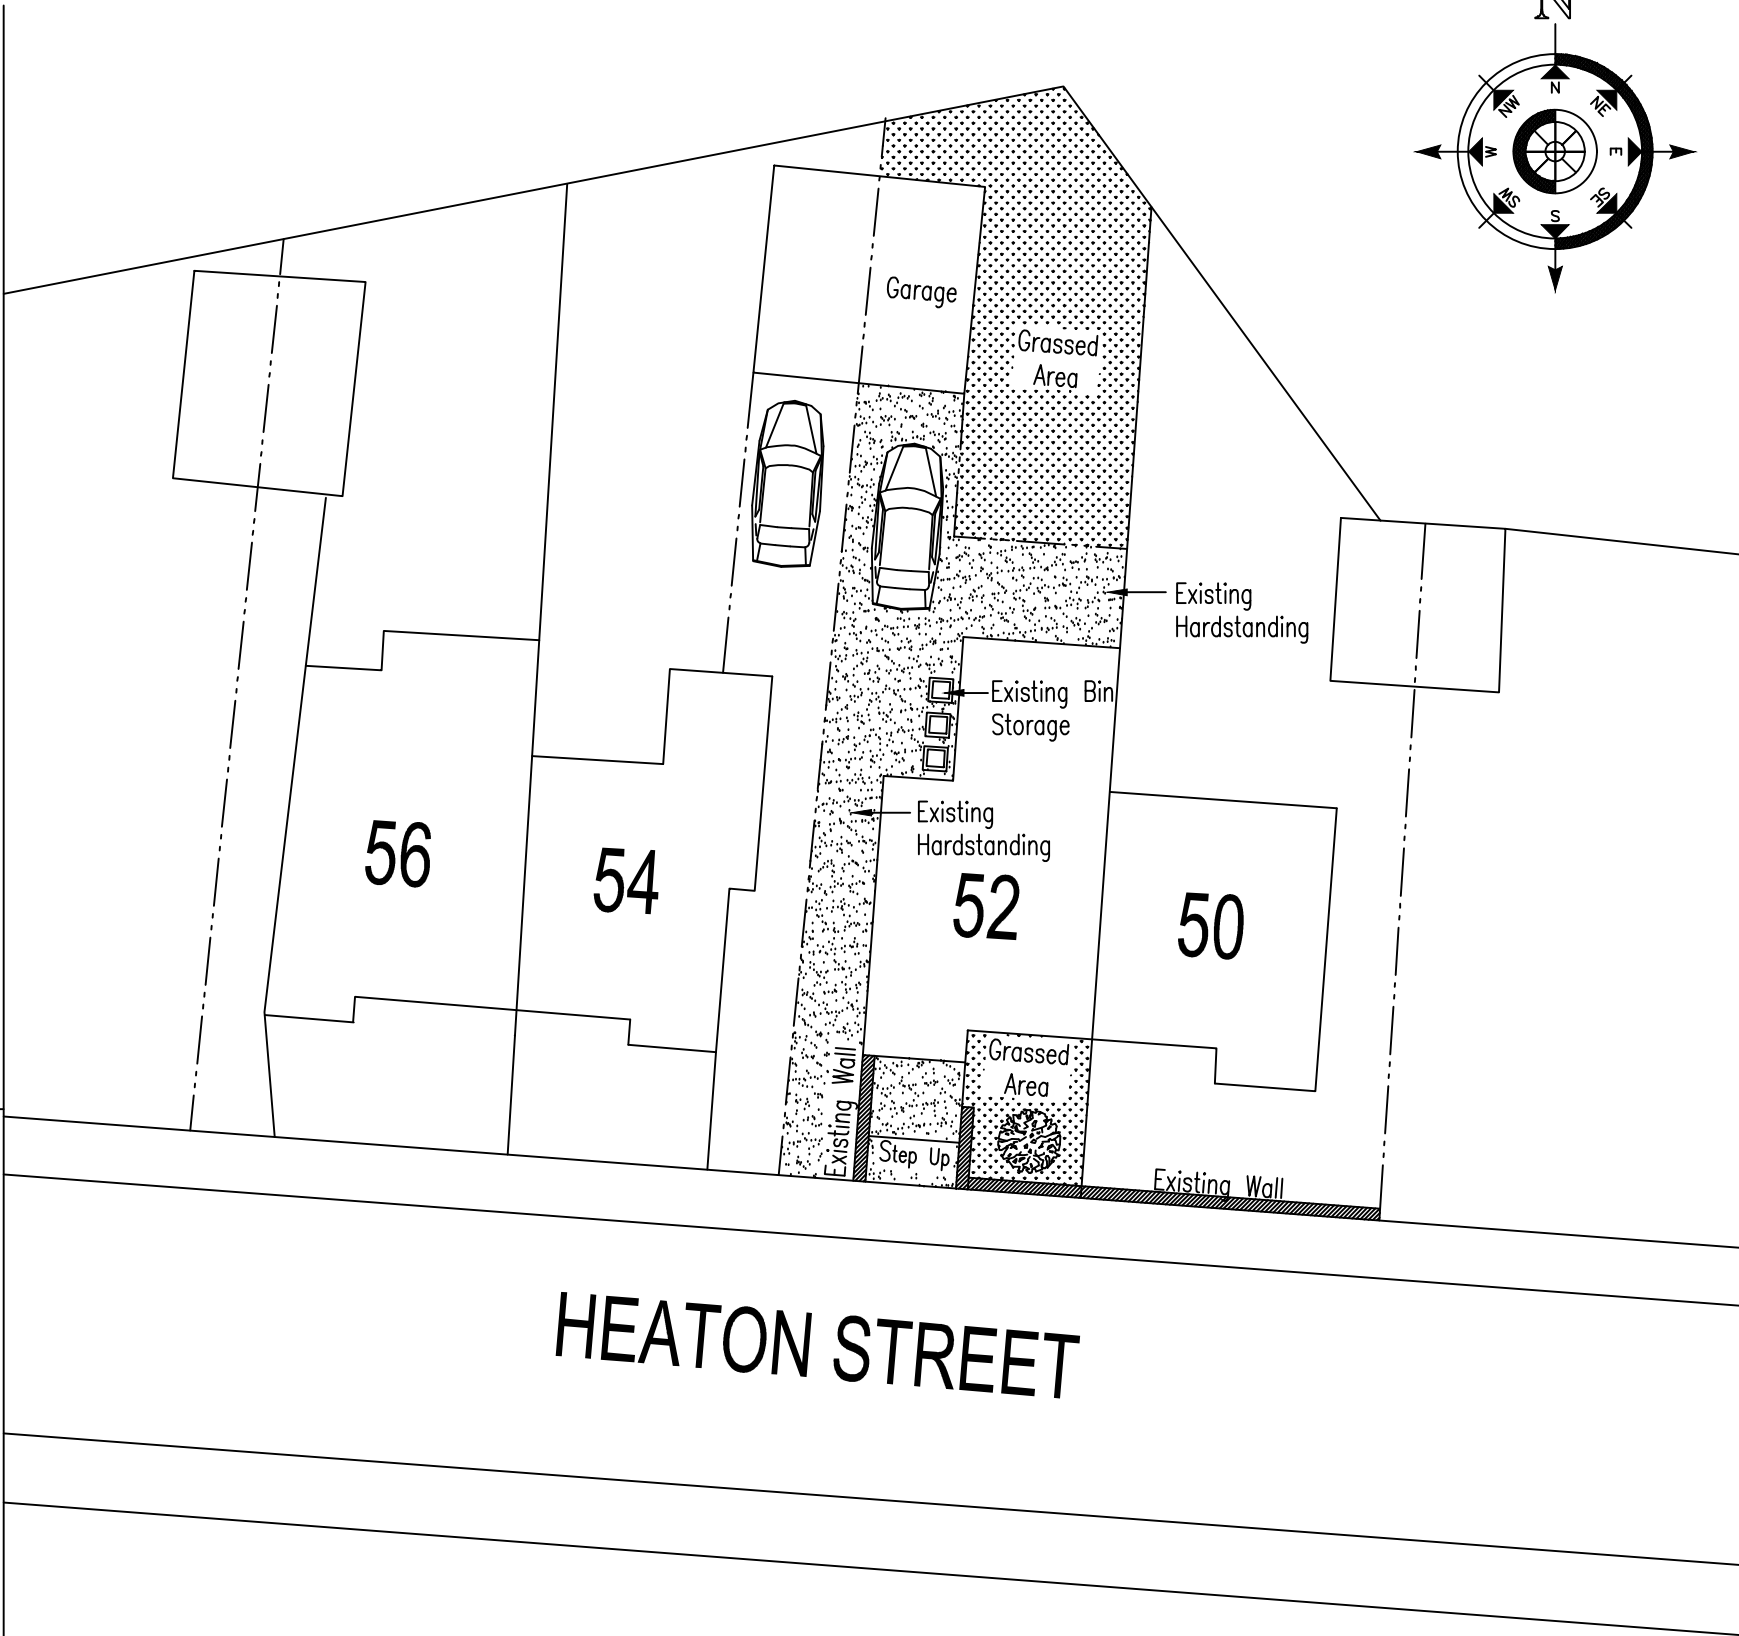

Existing and Proposed Site Layout 1 /200

PROJECT	Mr A McGinty 52 Heaton Street Prestwich M25 1HH	DETAIL Site Layout						A & W Design Services 270 Hollins Lane Hollins Village Bury BL9 8AY T. 0161 796 5783 M. 07852860921 E. andrew.haslam@virgin.net. Architects and Surveyors	
		DRAWN A & W Design/AH	DATE Sept 2024						
		JOB NO	DWG NO	REV	Drawing Amendment / Revision	P1	Sept 2024	Issued For Comment	
		24/AC/105	AC/105/I	P1	52 Heaton Street, Prestwich, Existing and Proposed Elevations				