




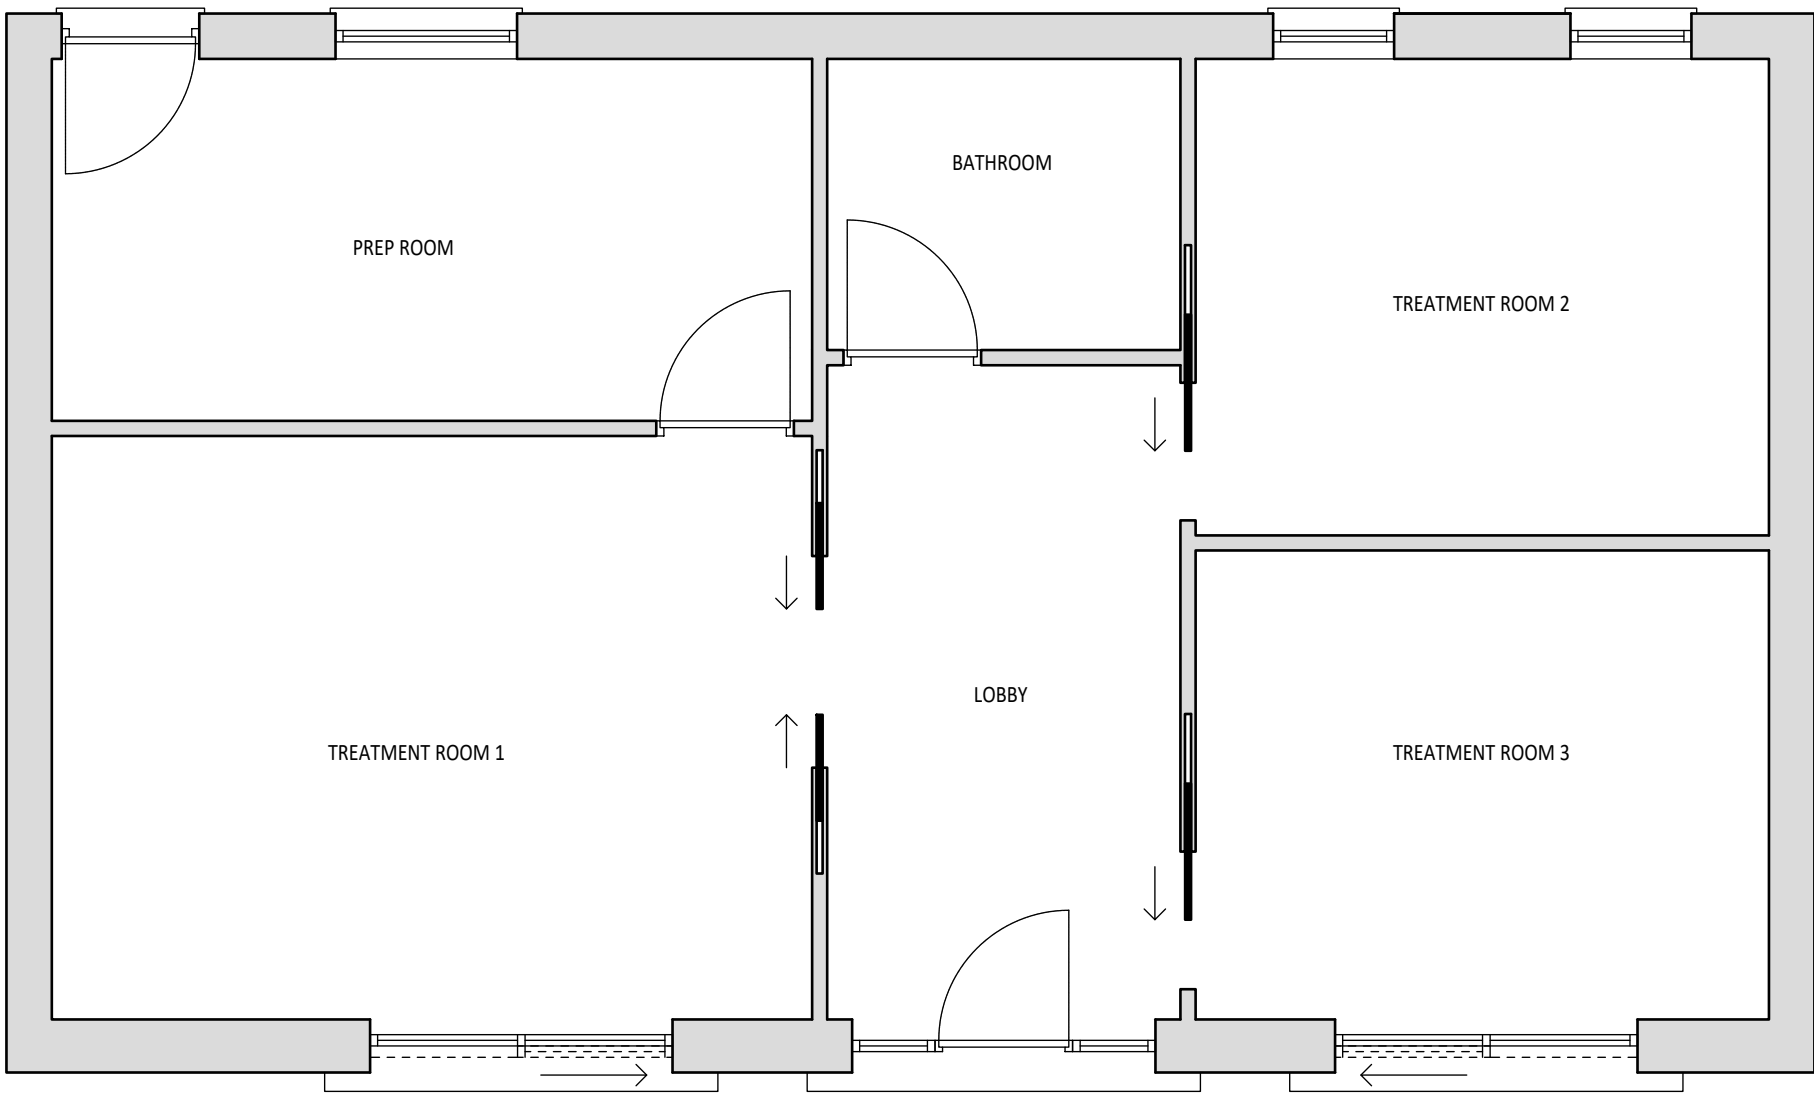


Proposed Plan

 


Proposed Roof Plan

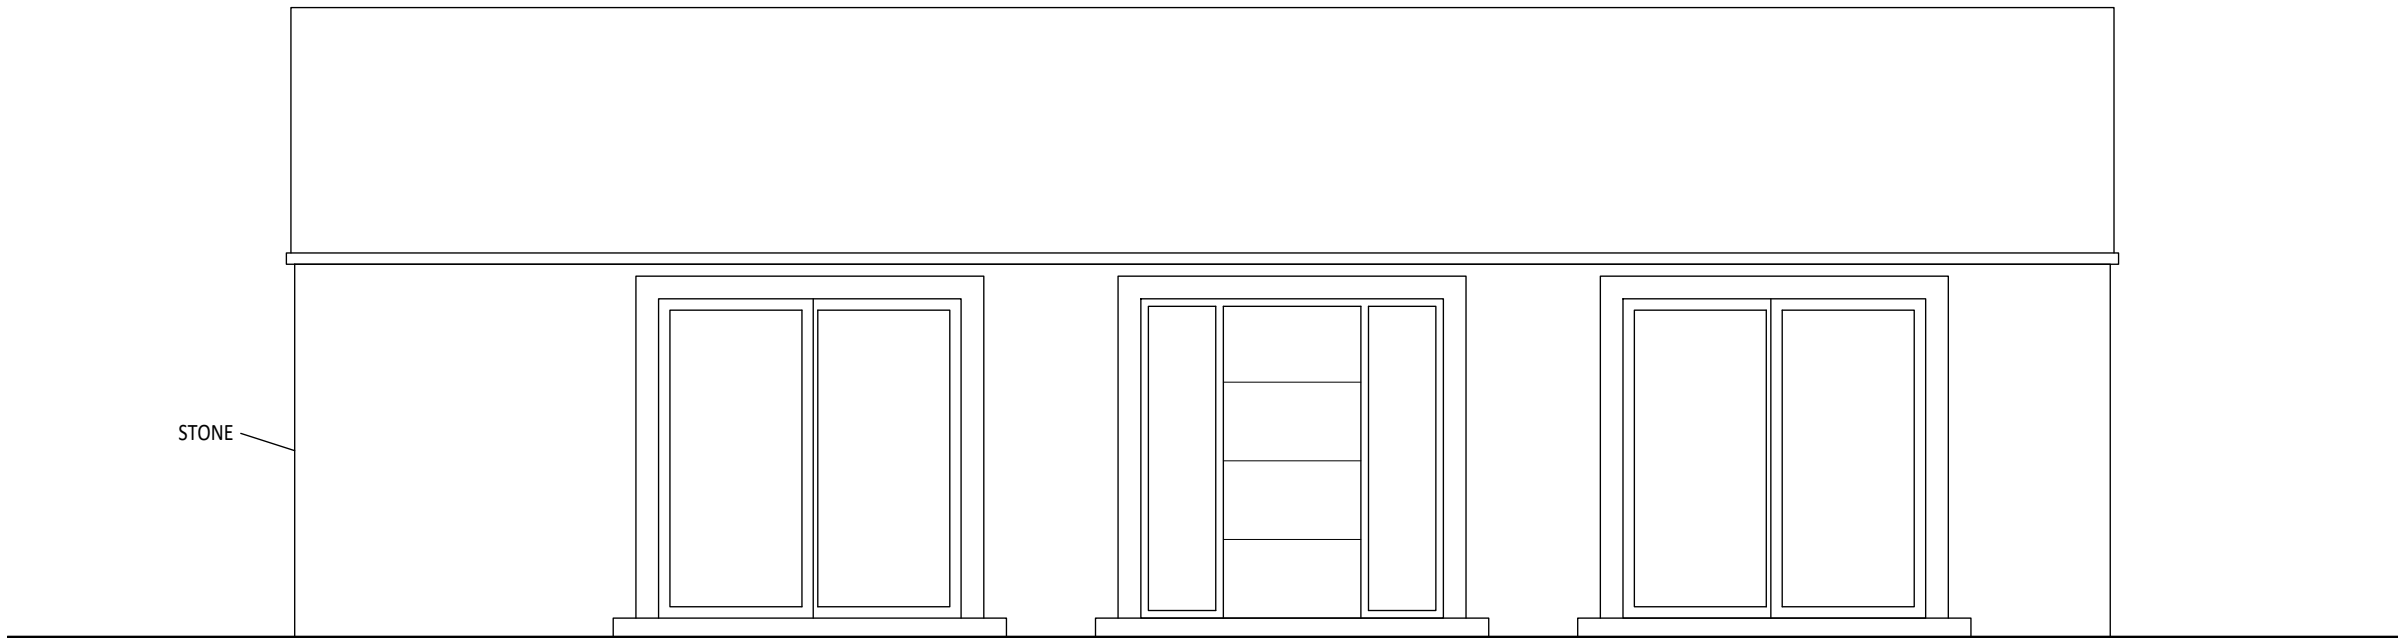


Proposed North Elevation

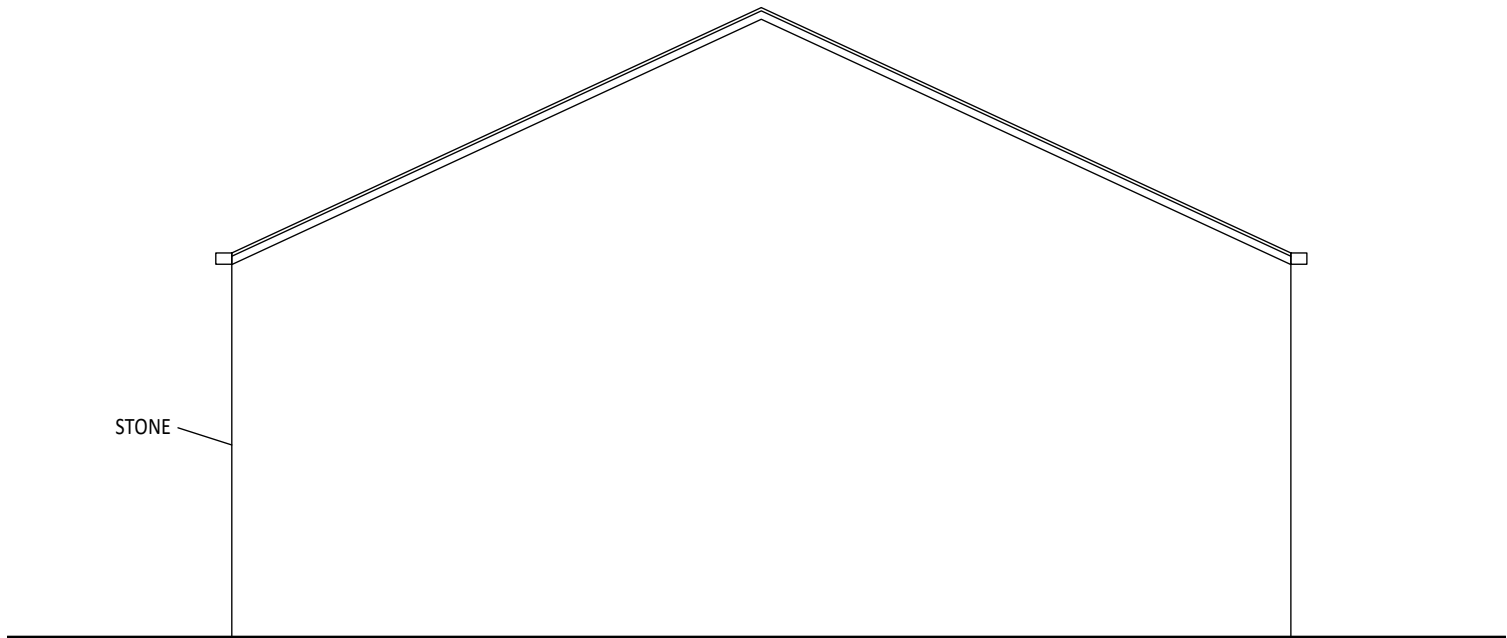

Proposed West Elevation

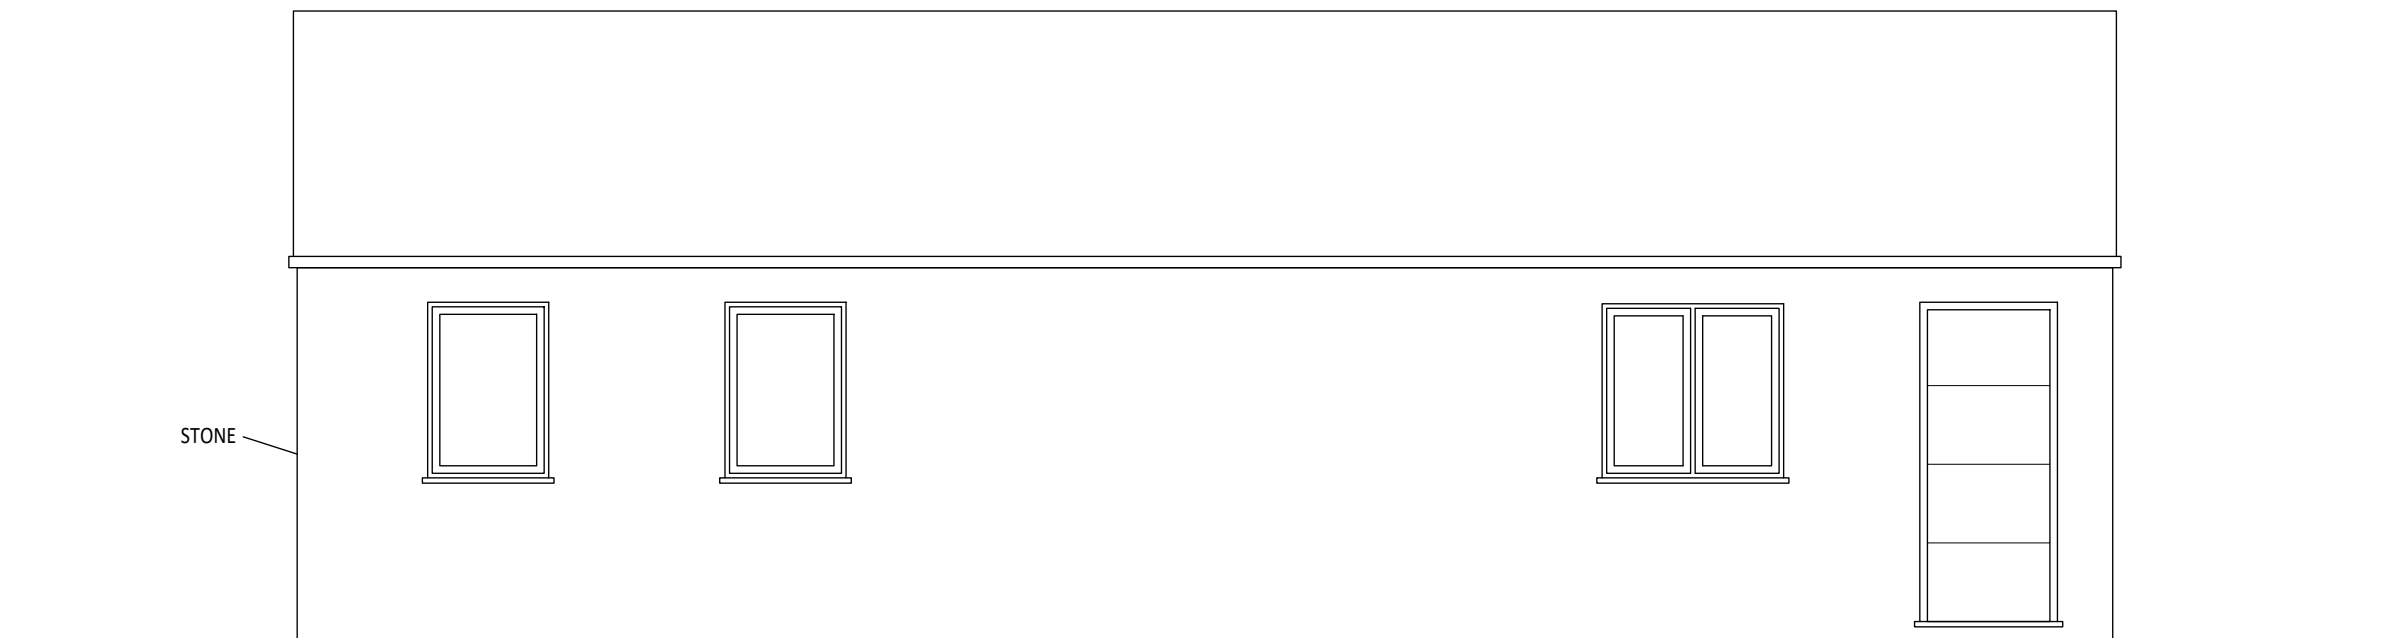

Proposed South Elevation

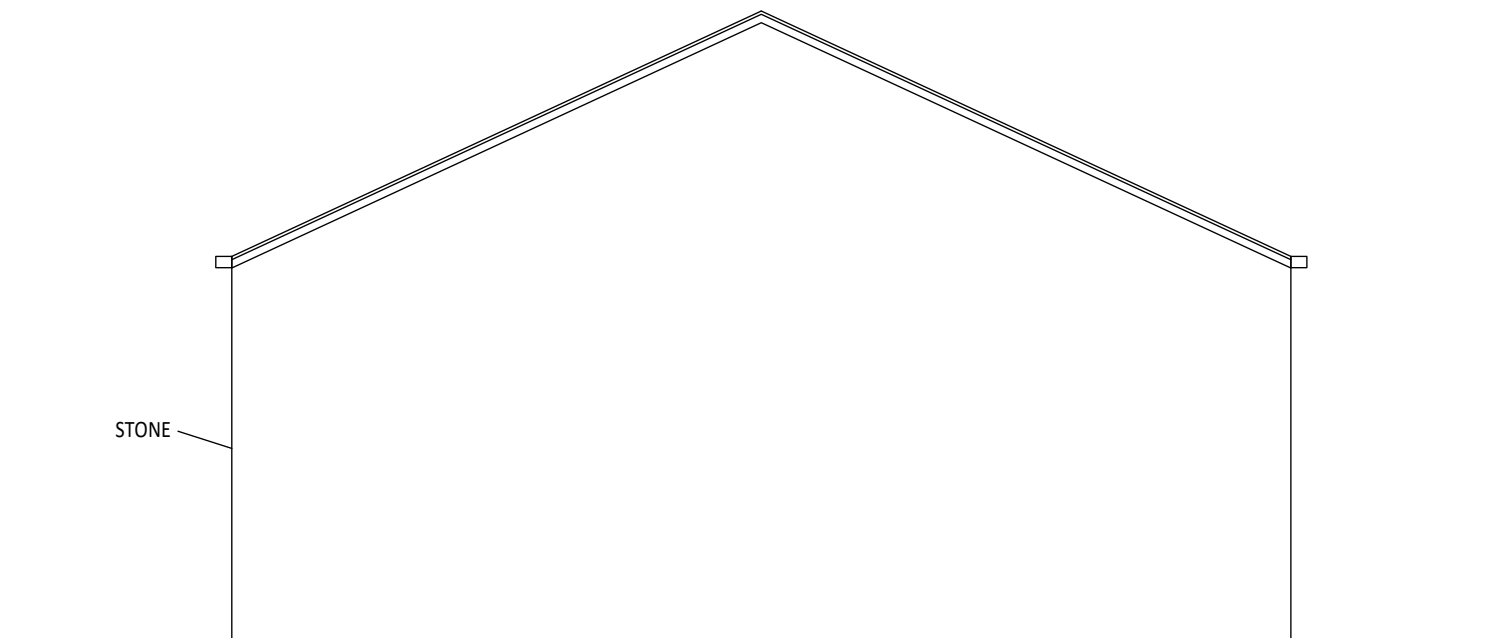

Proposed East Elevation