
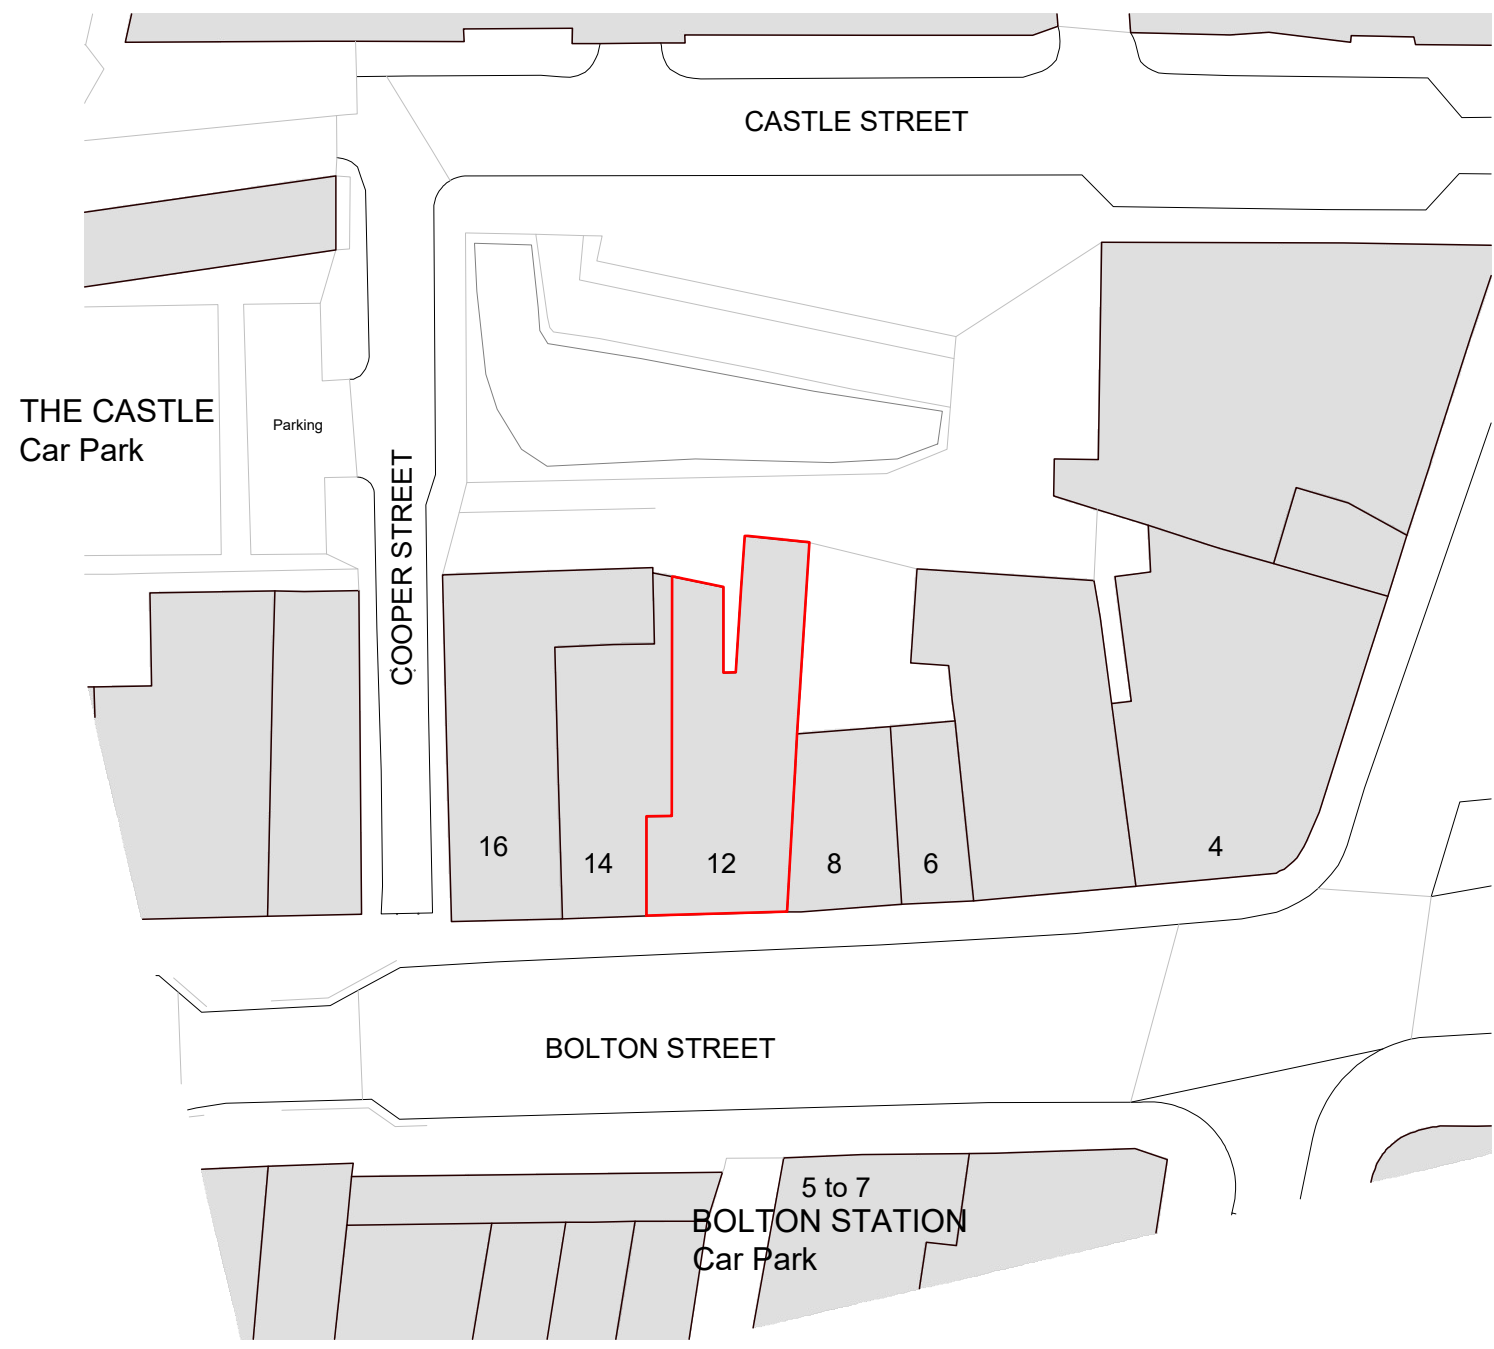
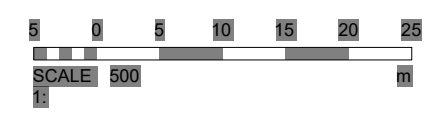


1 Site - Block Plan
1 : 500

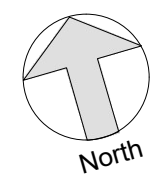

Proposed Site Plan

General Notes

	12BR3	
No.	Revision/Issue	Date

Firm Name and Address

 Mason and Marlowe

Mason and Marlowe Ltd.
Project Managers and Quantity Surveyors

5 Picadilly Place
Manchester, M1 3BR

Project Name and Address

12 Bolton St, Bury, BL9 0LQ

Project 12 Bolton St, Bury	Sheet A3
Date 28/12/2023	
Scale 1/500	