

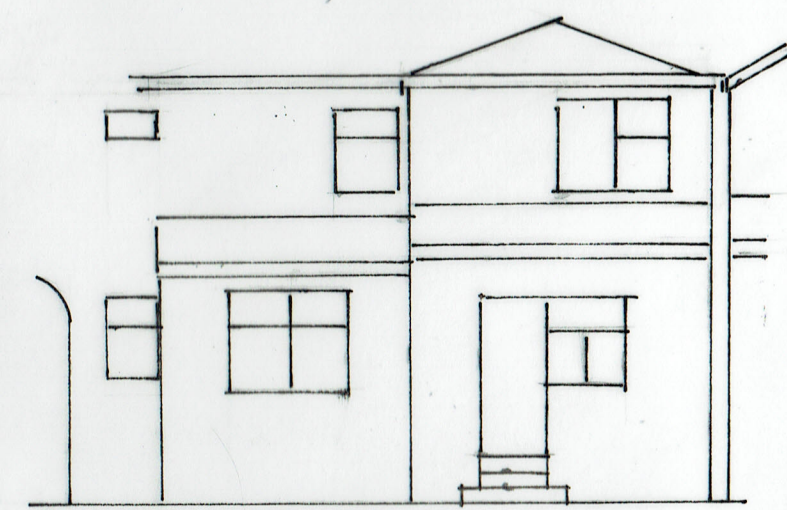


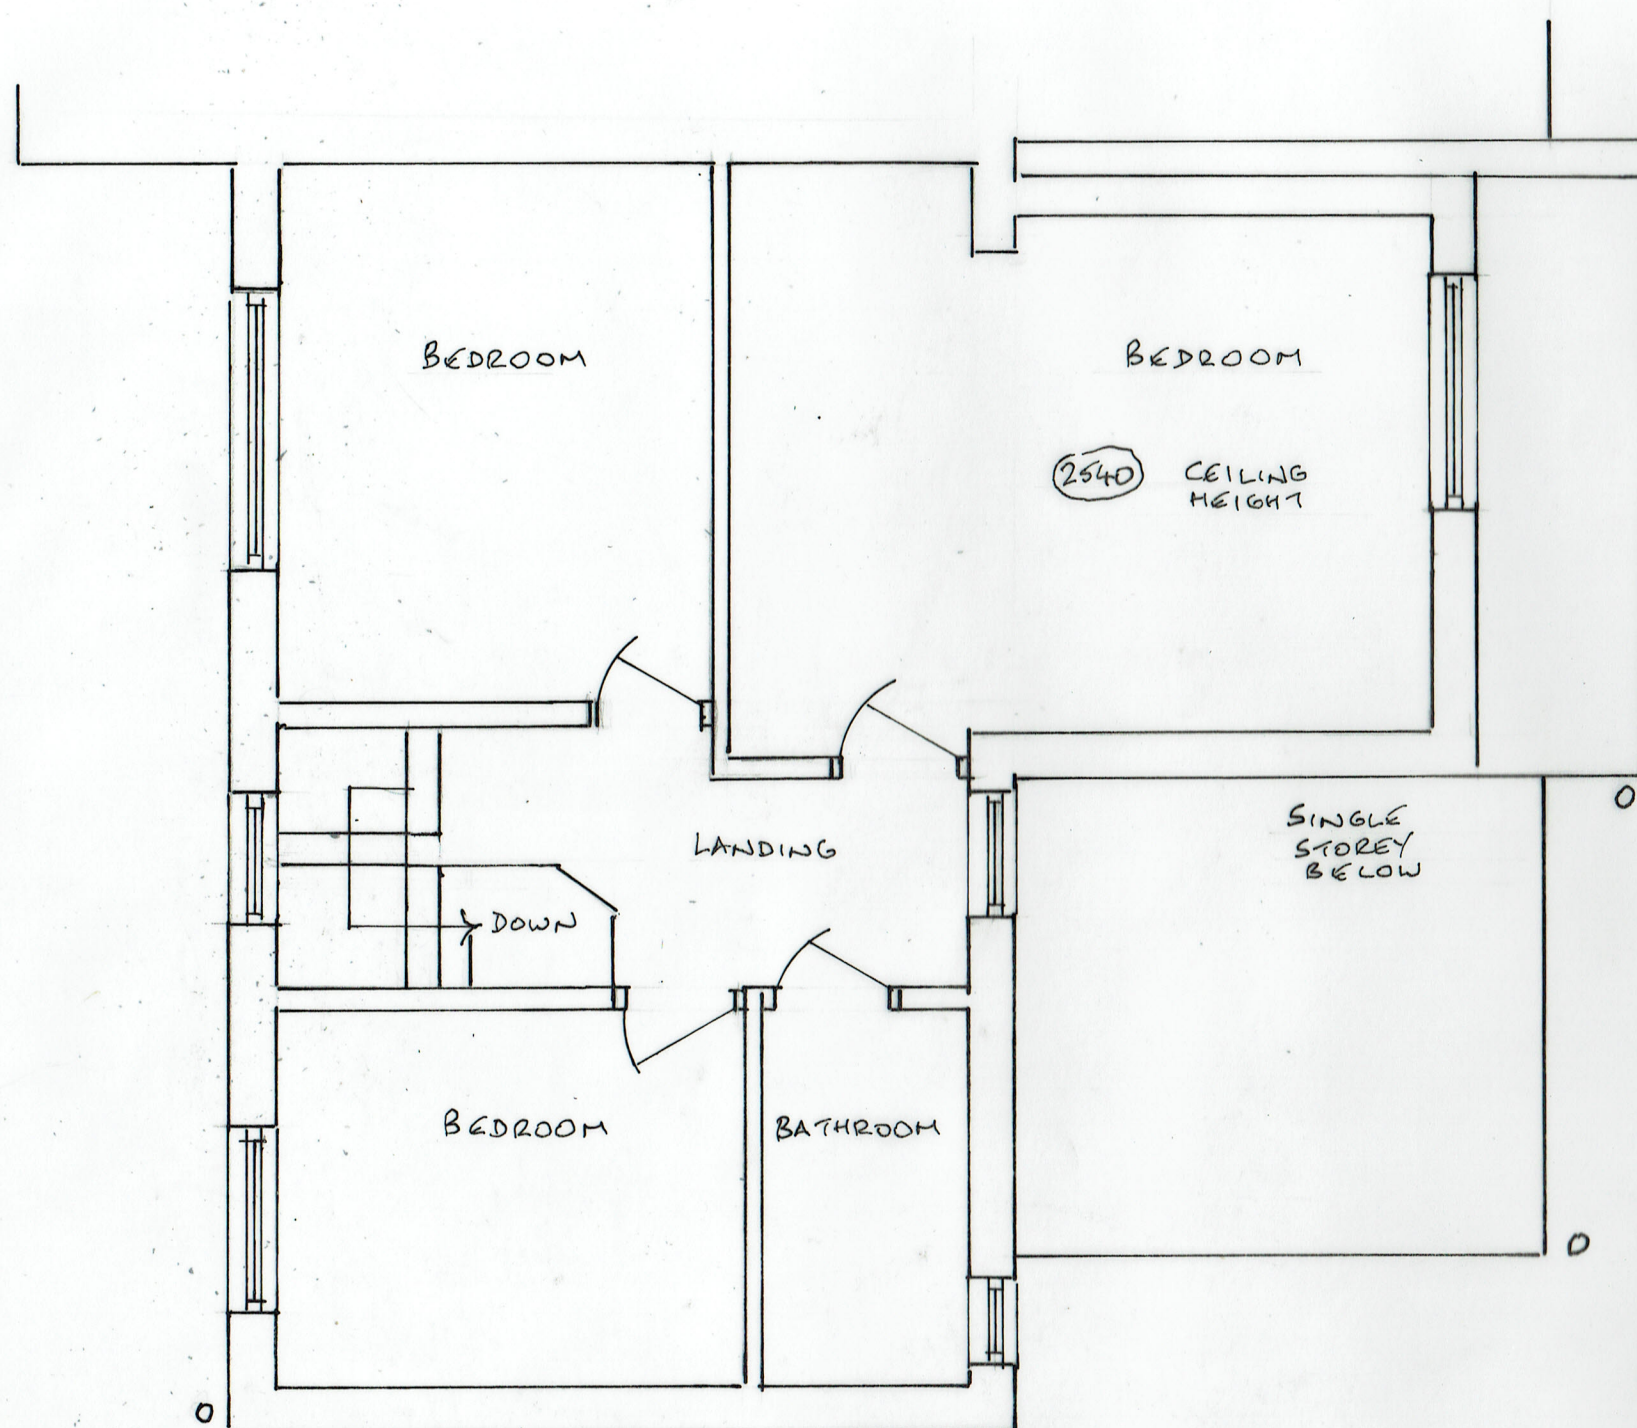

EXISTING REAR ELEVATION

4. EXISTING FIRST FLOOR PLAN

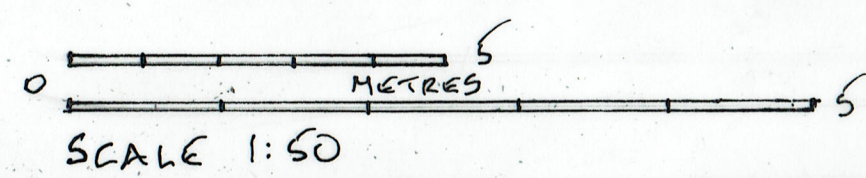

24/02/2022 22/681/04  
 REAR EXTENSION  
 38 MORLEY STREET, BURY BL9 9SQ