
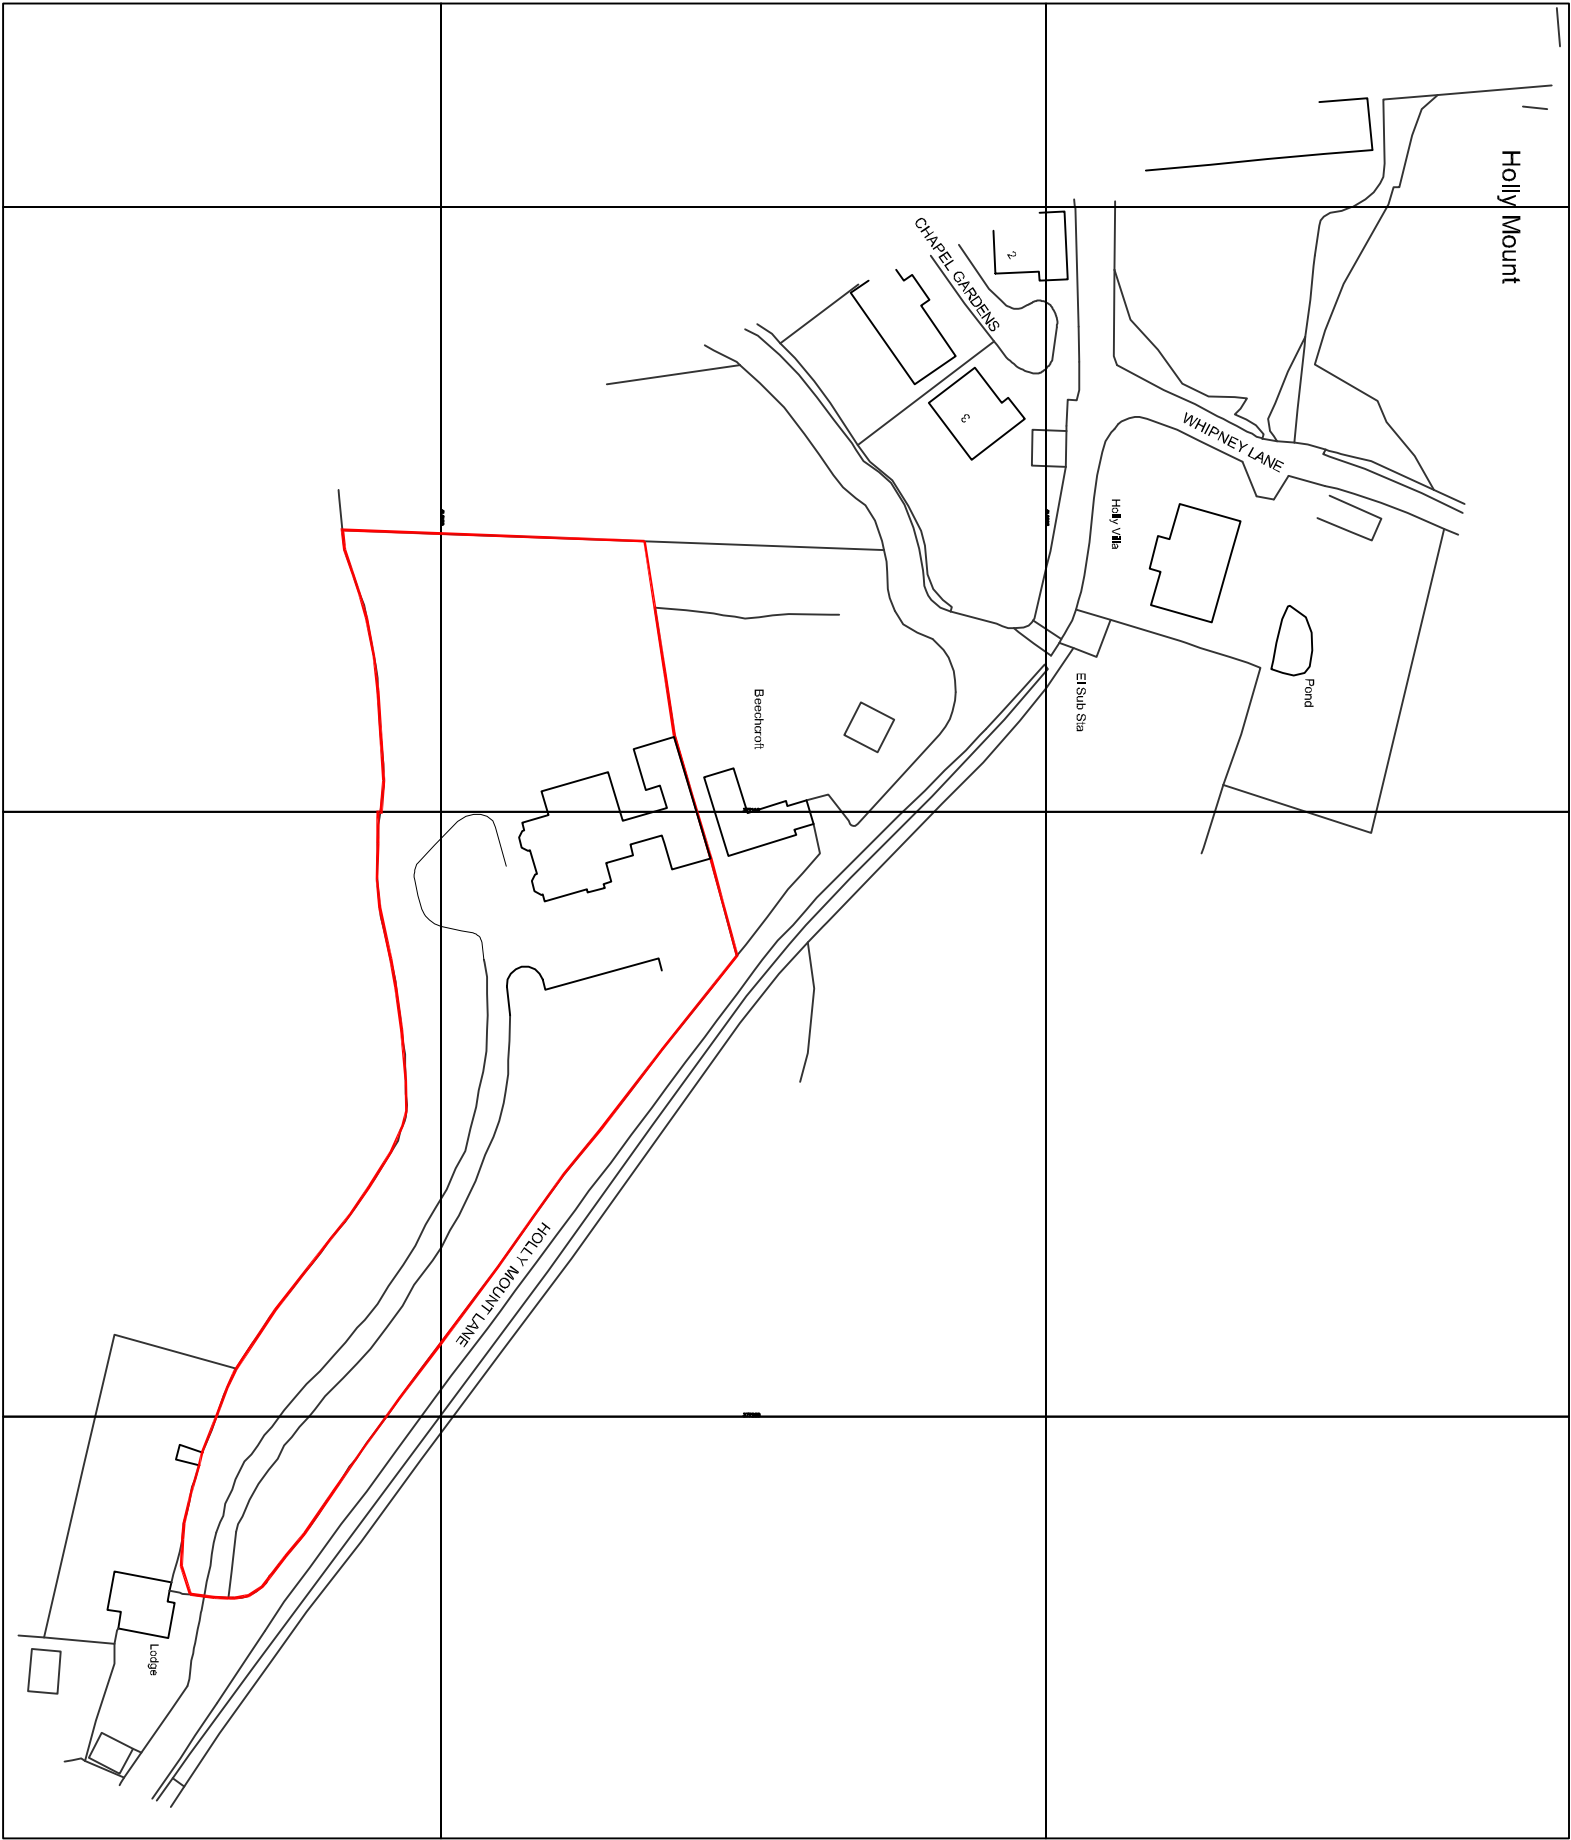


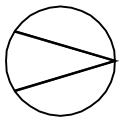

All dimensions should be checked on site.
Do not use this drawing for any other purpose.
Any drawing errors should be brought to the attention of the architect.
COPYRIGHT © FPA architects

REVISIONS :

REV / DETAILS OF REVISION

[NUT

FPA
architects

2 TRAFORD RD ALDERLEY EDGE CHESHIRE SK9 7NT
+44 (0)1625 599 605 INFO@FPARCHITECTS.CO.UK

PROJECT :

EXTENSION & ALTERATIONS - CLAREMOUNT
HOLLYMOUNT LANE, GREENMOUNT

DRAWING TITLE :

LOCATION PLAN

SCALE : DRAWN BY : DATE :

1:1250 A3 GCP NOV 22

DWG N° : REVISION : CHECKED :

794.03-P01 .