



DOROTHY STREET, RAMSBOTTOM

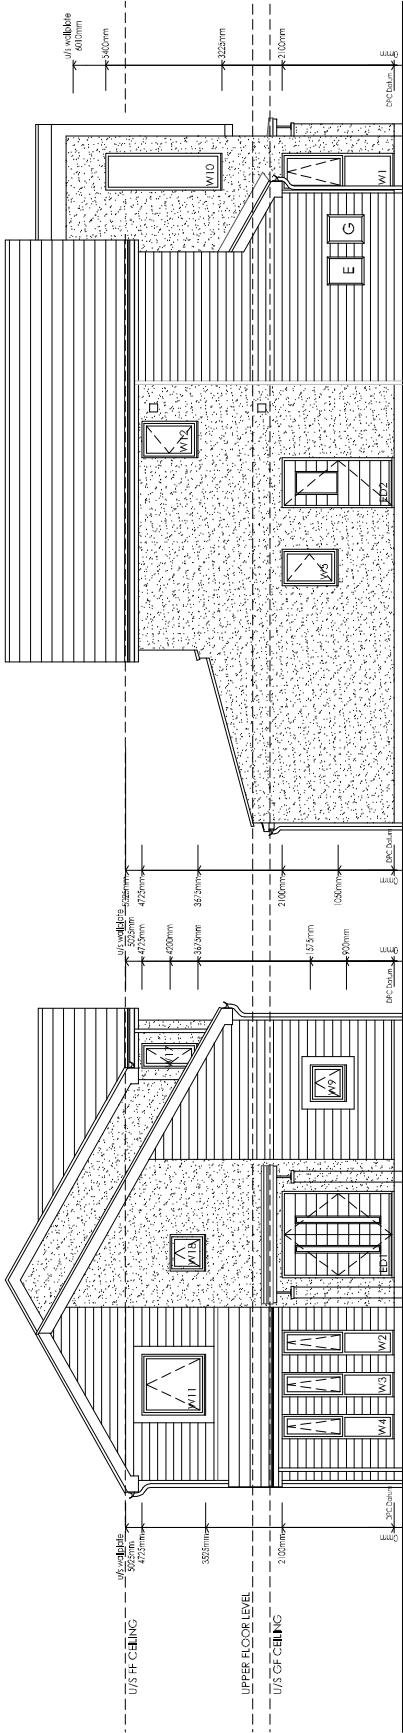

Front

Side

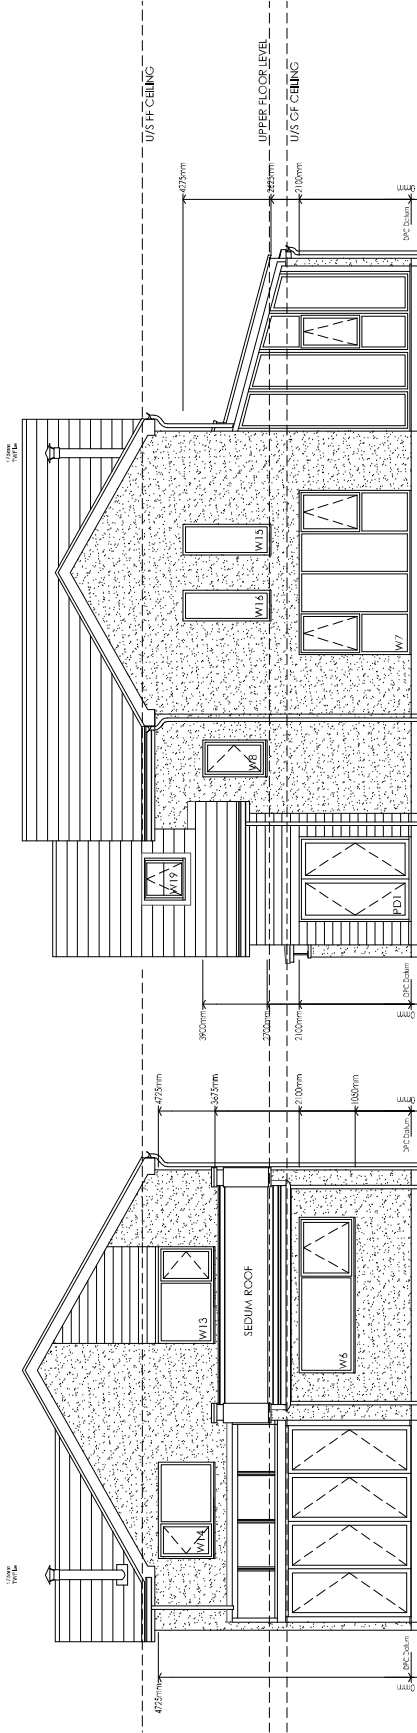

Rear

Side

DO NOT SCALE FROM THIS DRAWING	
Client	Mr. Daniel Holt
Architect	Dorothy Street, Ramsbottom
Scale	1:100
Project Ref	A3
Drawing Title	Elevations
Dwg No. dhs/dsr/wd/	
ele/pl09 - Rev B	