


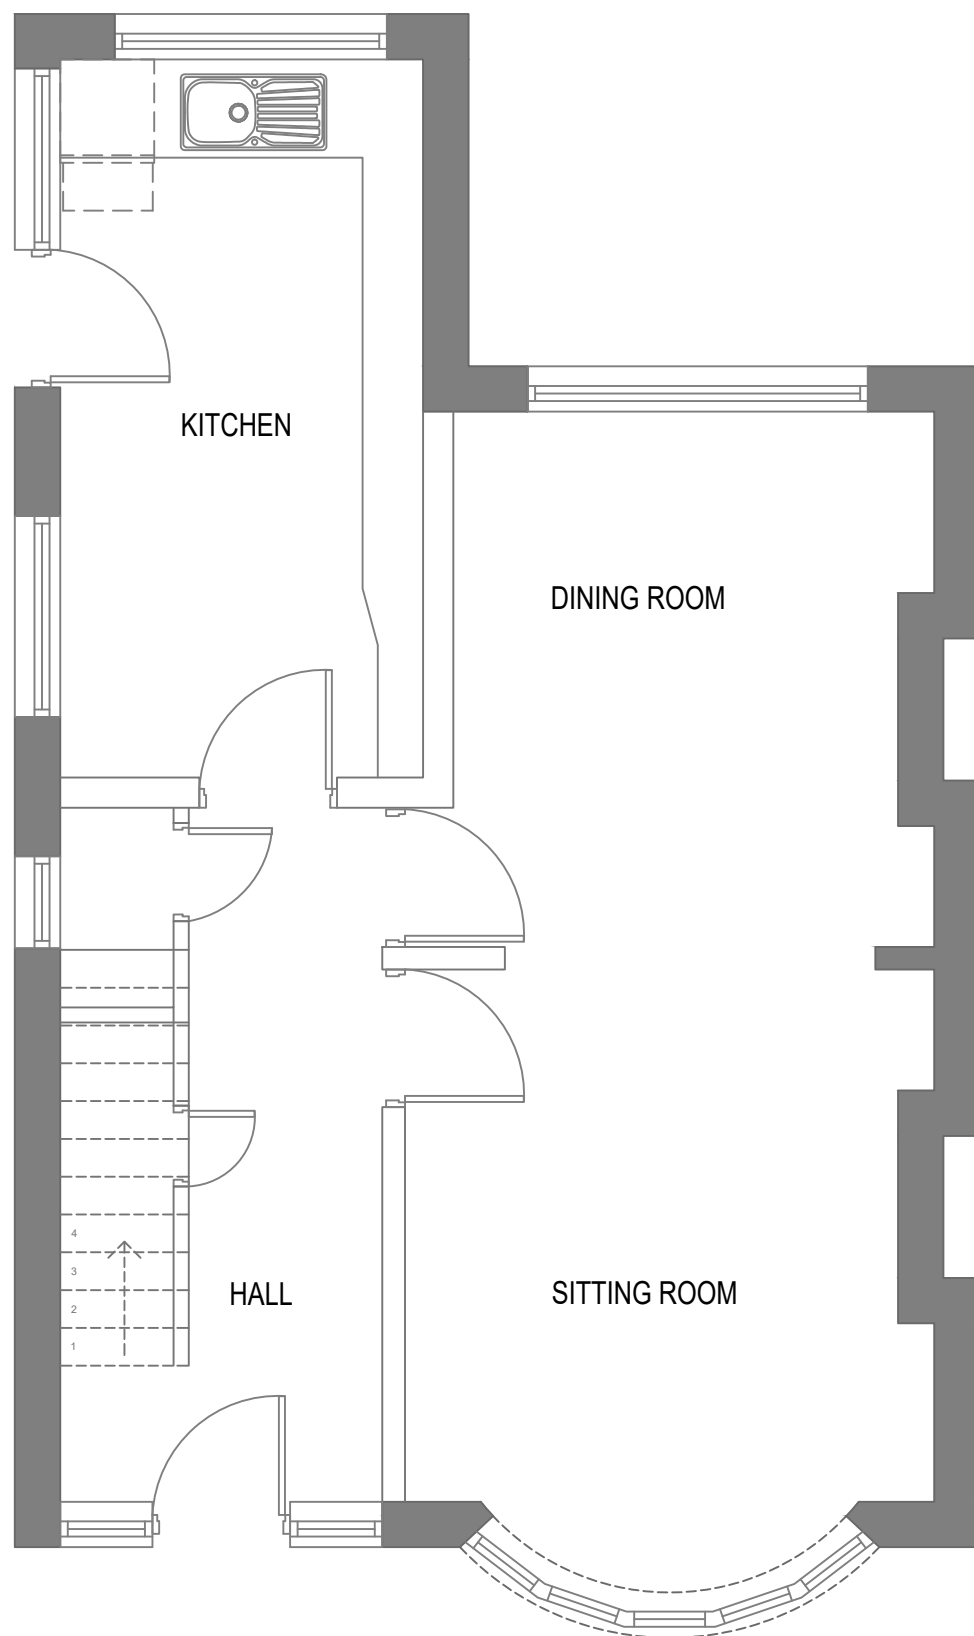

EXISTING GROUND FLOOR PLAN

108/03 Existing Ground Floor  
10 Knowle Drive  
Prestwich

SCALE - 1:50@A3