



PROPOSED

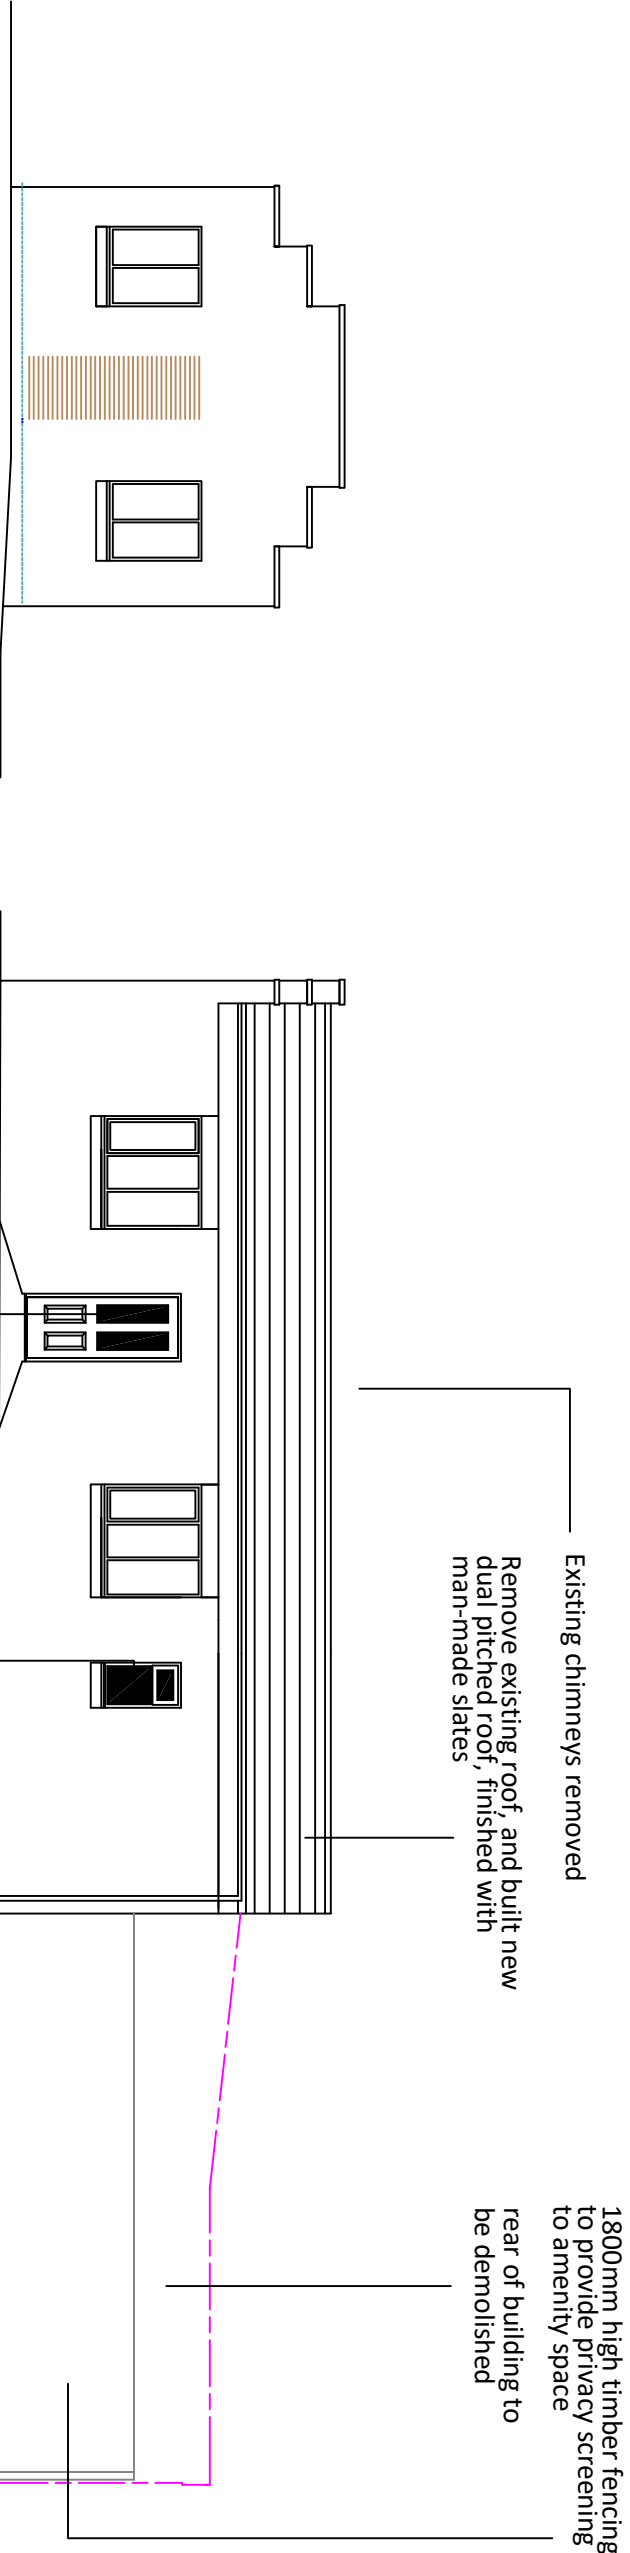


FRONT
(NORTH)

RIGHT
(WEST)

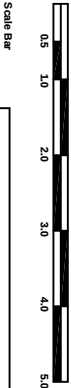

Scale Bar

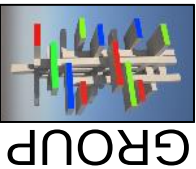

Head Office:
PARKHILL BUSINESS CENTRE
WALTON ROAD
WETHERBY
LS22 5DZ

BIRMINGHAM, MANCHESTER, DARLINGTON

tel: 0161 870 6316 e-mail : dna.group@mail.com

Project
19 Cobden Street
Radcliffe
M26 4HR

Scale 1:500/A1 11000/A3

Purpose	approved	planning	building regs
Revision	letter	date	rev

Drawn by:	Approved by:
RV	

Subject	Drawing No.
Proposed Elevations	2020 / 0502 / 004