
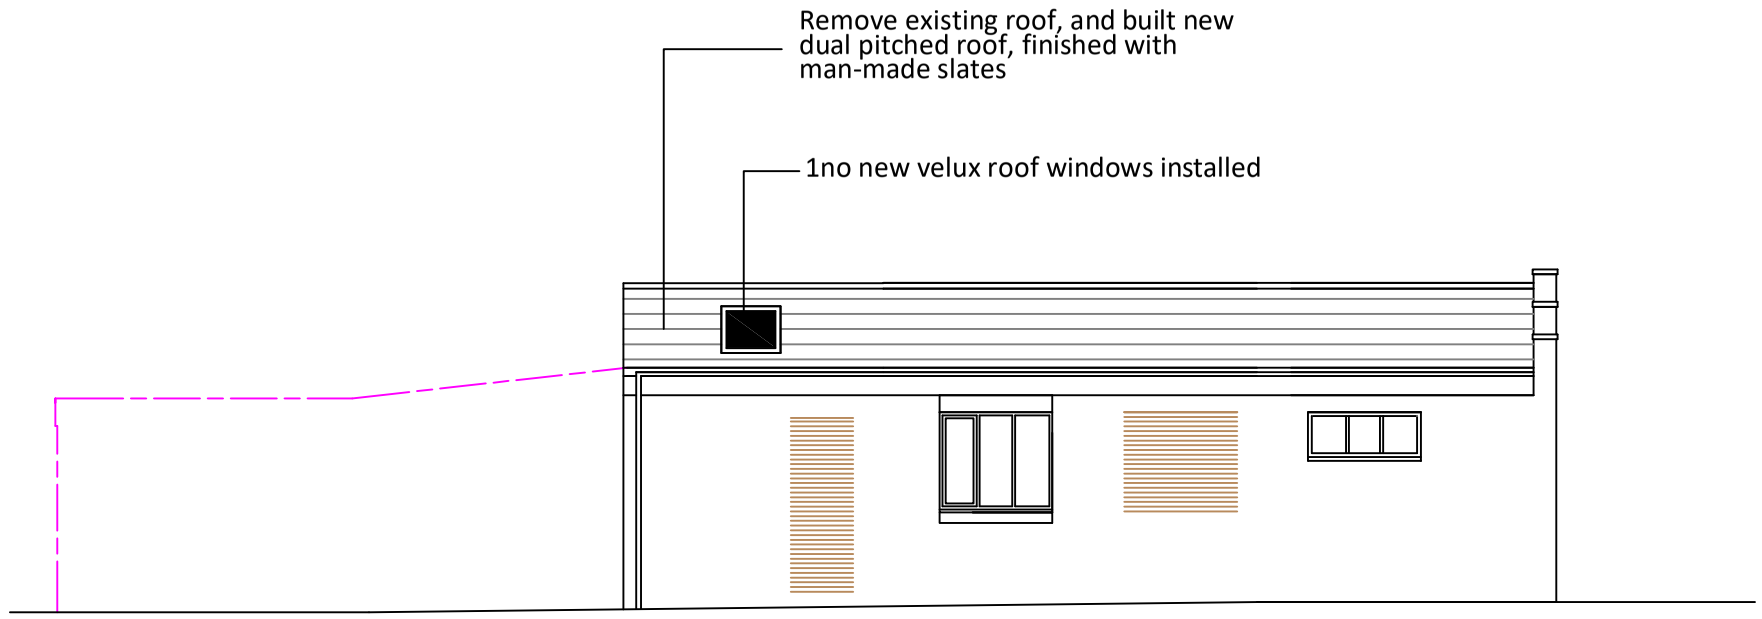


Hatched areas indicate infill brick to match existing.

LEFT (EAST)

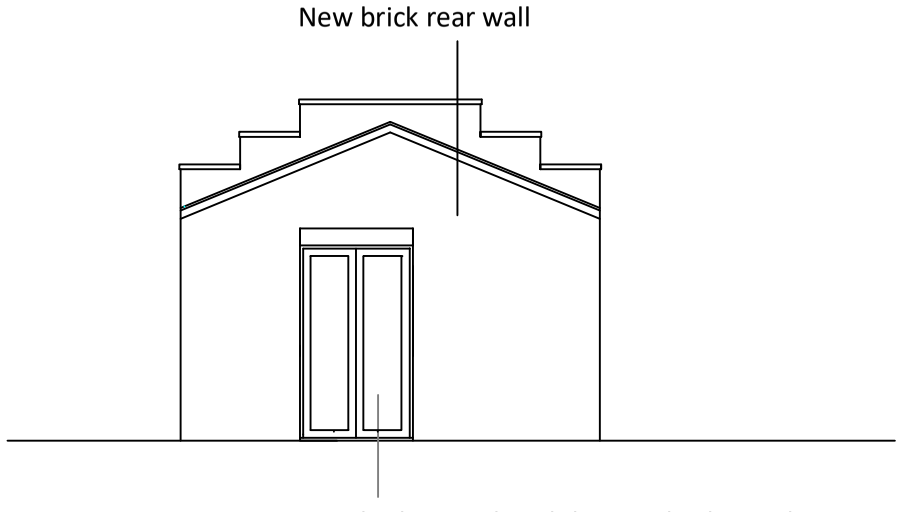

REAR (SOUTH)

0.5 1.0 2.0 3.0 4.0 5.0

Scale Bar

DNA GROUP

Head Office:
PARKHILL BUSINESS CENTRE
WALTON ROAD
WETHERBY
LS22 5DZ

BIRMINGHAM . MANCHESTER . DARLINGTON

tel: 0161 870 6316 e-mail : dna.group@mail.com

Project
19 Cobden Street
Radcliffe
M26 4HR

Scale 1:50@A1 1:100@A3

Purpose	approval	●	planning		Building regs.	

Revision	letter	date	rev

Drawn by.
RW

Approved by:

Subject
Proposed Elevations

Drawing No.
2020 / 0502 / 005