




Site Location Plan

Scale: 1:1250

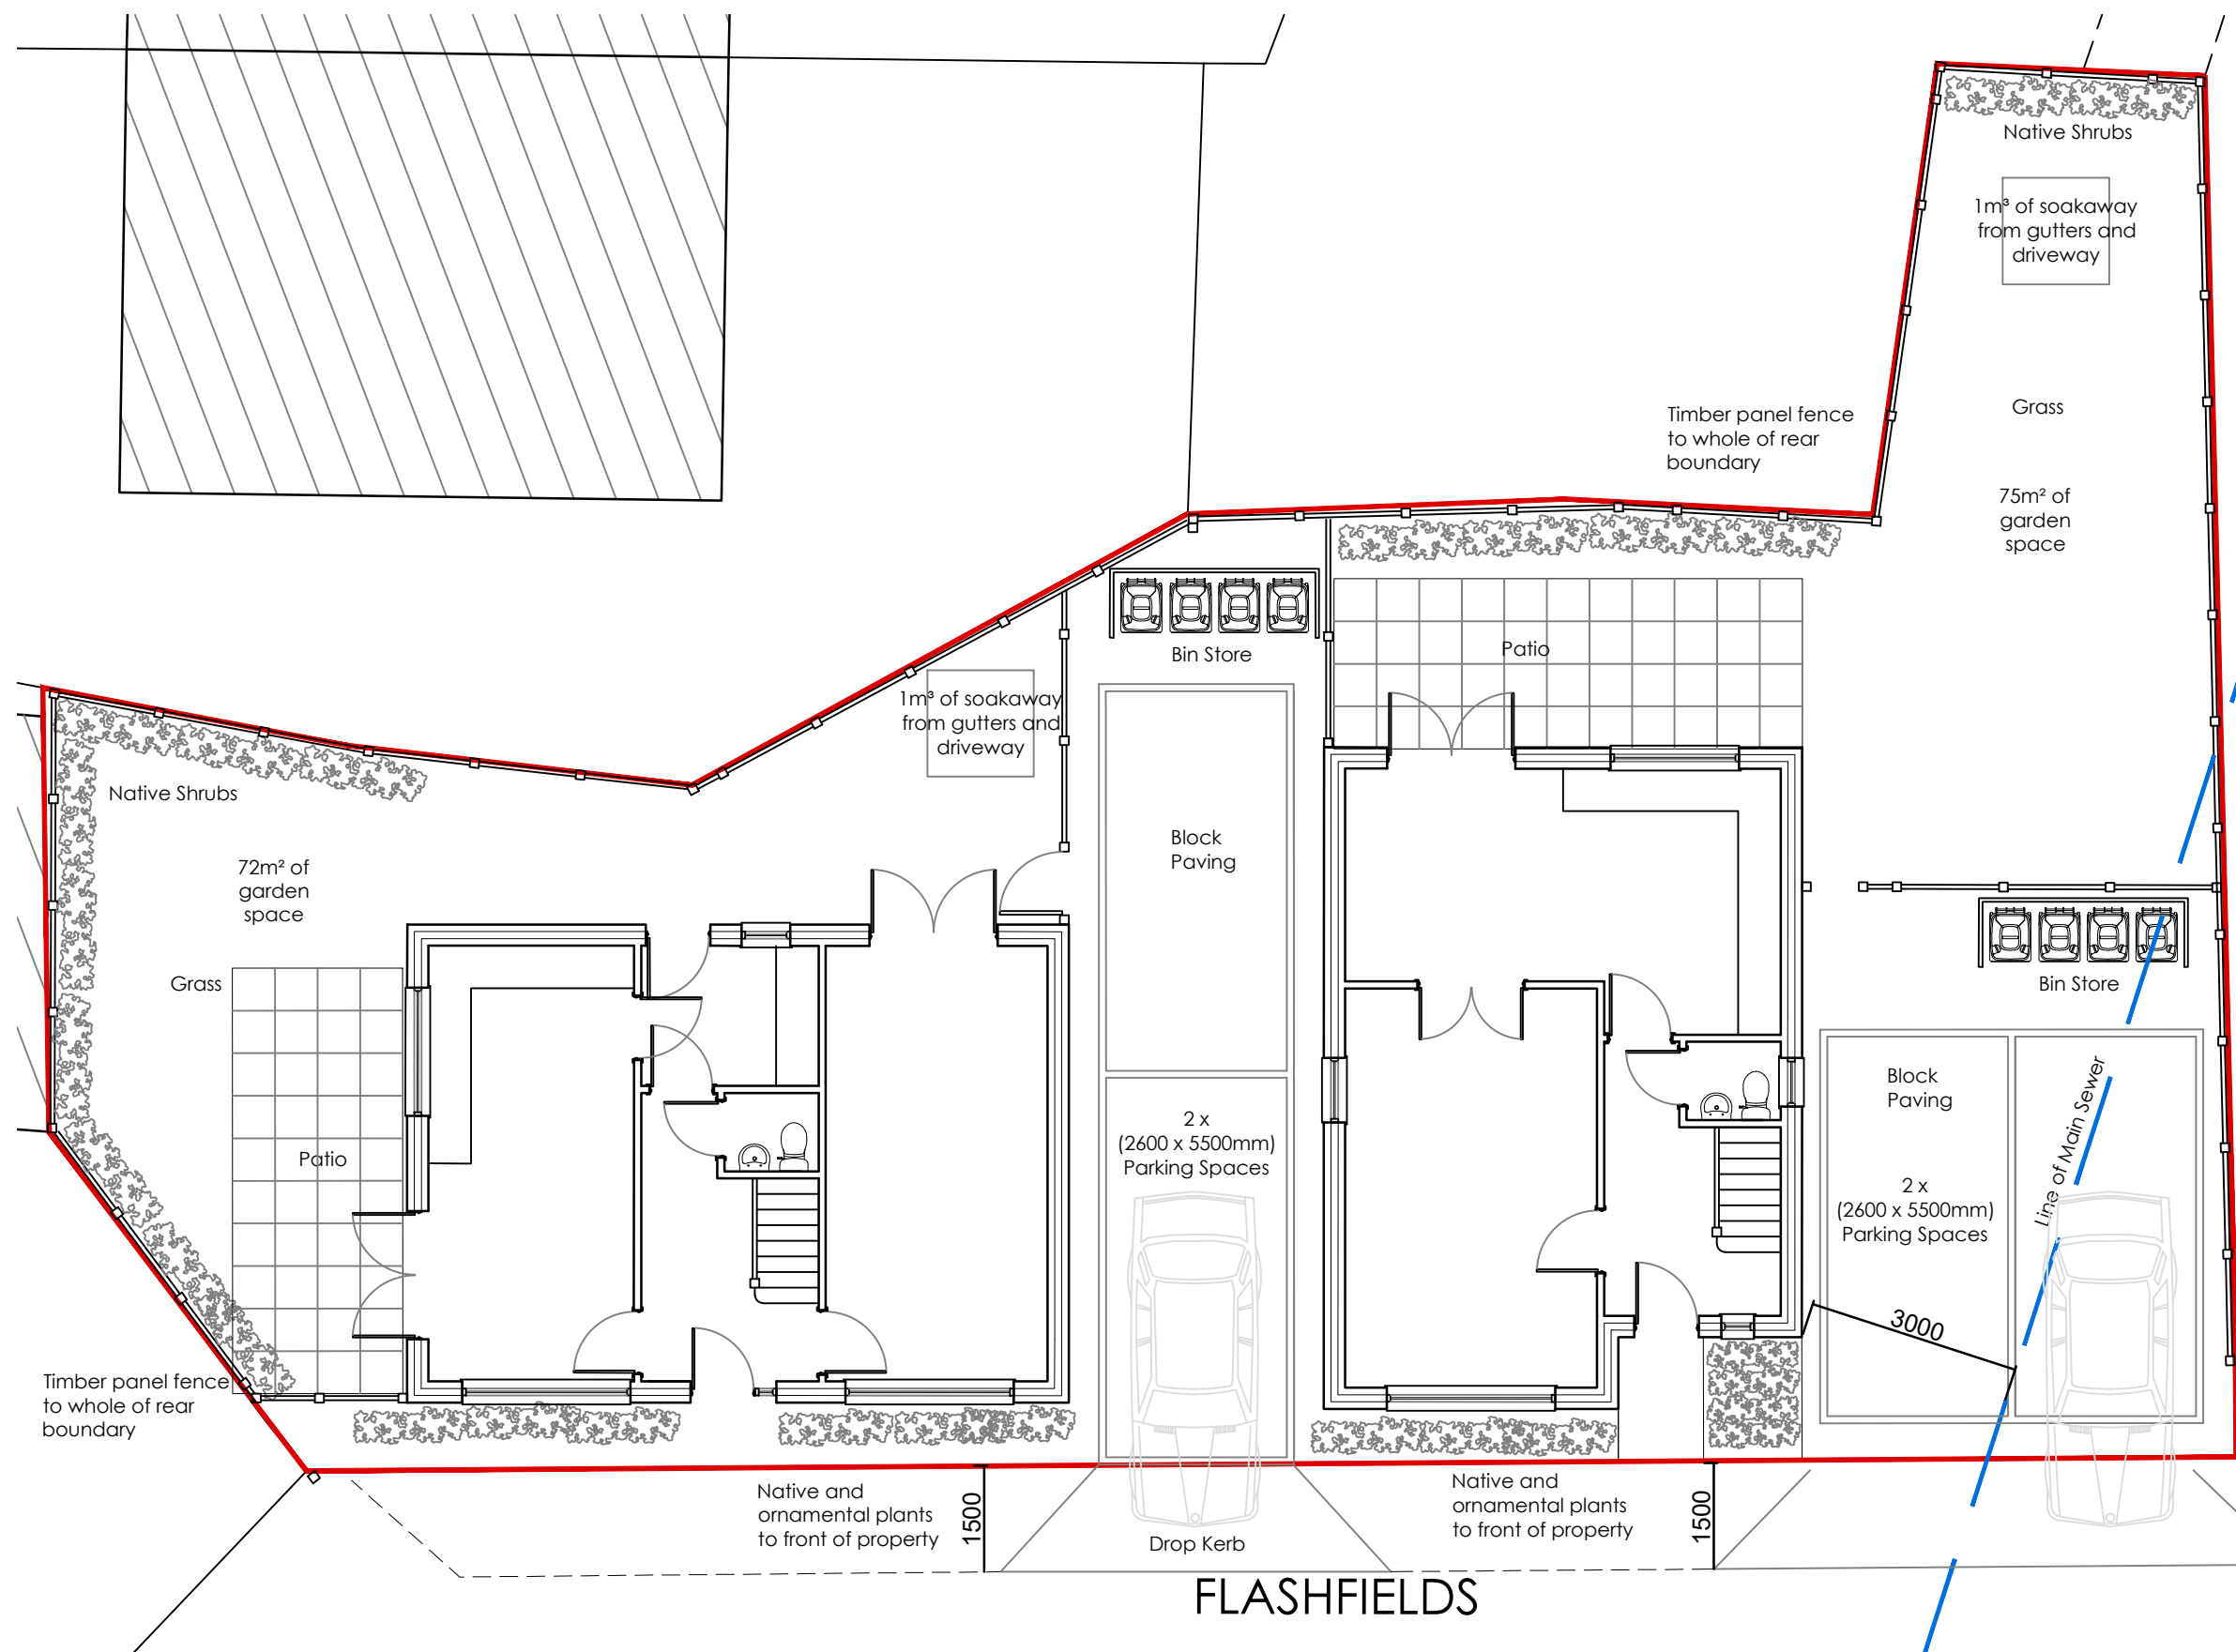

Key

 Site Boundary

REV	Notes	Date	By

CRISP

architecture

Email: studio@crisparchitecture.co.uk

Chartered Institute of
Architectural Technologists
Chartered Practice

Project:	Land on Flashfields, Prestwich Manchester, M25 9XW
----------	---

Drawing Title: Proposed Landscaping

Project No: 2242	File Identifier:2242_72_1
Drawing No: 72_10	Revision: .
Drawn By: SMH	Checked By:SMH
Scale: 1:200 @ A3	Date: 06/12/2020

Purpose of Issue: F E A S I B I L I T Y

Drawing Status: P L A N N I N G
