




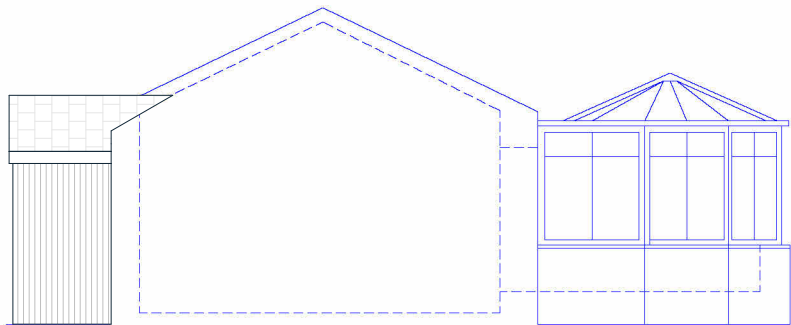

proposed north

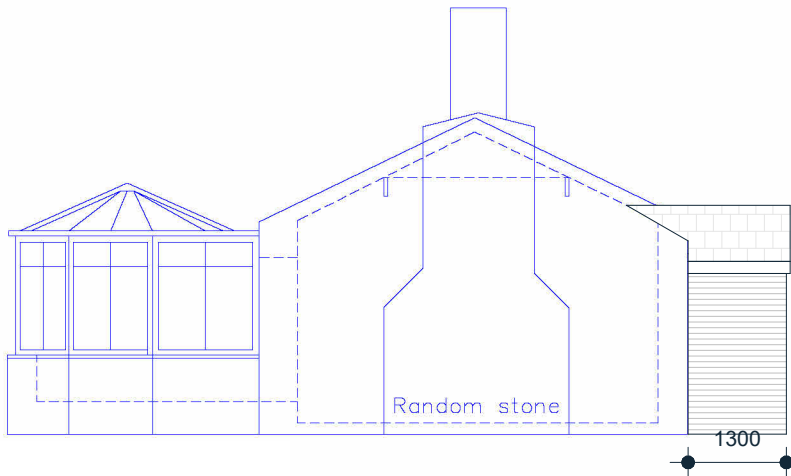

proposed south

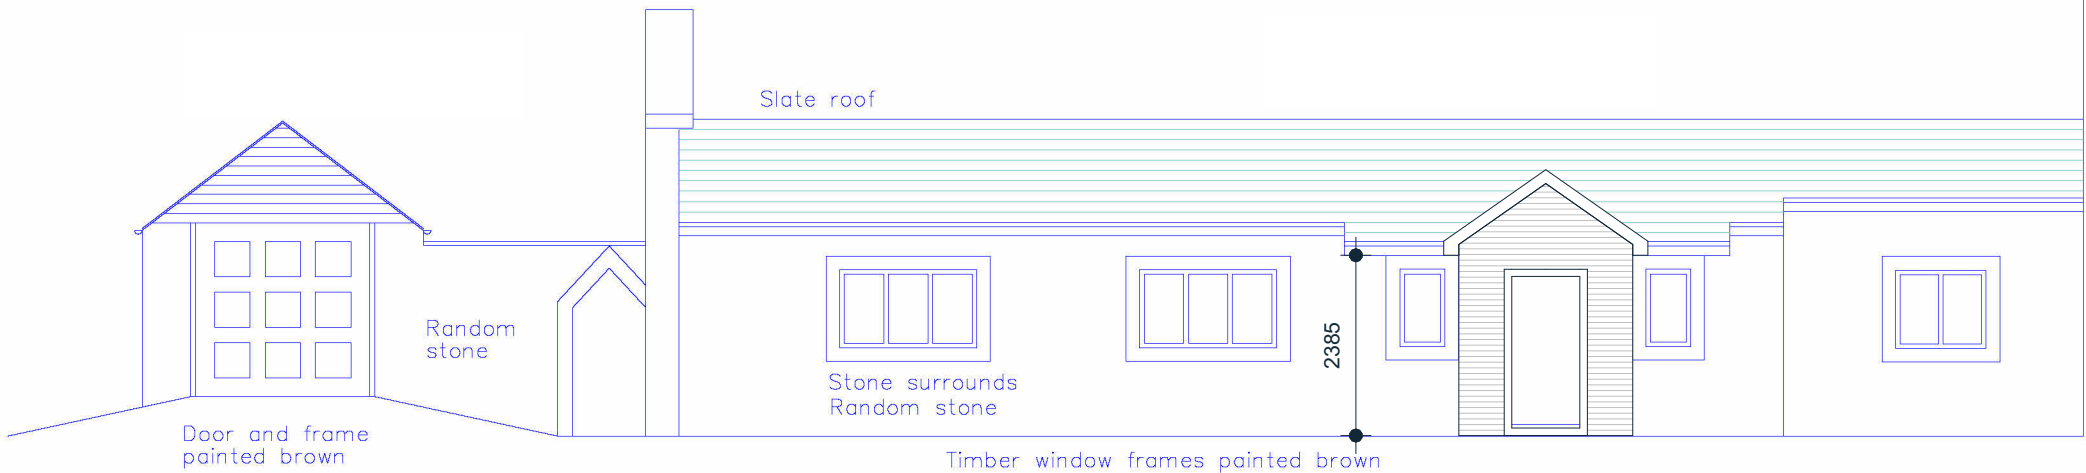

proposed front

notes

- 1. this document and all drawings are copyright of baltik architecture ltd and may not be reproduced without their specific permission.
- 2. all dimensions to be site verified by contractor before construction.
- 3. all dimensions are to structure unless noted otherwise.
- 4. all dimensions are in millimetres unless noted otherwise.
- 5. baltik architecture ltd shall be notified in writing of any discrepancies.

scale bar



key plan

not to scale

no.

revision

date

drawn

project:

The Brye

client:

private client

scale:

1 : 100

sheet:

A3

date:

title:

proposed elevations

status:

planning

drawing no:

A501

job no.

bka-457

rev:

baltik
architecture

studio m, 49 jamaica street, liverpool, L1 0ah
www.baltikarchitecture.co.uk
0151 662 1218